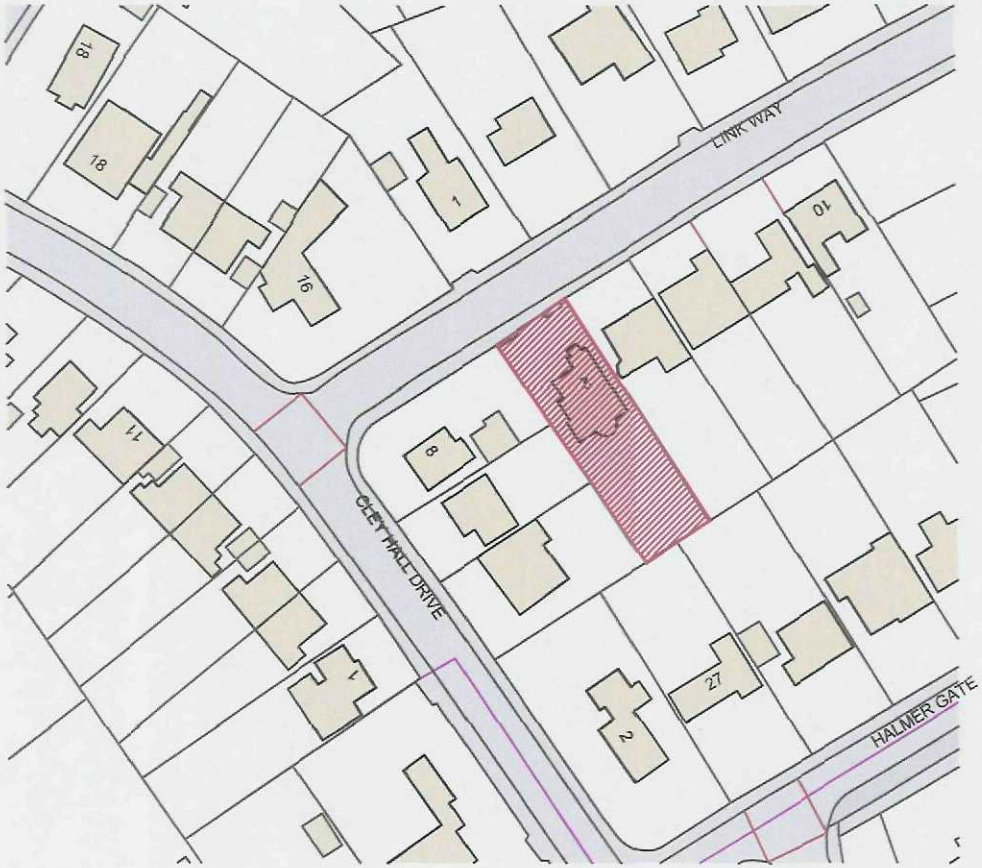


Site Location Plan

Scale 1:1250

SHDC
Planning & Development
- 1 MAR 2011
Ref: 0164-11

remway Design Ltd
2nd Floor - 5B Sheepmarket
Spalding
PE11 1BH
Tel: 01775 768 921
e-mail: enquiries@remwaydesign.co.uk

Site :
2 Link Way
Spalding

Client :
Mr S Shaff

Date : *****

Scale : as noted

Drawing No:
1984 - 01



Site Block Plan

Scale 1:250

SHDC
Planning & Development
- 1 MAR 2011
Ref: 0164-11

remway Design Ltd
2nd Floor - 5B Sheepmarket
Spalding
PE11 1BH
Tel: 01775 768 921
e-mail: enquiries@remwaydesign.co.uk

Site :
2 Link Way
Spalding

Client :
Mr S Shaff

Date : *****

Scale : **as noted**

Drawing No:
1984 - 02

Contractor to check all Dimensions on site prior to ordering materials / commencing work.Do Not Scale from this Drawing - If in doubt then please ask




1 3D View Front Right



2 3D View Rear Left



3 3D View Rear Right

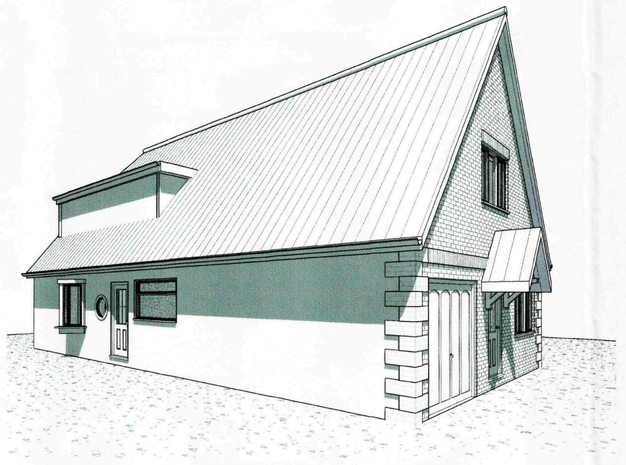

4 3D View Front Left

GENERAL CONDITIONS
Contractors are responsible for checking all dimensions on site when work commences and before ordering any materials.Any discrepancies should be brought to the attention of the Client for remedial action before commencing further.
All materials not specified to be of a standard suitable for the work proposed and be fit for purpose.All work to be in accordance with good building practise and all necessary BS codes for Workmanship on Building Sites.

'A' - 22.02.11 - Amended to suit Client
Revisions

Client:
Mr S Shaff

Site:
Extension and Altertions to 2 Link Way, Spalding

SHDC
Planning & Development
- 1 MAR 2011
Ref: 0164-11

Drg Title:
3D Views

remway Design Ltd
2nd Floor - 5B Sheepmarket
Spalding
P E 1 1 1 B H
Tel : 01775 768 921
e-mail: enquiries@remwaydesign.co.uk


Drg Size	Drawing Number	Date
a1	1984 - 05A	Feb11

Due to areas of the structure being covered, unexposed or otherwise inaccessible the notes / specifications of existing materials are subject to confirmation of site when it is feasible to expose the relevant areas of construction.

Contractor to check all Dimensions on site prior to ordering materials / commencing work.Do Not Scale from this Drawing - If in doubt then please ask




2 Front Elevation
1 : 100

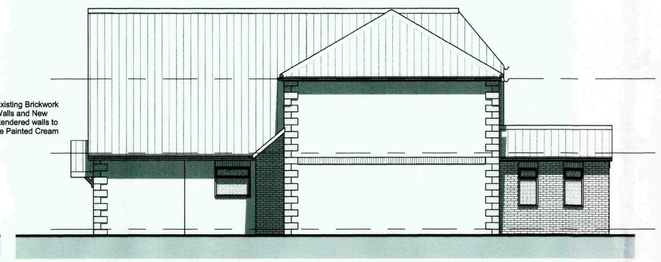


3 Right Side Elevation
1 : 100




4 Rear Elevation
1 : 100

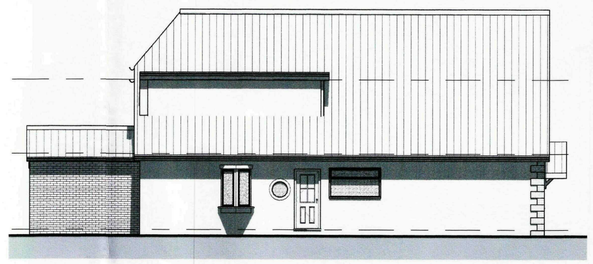


5 Left Side Elevation
1 : 100

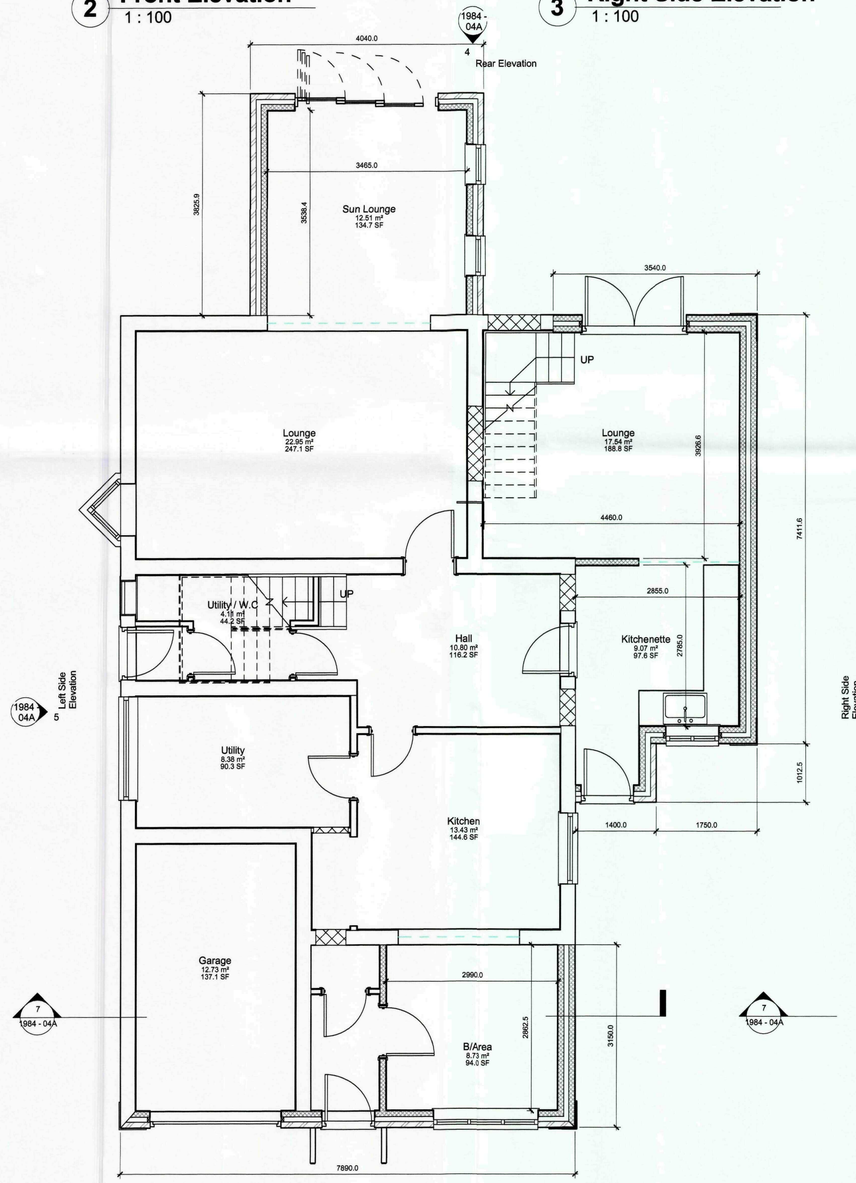

1 Ground Floor
1 : 50

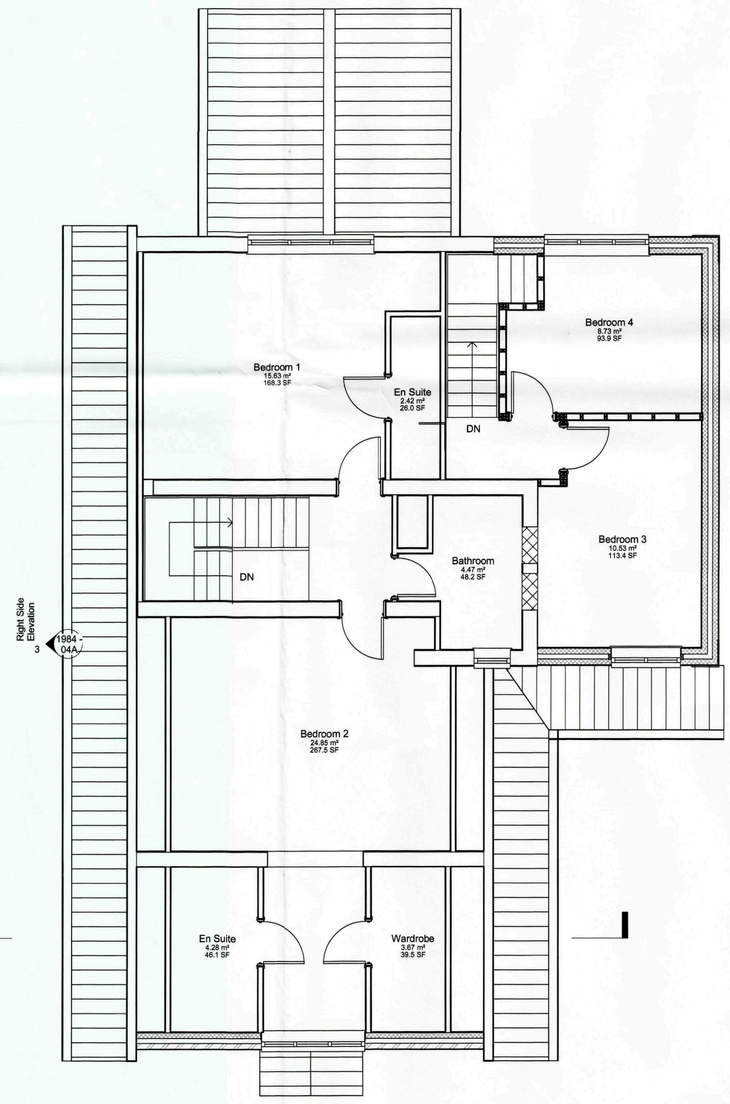

6 1st Floor
1 : 50

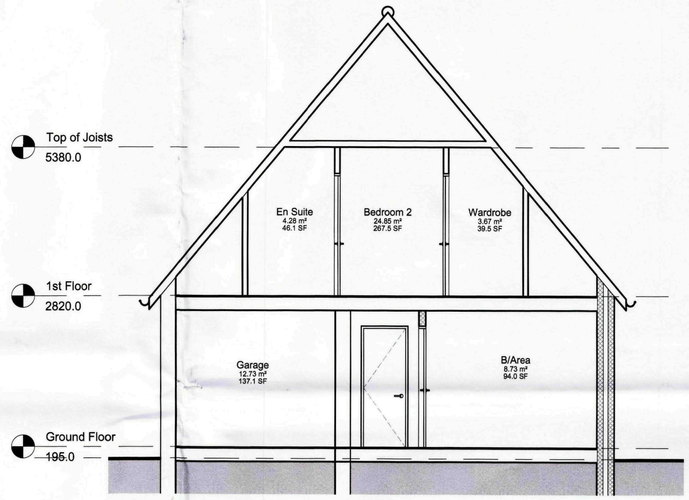

7 Section 1
1 : 50

Wall Material Takeoff - Brickwork		
Material: Area	**Material: Name**	**Brick Qty's**
33.39 m²	Masonry - Brick	2004
3.01 m²	Masonry - Brick	181
2.82 m²	Masonry - Brick	169
10.76 m²	Masonry - Brick	646
8.63 m²	Masonry - Brick	518
11.80 m²	Masonry - Brick	708
70.42 m²		4226

Schedules are provided for 'Costing' purposes only and should not be used for ordering materials.

Wall Material Takeoff - Blockwork		
Material: Area	**Material: Name**	**Block Qty's**
34.36 m²	Masonry - Concrete Block	344
21.26 m²	Masonry - Concrete Block	213
4.86 m²	Masonry - Concrete Block	49
27.70 m²	Masonry - Concrete Block	277
85.44 m²	Masonry - Concrete Block	854
29.11 m²	Masonry - Concrete Block	291
3.01 m²	Masonry - Concrete Block	30
2.82 m²	Masonry - Concrete Block	28
2.89 m²	Masonry - Concrete Block	29
11.28 m²	Masonry - Concrete Block	113
8.96 m²	Masonry - Concrete Block	90
12.11 m²	Masonry - Concrete Block	121
243.80 m²		2439

GENERAL CONDITIONS
Contractors are responsible for checking all dimensions on site when work commences and before ordering any materials.Any discrepancies should be brought to the attention of the Client for remedial action before commencing further.
All materials not specified to be of a standard suitable for the work proposed and be fit for purpose.All work to be in accordance with good building practise and all necessary BS codes for Workmanship on Building Sites.

'A' - 22.02.11 - Amended to suit Client
Revisions

Client:
Mr S Shaff

Site:
Extension and Altertions to 2 Link Way, Spalding

Drg Title:
Proposed Plans

SHDC
Planning & Development
- 1 MAR 2011
Ref: 0164-11

remway Design Ltd
2nd Floor - 5B Sheepmarket
Spalding
PE11 1BH
Tel : 01775 768 921
e-mail: enquiries@remwaydesign.co.uk

Drg Size	Drawing Number	Date
a1	1984 - 04A	Feb11

Due to areas of the structure being covered, unexposed or otherwise inaccessible the notes / specifications of existing materials are subject to confirmation of site when it is feasible to expose the relevant areas of construction.

Contractor to check all Dimensions on site prior to ordering materials / commencing work.Do Not Scale from this Drawing - If in doubt then please ask




2 Front Elevation
1 : 100




3 Right Side Elevation
1 : 100




4 Rear Elevation
1 : 100

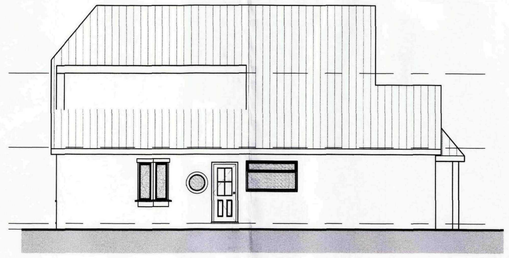

5 Left Side Elevation
1 : 100

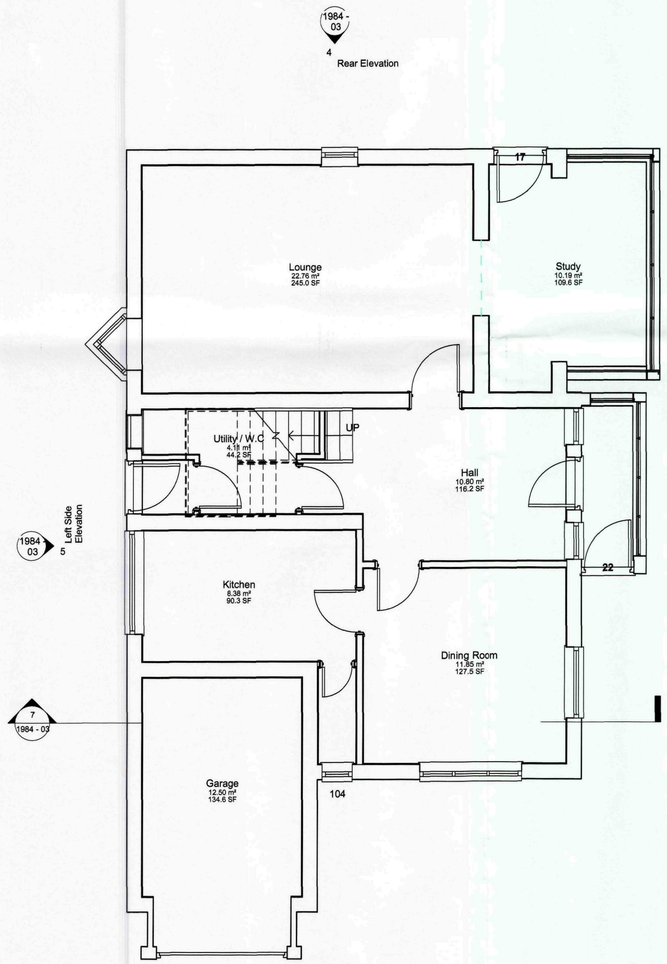

1 Ground Floor
1 : 50

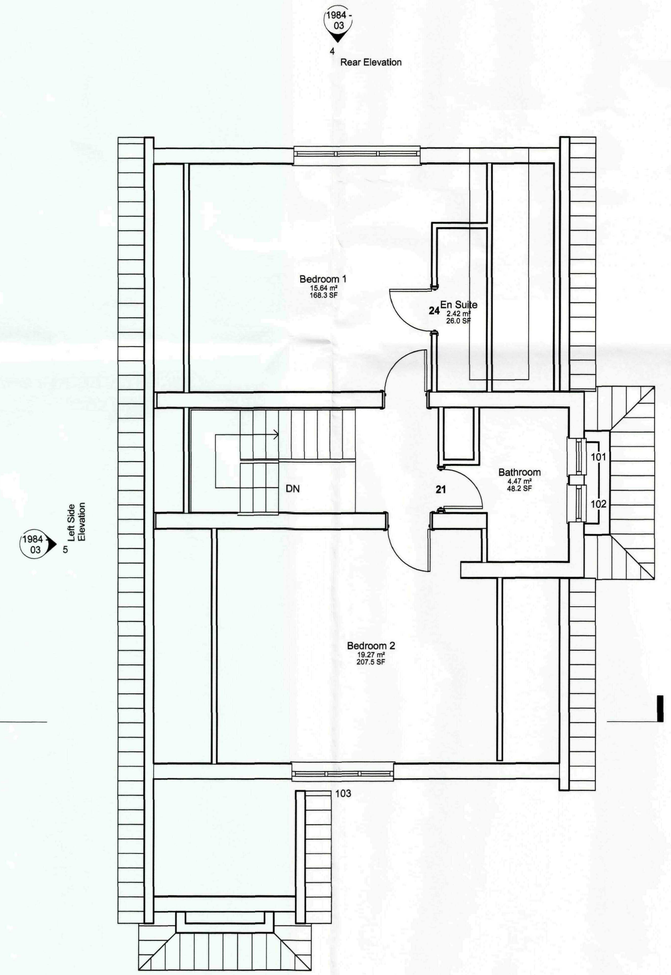

6 1st Floor
1 : 50



7 Section 1
1 : 50



Photograph showing Existing Dwelling

GENERAL CONDITIONS
Contractors are responsible for checking all dimensions on site when work commences and before ordering any materials.Any discrepancies should be brought to the attention of the Client for remedial action before commencing further.
All materials not specified to be of a standard suitable for the work proposed and be fit for purpose.All work to be in accordance with good building practise and all necessary BS codes for Workmanship on Building Sites.

Revisions

Client:
Mr S Shaff

Site:
Extension and Altertions to 2 Link Way, Spalding

Drg Title:
Existing Plans

remway Design Ltd
2nd Floor - 5B Sheepmarket
Spalding
PE11 1BH
Tel : 01775 768 921
e-mail: enquiries@remwaydesign.co.uk

Drg Size	Drawing Number	Date
a1	1984 - 03	Feb11

SHDC
Planning & Development
- 1 MAR 2011
Ref: S/64-11

Due to areas of the structure being covered, unexposed or otherwise inaccessible the notes / specifications of existing materials are subject to confirmation of site when it is feasible to expose the relevant areas of construction.