
© Design Copyright Reserved. This drawing and design is the property of Neil Dowlman Architecture Ltd. Written consent must be obtained from Neil Dowlman Architecture Ltd before copying or reproducing this drawing. Do not scale this drawing, use figured dimensions only. Contractors are responsible for taking and checking site and building dimensions before proceeding. Any discrepancy must be reported to Neil Dowlman Architecture Ltd immediately.


REVISION:	DESCRIPTION:	MADE BY:	DATE:

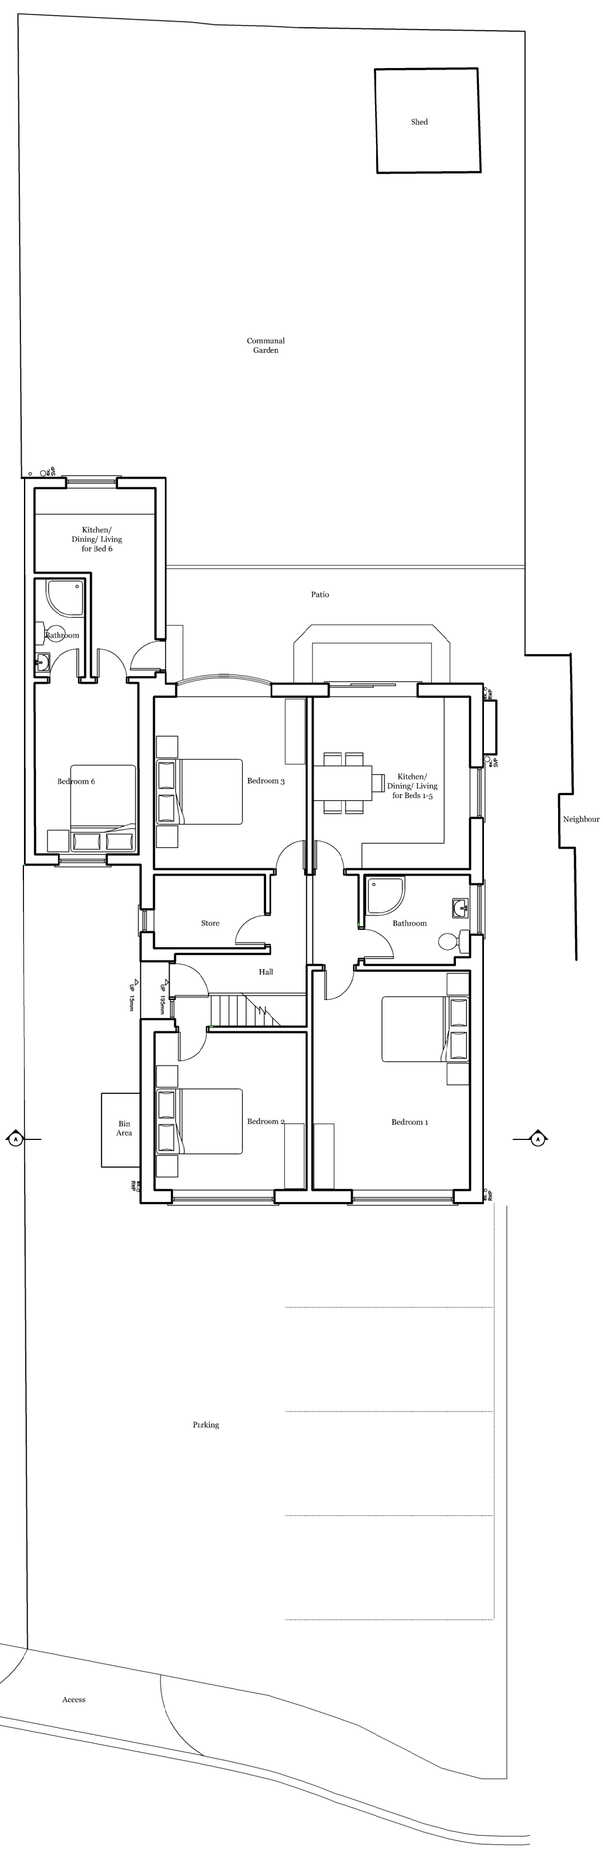

EXISTING / PROPOSED GROUND FLOOR

SCALE 1:100

1:100 0 1 2 3 4 5 m

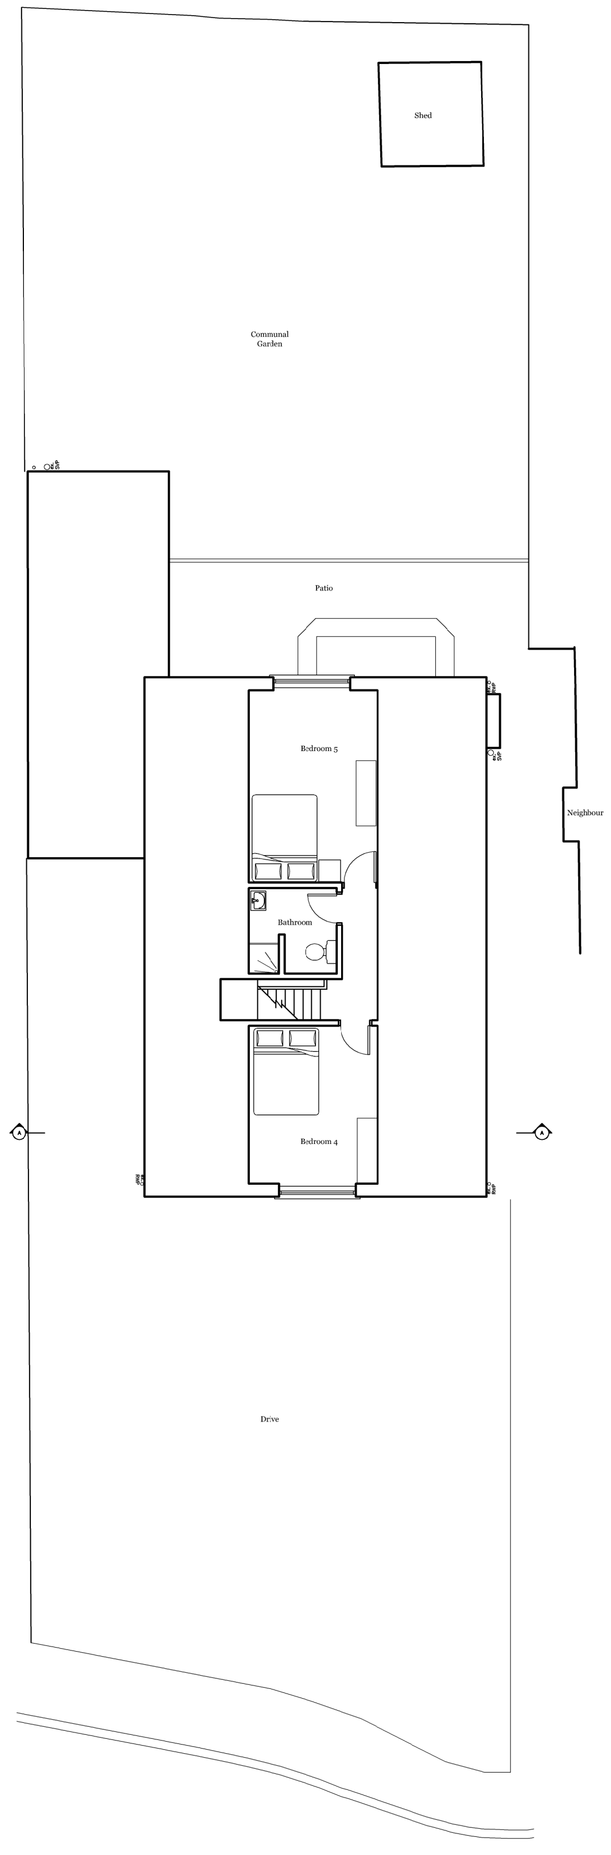


EXISTING / PROPOSED FIRST FLOOR

SCALE 1:100

1:100 0 1 2 3 4 5 m




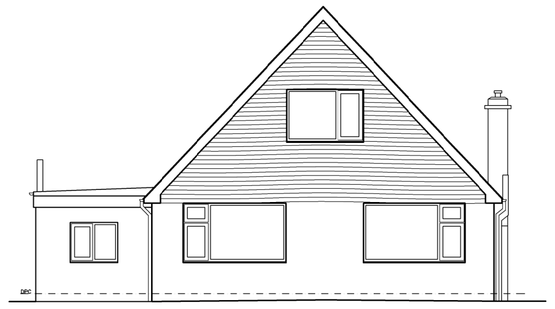

FRONT ELEVATION (S-W)

SCALE 1:100


1:100 0 1 2 3 4 5 m

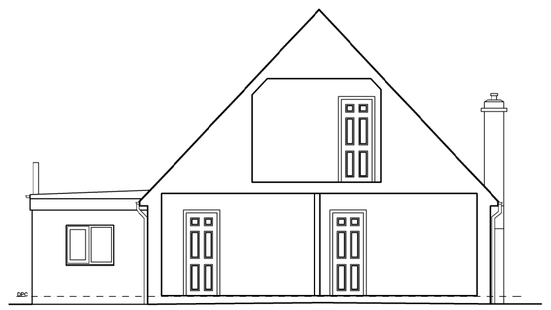

SECTION A,a

SCALE 1:100

1:100 0 1 2 3 4 5 m

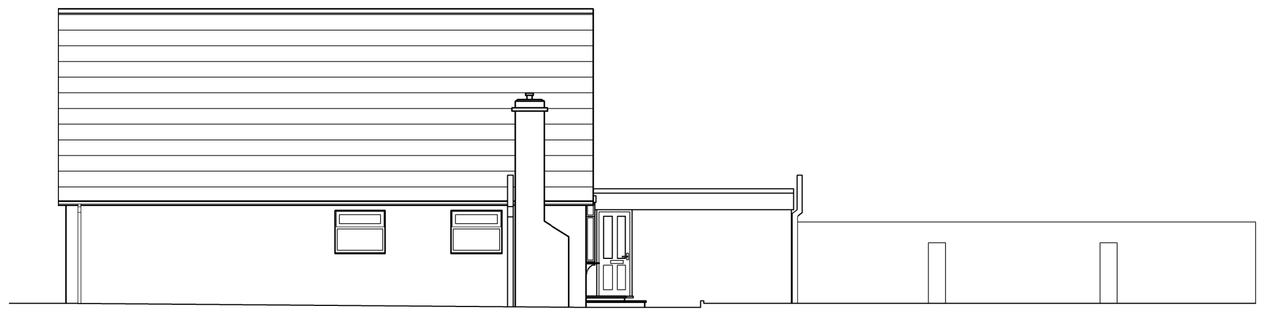

SIDE ELEVATION (S-E)

SCALE 1:100


1:100 0 1 2 3 4 5 m



REAR ELEVATION (N-E)

SCALE 1:100

1:100 0 1 2 3 4 5 m

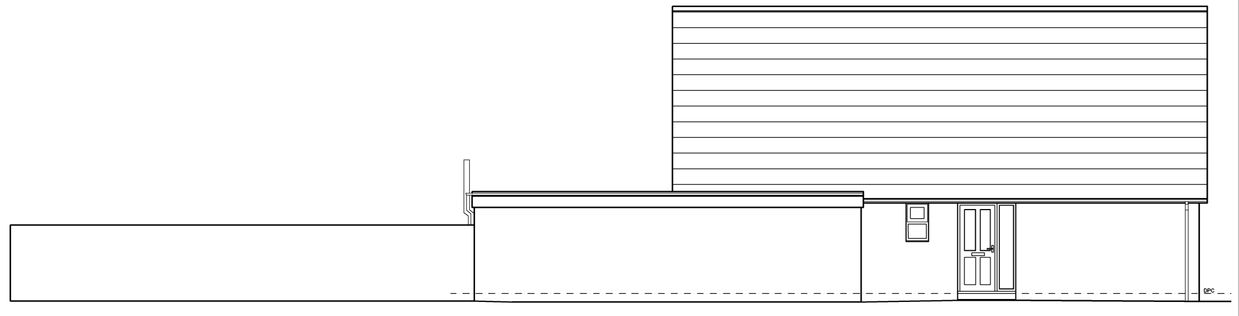

SIDE ELEVATION (N-W)

SCALE 1:100

1:100 0 1 2 3 4 5 m

CLIENT:	AT Property Solutions
PROJECT:	Proposed retrospective application for change of use of existing dwelling to form house of multiple occupation (HMO) .
TITLE:	Existing/ Proposed Plan, Elevations & Section
SCALE:	Scale as Indicated (A1)
REVISION LETTER:	.....
DRAWN:	RN
DRAWING NO:	B/3665-1001
CHECKED:	
ORIGINAL SIZE:	A1
DATE:	Feb 2022

Architectural Consultants

BOSTON 12-14 Main Ridge West, Boston PE21 6QQ **t:** (01205) 357 272 **e:** boston@neildowlman-architecture.co.uk
STAMFORD 14 Barn Hill, Stamford PE9 2AE **t:** (01780) 758 522 **e:** stamford@neildowlmen-architecture.co.uk
ALFORD* 4-5 Church Street, Alford LN13 9EF **t:** (01507) 463 863 **e:** alford@neildowlman-architecture.co.uk
HORNCASTLE* 28 St Lawrence Street, Horncastle LN9 5DN **t:** (01507) 522 899 **e:** horncastle@neildowlman-architecture.co.uk
LOUTH* 62 Northgate, Louth LN11 0LY **t:** (01507) 601155 **e:** louth@neildowlman-architecture.co.uk
SKEGNESS *(Satellite Office)* **t:** (01754) 880 080 **e:** skegness@neildowlman-architecture.co.uk
**By appointment only*

www.neildowlman-architecture.co.uk

DOWLMAN
Neil Dowlman Architecture

Planning | Design | Project Management