


# PEARCE SERIES 2000 DRIVE THRU SIGNS.

LARGE MANSARD 'FUTURES' ROOF SIGN
WITH 830mm ARCH.


SIGN INDICATED No 15 ON ARCHITECTS DRAWINGS

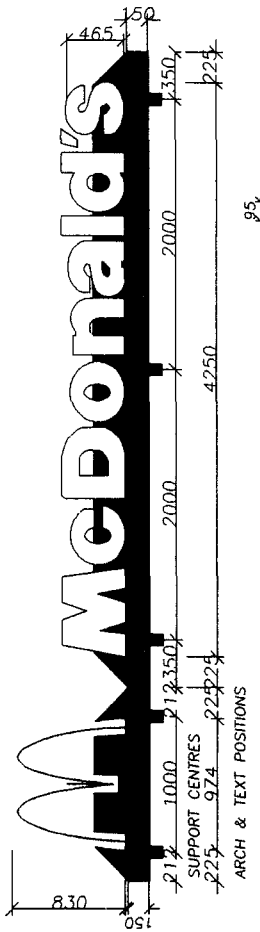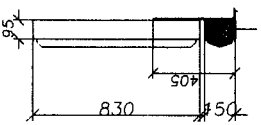


0164/98

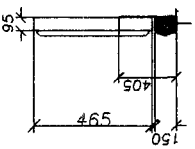


McDonald's TM

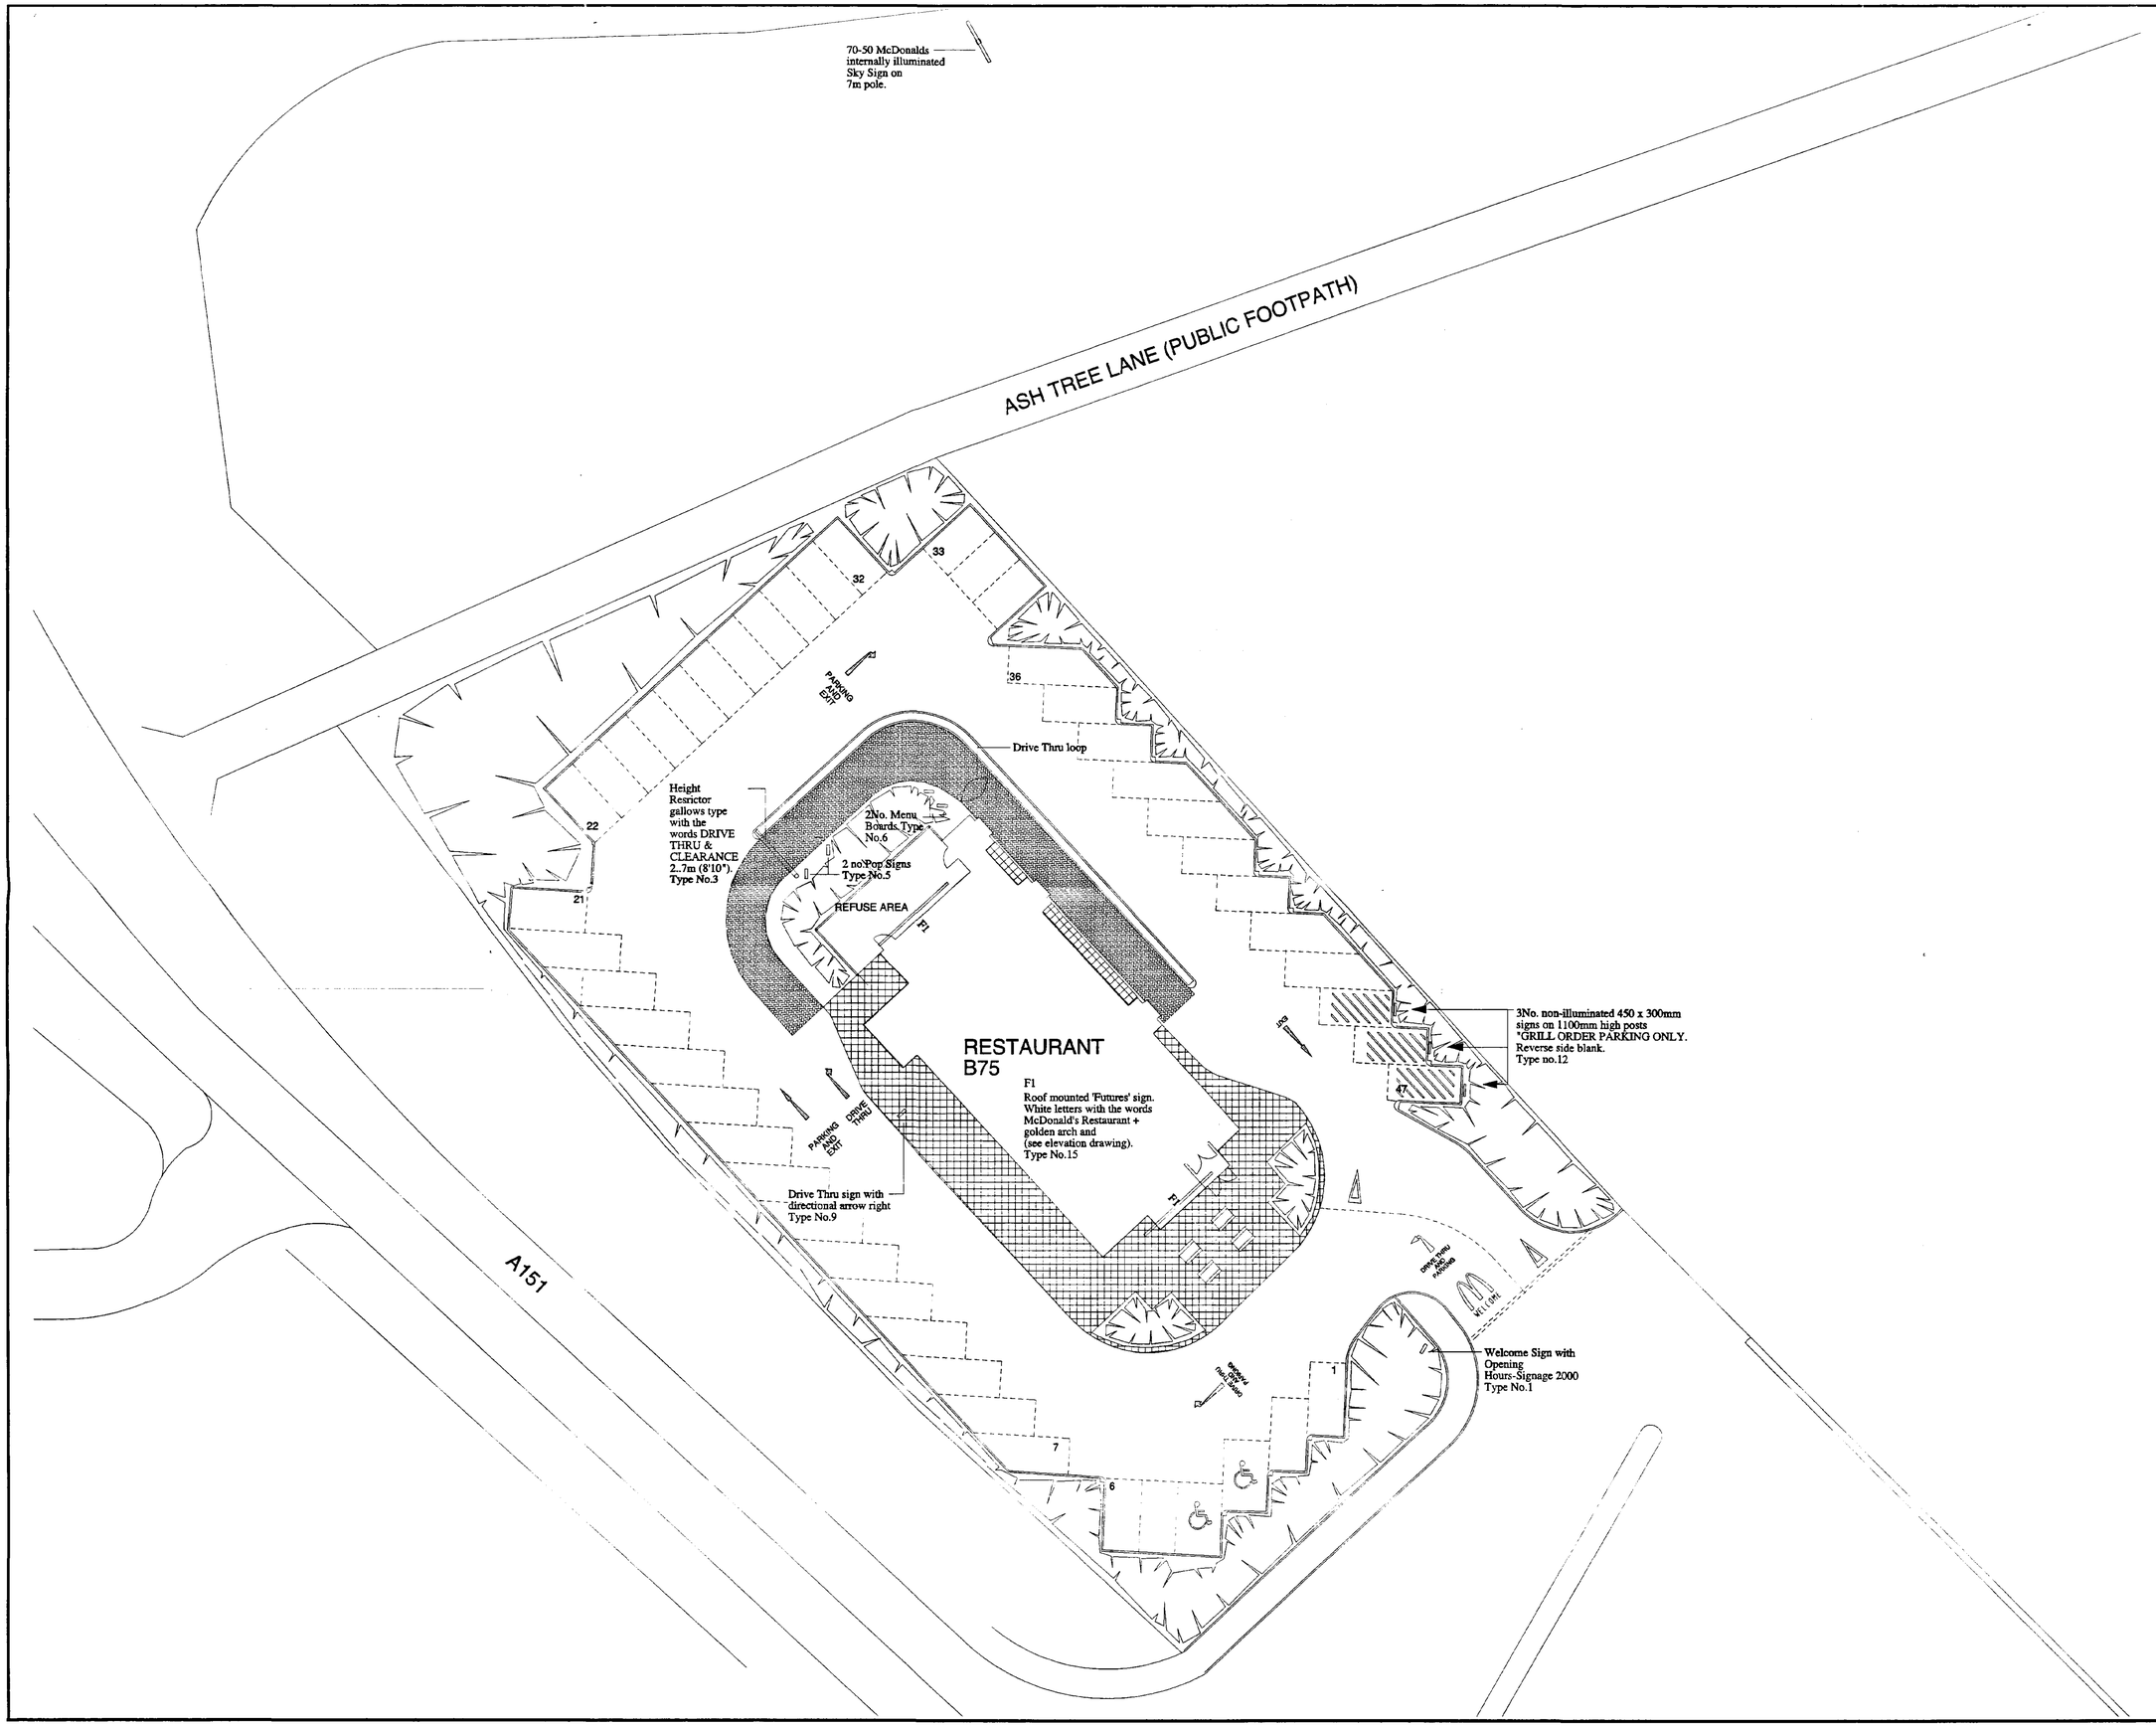McDonald's Development Site:

Landscape indicative only
Site Area: 0.71Acres
Total car parking spaces: 47
(inc. 2 disabled & 3 grill bays)

AMENDMENTS

| REF. | DATE | DESCRIPTION |
|---|---|---|

RECEIVED
16 FEB 1998
Ref: 0164/98


DOWNWARD SULLIVAN PARTNERS
ARCHITECTS DESIGNERS
87 Caroline Street
Birmingham B3 1UP
Tel 0121 212 0411 Fax 0121 212 0414
DSP


PROJECT
**McDonald's Restaurants Ltd**
**Spalding**


TITLE
**Signage**

| DATE | DRAWN |
|---|---|
| 5/2/98 | MJF CAD |
| SCALE | DRG.No. |
| 1:200 | 97.106.04 |


THIS DRAWING REPRODUCED BY SCANNING ORIGINAL
DRAWINGS SUPPLIED BY McDONALDS.
DRAWING FOR PLANNING PURPOSES ONLY.





FRONT ELEVATION

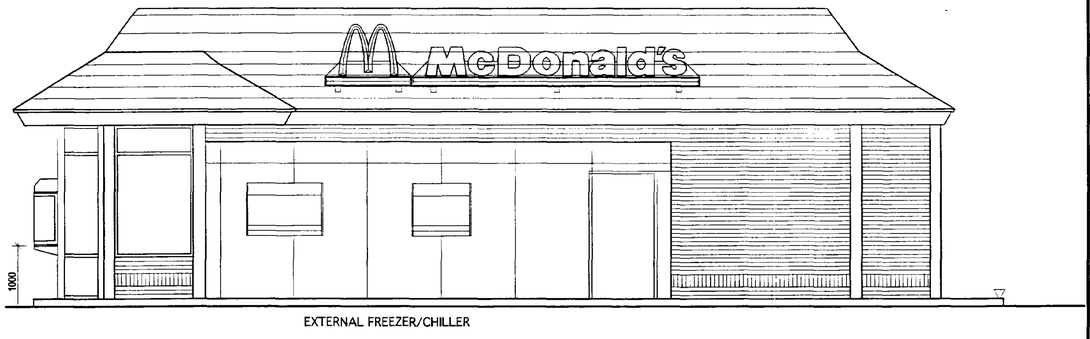


REAR ELEVATION

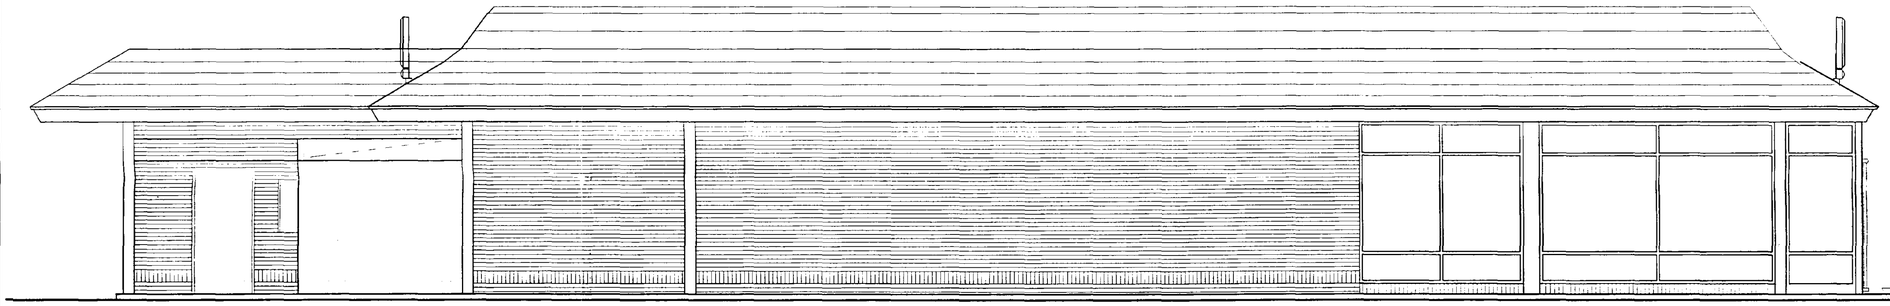


SIDE ELEVATION

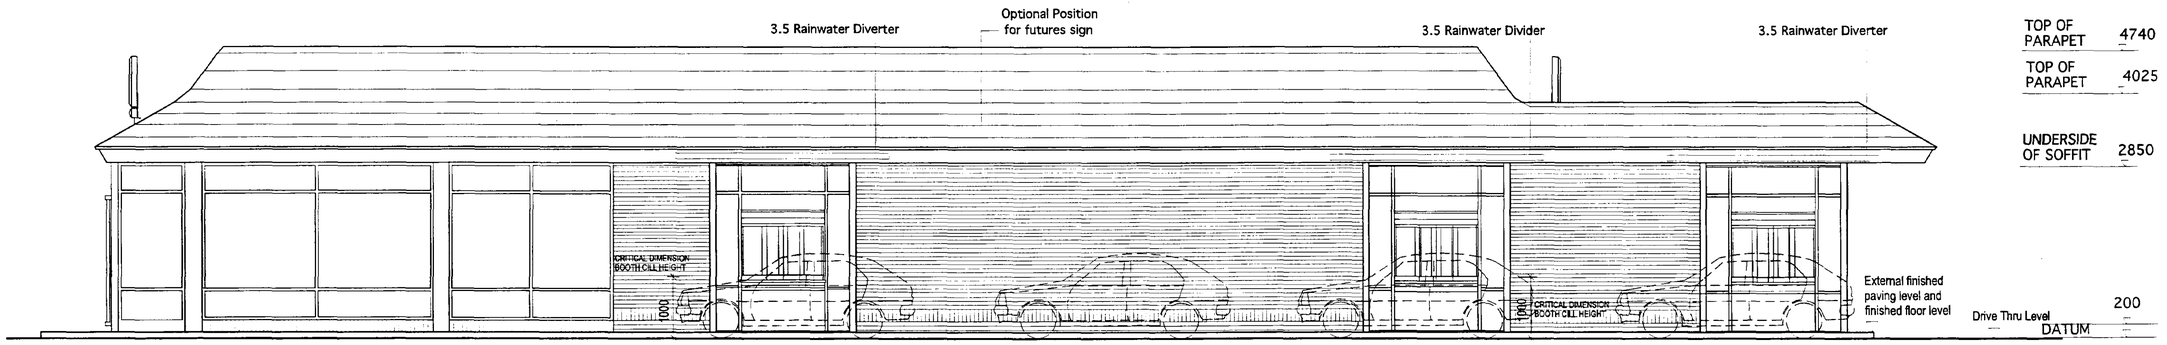


SIDE ELEVATION

BOOTH 3

Level of the drive-thru is 100mm below external paving level and finished floor level

BOOTH 2

Level of road is 125mm below external paving level sloping up to drive-thru level at ends of booths on nearest side.

McDonald's ™

AMENDMENTS

| REF. | DATE | DESCRIPTION |
|---|---|---|
| A | 2/98 | Building signage added |

Ref: 0164/98

DOWNWARD SULLIVAN PARTNERS
ARCHITECTS DESIGNERS
87 Caroline Street
Birmingham B3 1UP
Tel 0121 212 0411 Fax 0121 212 0414
DSP

PROJECT

**McDonald's Restaurants Ltd Spalding**

TITLE

**B75 Restaurant Elevations**

| DATE | DRAWN |
|---|---|
| 29/1/98 | MJF CAD |
| SCALE | DRG No. |
| 1:50 | 97.106.03A |