


Contractor to check all Dimensions on site prior to ordering materials / commencing work.Do Not Scale from this Drawing - If in doubt then please ask

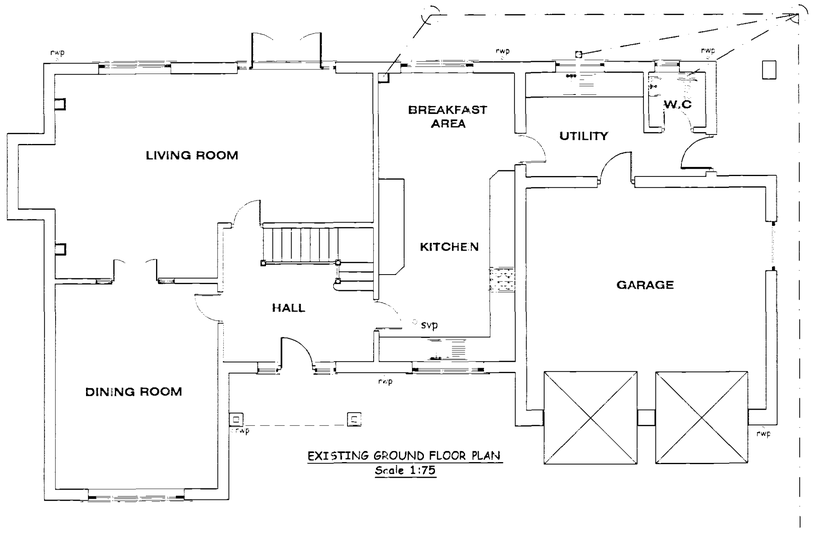

EXISTING GROUND FLOOR PLAN
Scale 1:75

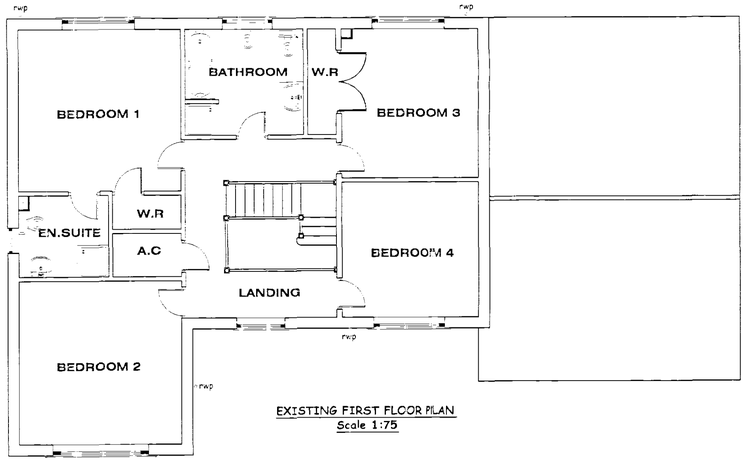


EXISTING FIRST FLOOR PLAN
Scale 1:75

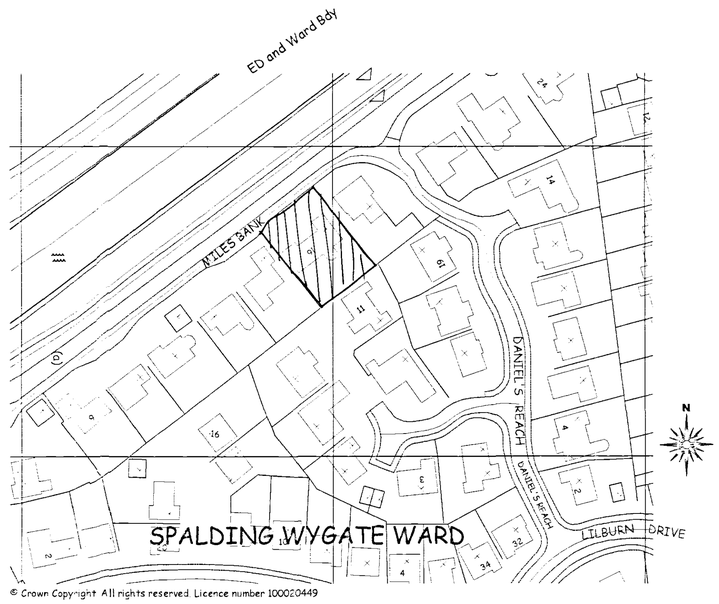

© Crown Copyright. All rights reserved. Licence number 100020449


LOCATION PLAN
Scale 1:1000

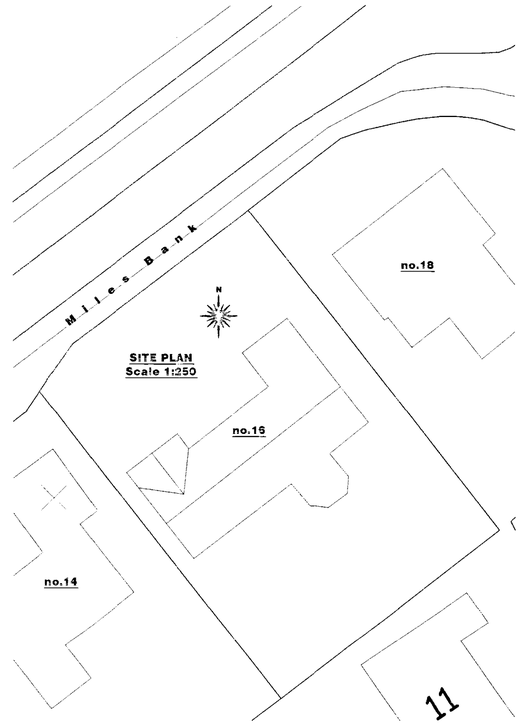


SITE PLAN
Scale 1:250

PLEASE NOTE
Due to areas of the structure being covered, unexposed or otherwise inaccessible the notes / specifications of existing materials are subject to confirmation of site when it is feasible to expose the relevant areas of construction.

Existing Plans & Elevations

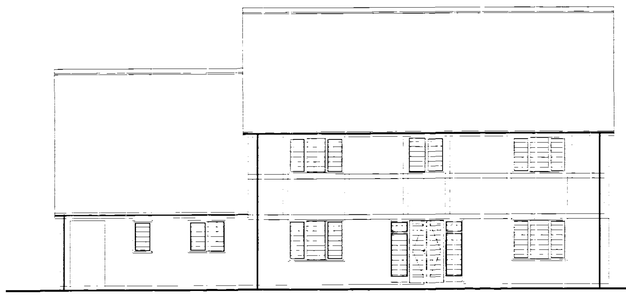

EXISTING REAR ELEVATION
Scale 1:100

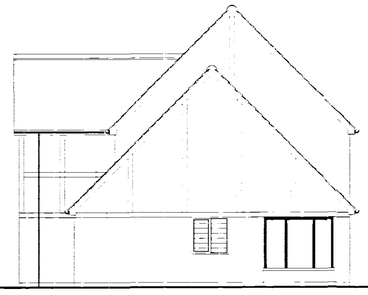

EXISTING SIDE ELEVATION
Scale 1:100



EXISTING FRONT ELEVATION
Scale 1:100

11 [illegible]
0625/05

GENERAL CONDITIONS
Contractors are resons ble for checking all dimensions on site when work commences and before ordering any materials.Any discrepancies should be brought to the attention of the Client for remedial action before commencing further.

All details shown are based on typical site conditions for that area, any abnormal conditions should be brought to the attention of the Client and Local Authority.

The notes shown are mainly to cover the requirements of Building Regulations and should not be treated as full specification.

No allowance has been made for any Structural Calculations,a "SAP" calculation, Soil investigation or Flood Risk Assessment.If deemed necessary then these will be a chargeable extra.All steel beam sizes shown on drawing are all subject to confirmation from Structural Engineer.

All materials not specified to be of a standard suitable for the work proposed and be fit for purpose.All work to be in accordance with good building practise and all necessary BS codes for Workmanship on Building Sites.

Client :
Mr & Mrs Lockyear
16 Miles Bank
Spalding
PE11 3EZ

Site :
Proposed Garage Conversion & Side Extension to form Bedroom, En.Suite & Dressing Room

remway design Ltd
3, Rembrandt Way
Spalding
Lincs
PE11 3HX
Tel: 07815 112 058
Fax: 01775 768 921
e-mail: jason@remwaydesign.co.uk

Date : janO5 | Scale : 1:50 / 1:100

Drawing No:
rem 932 - 01