




NORTH ELEVATION

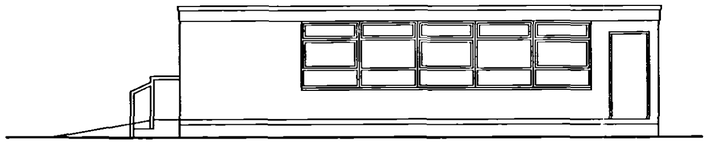

EAST ELEVATION

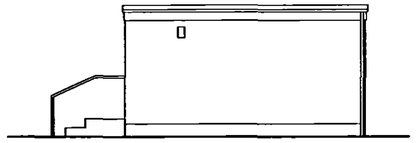


SOUTH ELEVATION

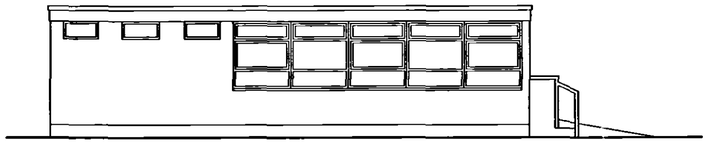


WEST ELEVATION

ELEVATIONS (1:100)

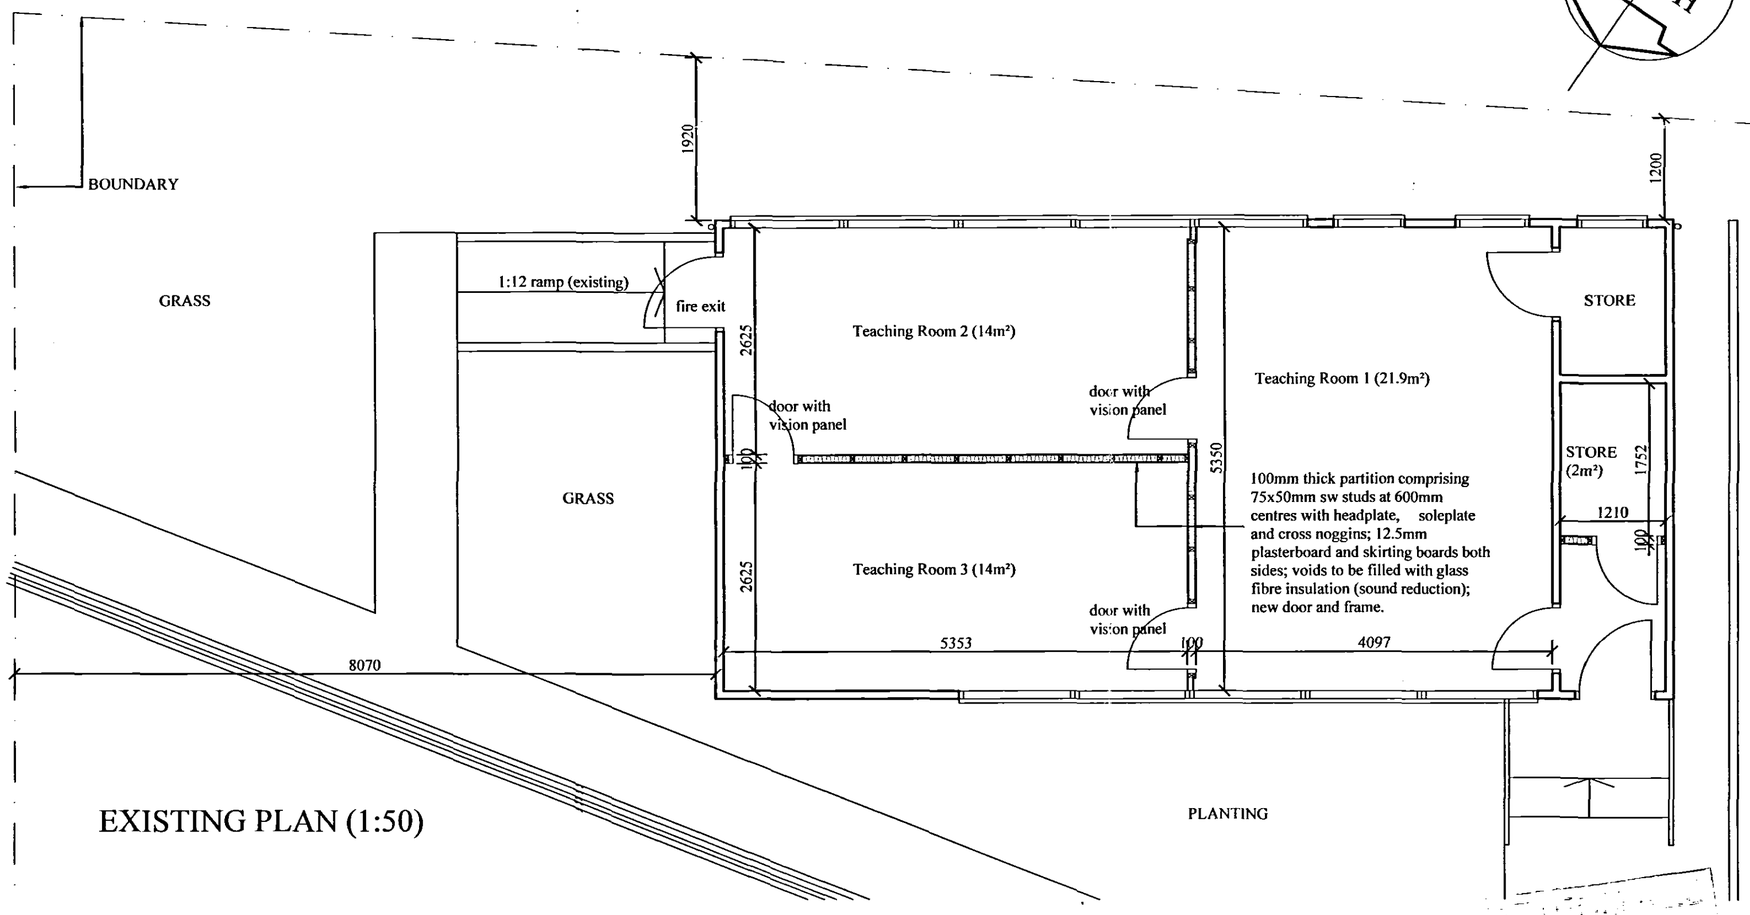

EXISTING PLAN (1:50)

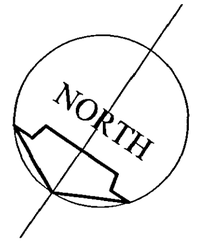

REV 'A': New internal partitions amended following meeting with school on 31.01.07 (01.02.07)

The copyright of this drawing is retained by the architects, it is not to be reproduced without permission

All levels and dimensions to be checked on site by General Contractor before work is put in hand.

client

SPALDING ST. JOHN THE BAPTIST C. E. PRIMARY SCHOOL

job

TWO CLASSROOM EXTENSION

drawing

MOBILE CLASSROOM

D B Lawrence & Associates
Architects

30 Handley Street
Sleaford
Lincs
NG34 7TQ

Tel: 01529 302541
Fax: 01529 413960
Email: dbloffice@btconnect.com

date	drawn	checked	scale
JAN 2007	DH		1:50/100

drawing no.

D99/ 35 A

SHDC
Planning & Development
- 5 FEB 2007
168/07
Ref: