

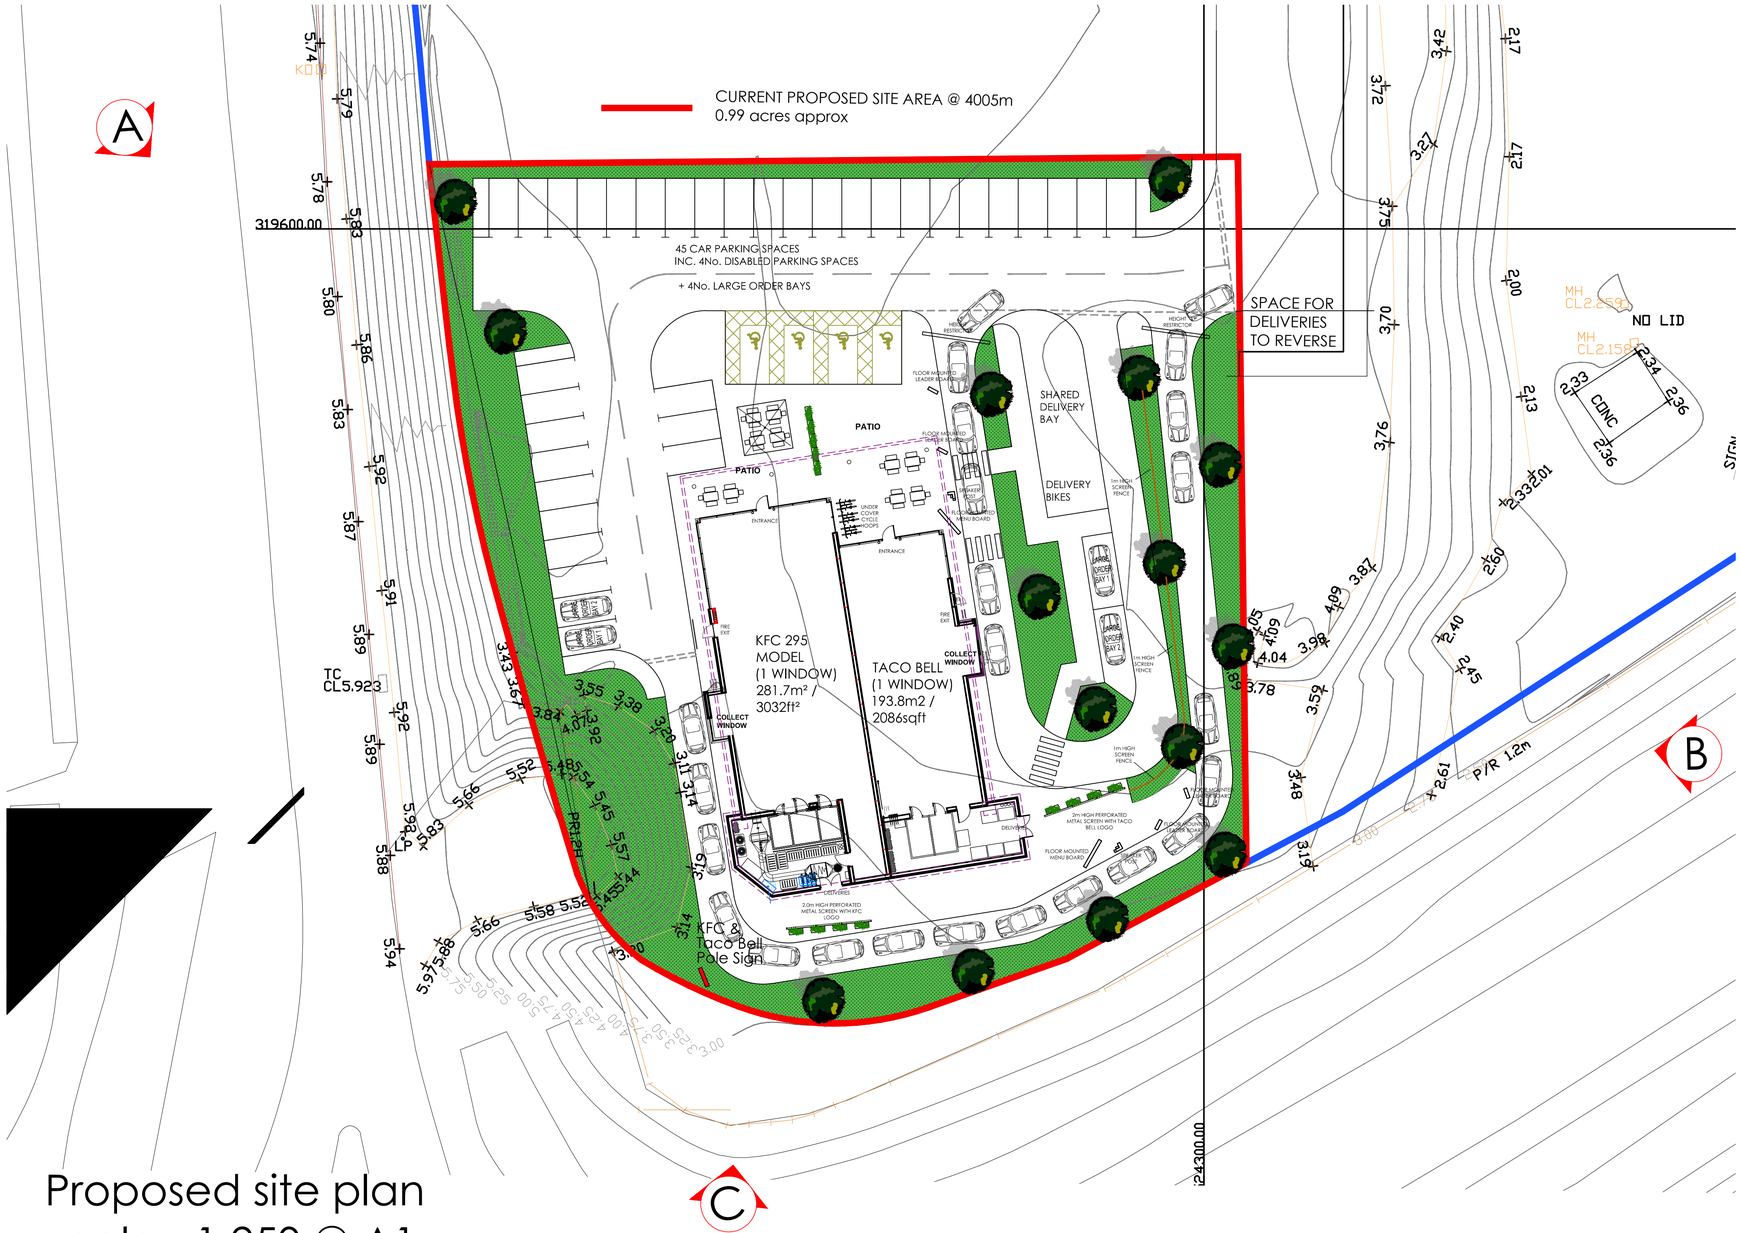


Proposed site plan
scale - 1:250 @ A1

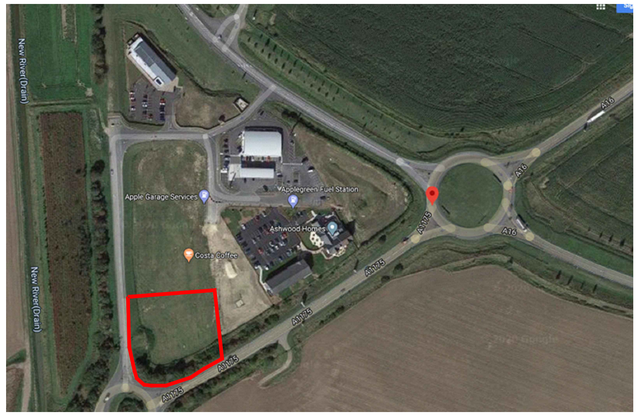

Birds eye view of site

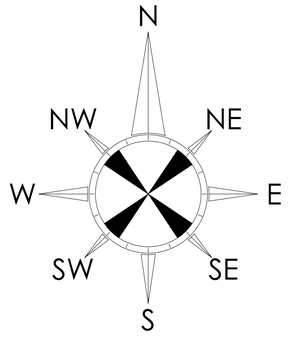

KFC SITE DESIGN SIGNOFF	
Name / Title	
Signature	Date

© copyright 2020

This drawing and the copyrights and patents therein are the designer's property and may not be used or reproduced - only under contract. All rights reserved.

ALL DIMENSIONS TO BE CHECKED ON SITE.

DO NOT SCALE FROM THIS DRAWING EXCEPT FOR THE PURPOSES OF LOCAL AUTHORITY PLANNING

rev	date	description
B	22-1-21	Shown delivery driver window to both units; longer DT pod to Taco Bell; reduced large order bays & shown radius to same for Taco; extended delivery bay for driver space; shown crossing for delivery drives
A	27-3-20	Shown updated building footprint; tweaked DT lanes and patio areas

Frank Belshaw
Building Surveyors Limited
wheatley springs barn, wheatley lane road,
barrowford, nelson, lancashire. BB9 6QS.
tel no. (01282) 699668. fax no. (01282) 602447.

TACO BELL

KFC

store address
SPALDING
APPLE GARAGE SERVICE STATION
SPALDING
PE12 6FY

drawing title
PROPOSED
SITE PLAN

drawn by	checked	date
PAY	----	19/02/20
store no.	scale	
0000	1:250 @ A1	

KFC drawing no.	FB ref.	revision
0000/2020/F121	2020/16	B



existing site view A



existing site view B



existing site view C