
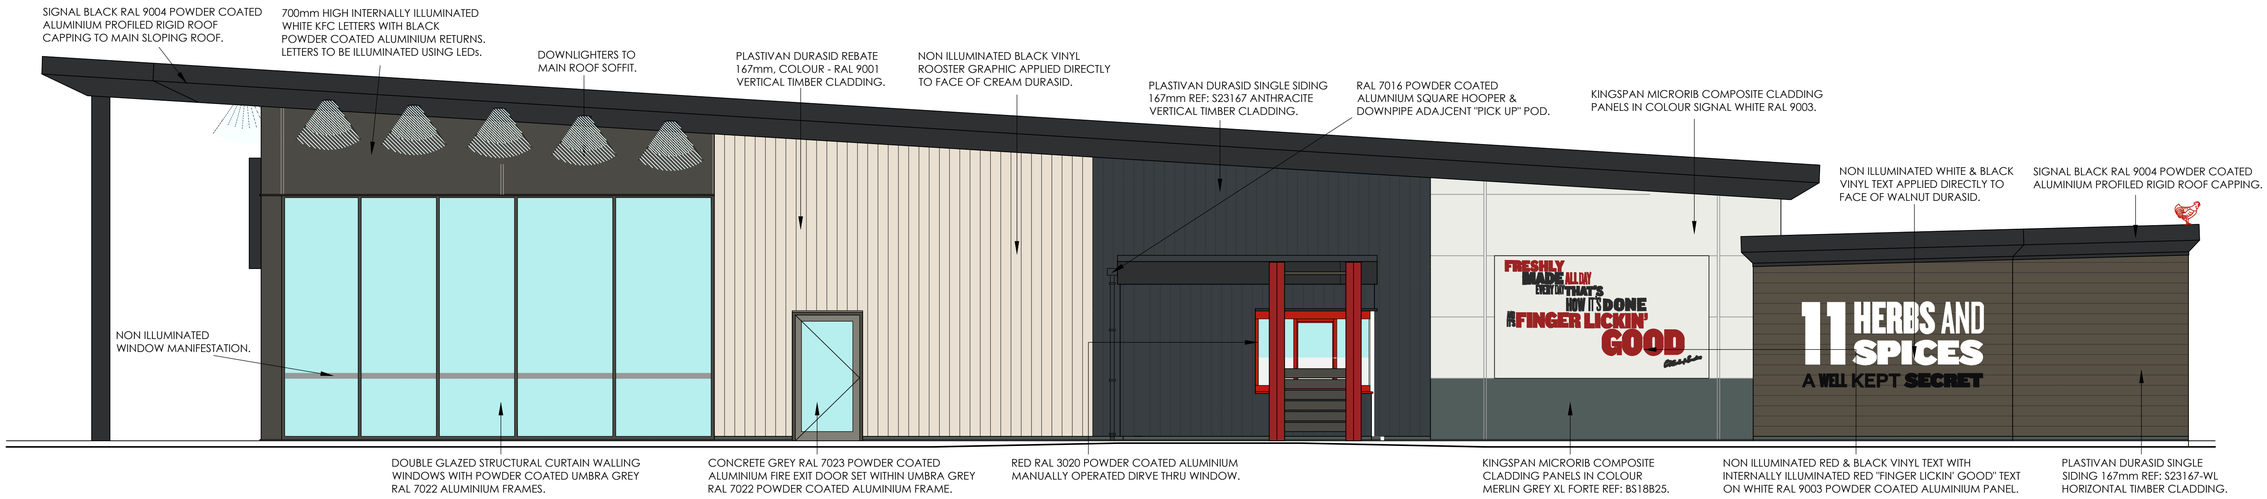


proposed side elevation

scale - 1:50 @ A1

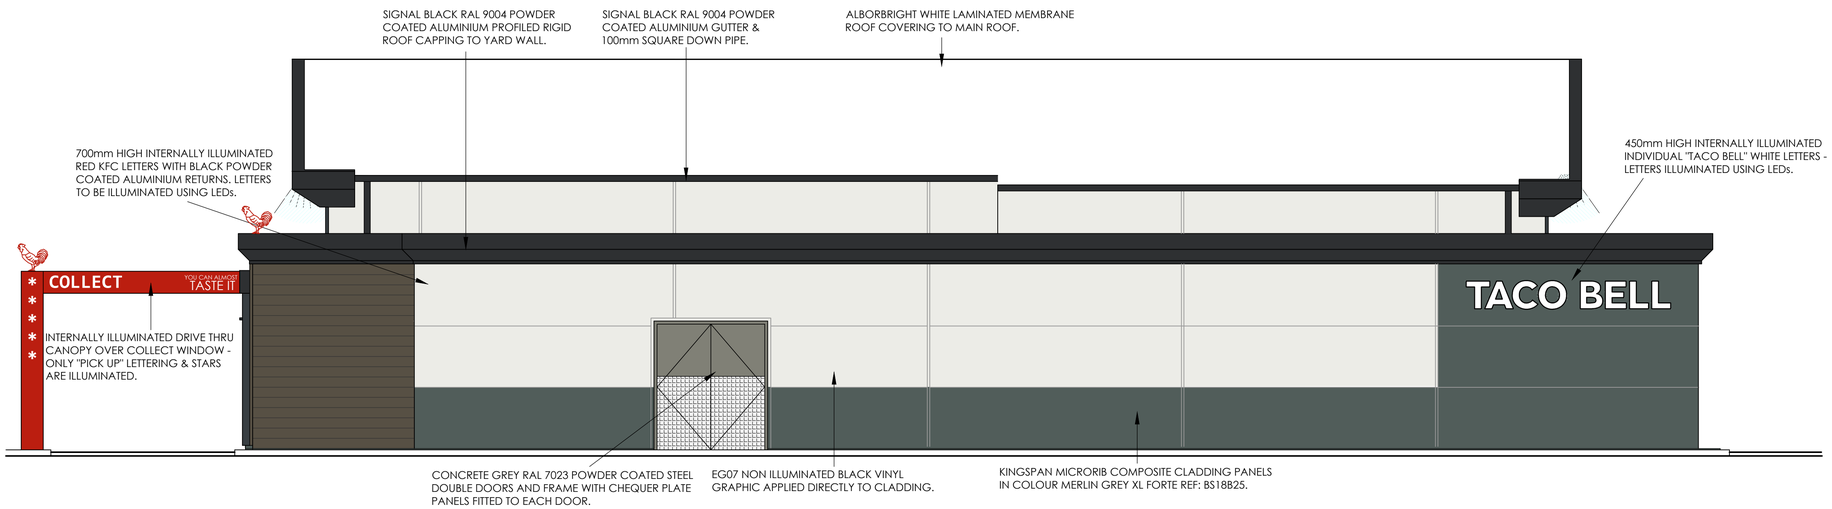

proposed rear elevation

scale - 1:50 @ A1

SIGNAGE DESIGN SIGNOFF

Name / Title	
Signature	**Date**

© copyright 2020

This drawing and the copyrights and patents therein are the designer's property and may not be used or reproduced - only under contract. All rights reserved.

ALL DIMENSIONS TO BE CHECKED ON SITE.

DO NOT SCALE FROM THIS DRAWING EXCEPT FOR THE PURPOSES OF LOCAL AUTHORITY PLANNING

Frank Belshaw
Building Surveyors Limited

wheatley springs barn, wheatley lane road, barrowford, nelson, lancashire. BB9 6QS.
tel no. (01282) 699668. fax no. (01282) 602447.

rev	date	description
B	25/01/21	added delivery windows
A	27/4/2020	Roof slop altered & building signage updated following markups.

store address

SPALDING
APPLE GARAGE SERVICE STATION
SPALDING
PE12 6FY

client: **ERINDALE LIMITED**

drawing title

PROPOSED
EXTERNAL ELEVATIONS - SHEET 1

drawn by	checked	date
SES	----	26/03/20
store no.	**scale**	
0000	1:50 @ A1	

Drawing no.	FB ref.	revision
0000/2020/G210	2018/112	B