


Site Plan for
50 West Parade
Spalding


Scale: 1:1250

Date: 02.03.2011


ELEVATIONS

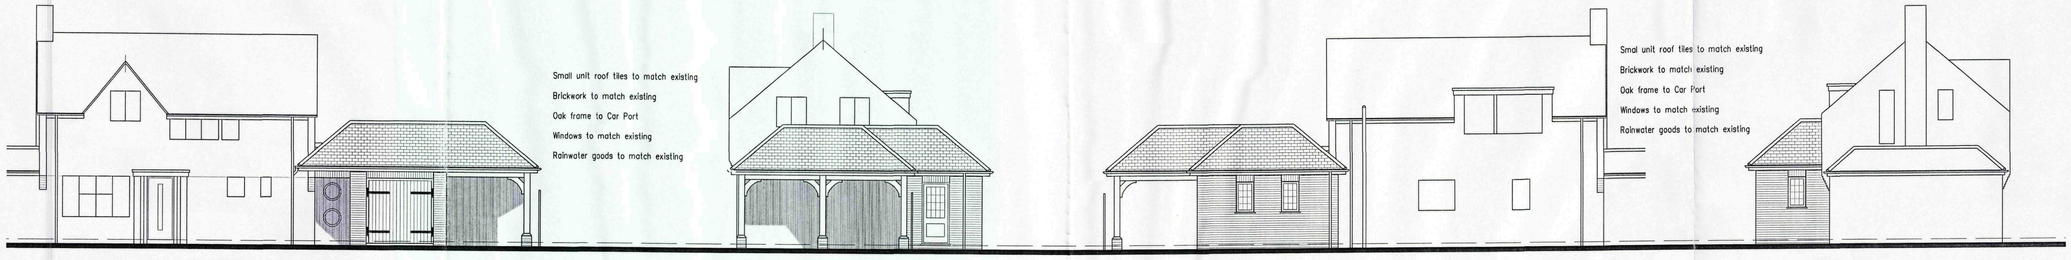

front side rear side

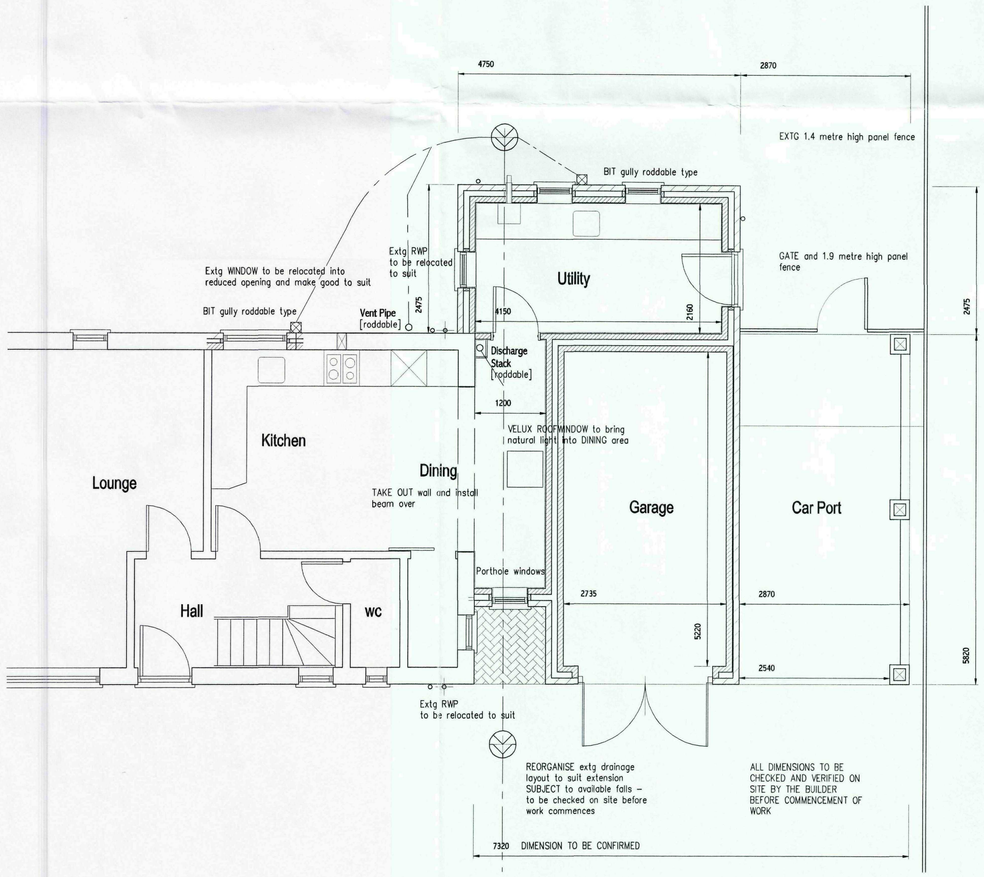

FLOOR PLAN

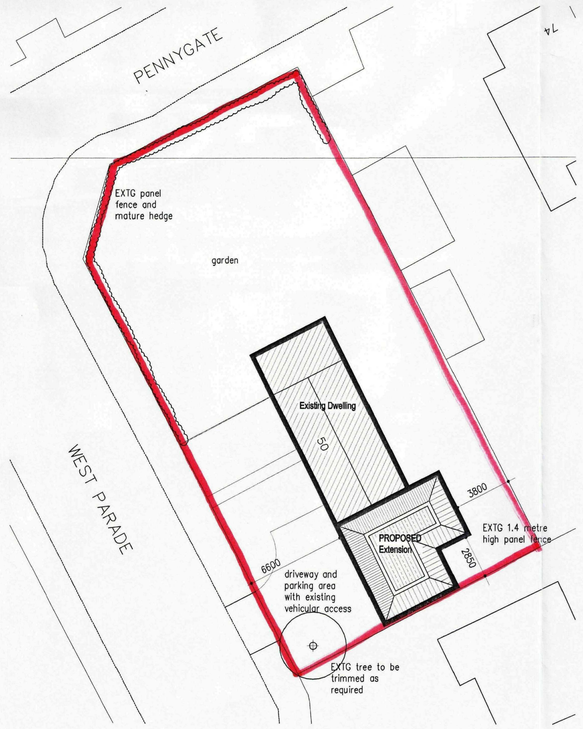

BLOCK PLAN Scale 1:200

ALL DIMENSIONS TO BE CHECKED AND VERIFIED ON SITE BEFORE COMMENCING WITH THE WORKS
ANY DISCREPANCIES ARE TO BE REPORTED TO THE ARCHITECTURAL TECHNOLOGIST IMMEDIATELY

SKETCH DRAWING

AMENDMENTS

A

SHDC
Planning & Development
04 MAR 2011
Ref: 0175-11

COPYRIGHT PETER S LITHGOW 18.02.11

L. A. Building Design
Architectural and Surveying Practice
55 Hannam Boulevard
Spalding
Lincolnshire PE11 1LB
Telephone/Fax: Spalding (01775) 711437

Peter S Lithgow MCIOB MCIAT
Member of the Chartered Institute of Building and
Member of the Chartered Institute of Architectural Technologists

project
Proposed Extension to Existing DWELLING at
50 West Parade, SPALDING,
Lincolnshire, PE11 1HD.

client
MR + MRS J REEVES

drawing
DESIGN DRAWING

date	scale(s)
FEB 2011	1:50 1:100 1:200
drawn by	checked
Peter Lithgow	PSL
job no	drawing no
10/10	03