

VISUAL SCALE 1:1000 @ A1




VISUAL SCALE 1:200 @ A1



VISUAL SCALE 1:100 @ A1




VISUAL SCALE 1:50 @ A1

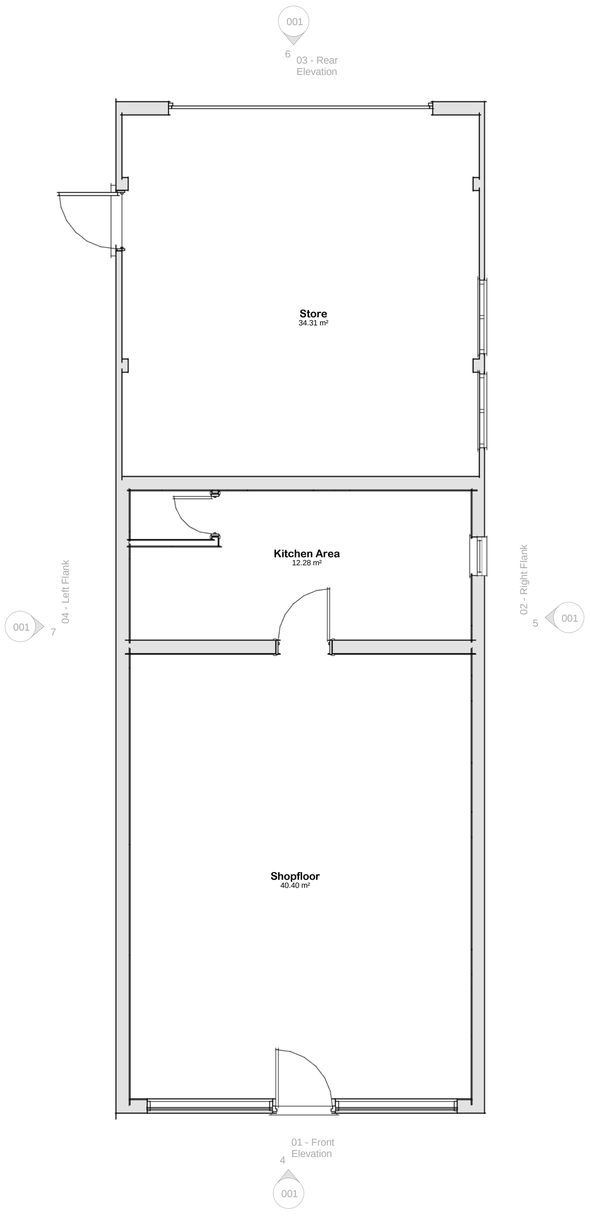

01 - Ground Floor Plan


1 : 50

Room Schedule		
Name	**Area**	**Perimeter**
Ground Floor		
Kitchen Area	12.30 m²	16.0 m
Shopfloor	40.40 m²	25.7 m
Store	34.30 m²	23.5 m
Ground Floor: 3	87.00 m²	65.1 m
Grand total: 3	87.00 m²	65.1 m

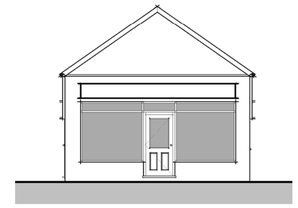


01 - Front Elevation

1 : 100

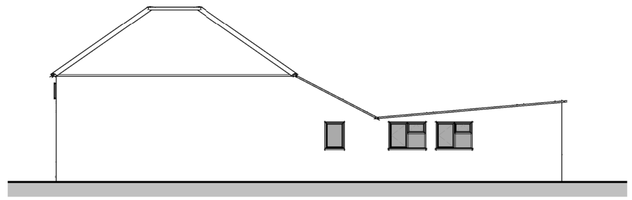


02 - Right Flank

1 : 100

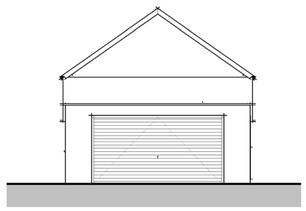


03 - Rear Elevation

1 : 100

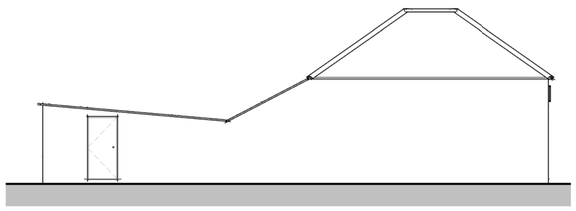


04 - Left Flank

1 : 100

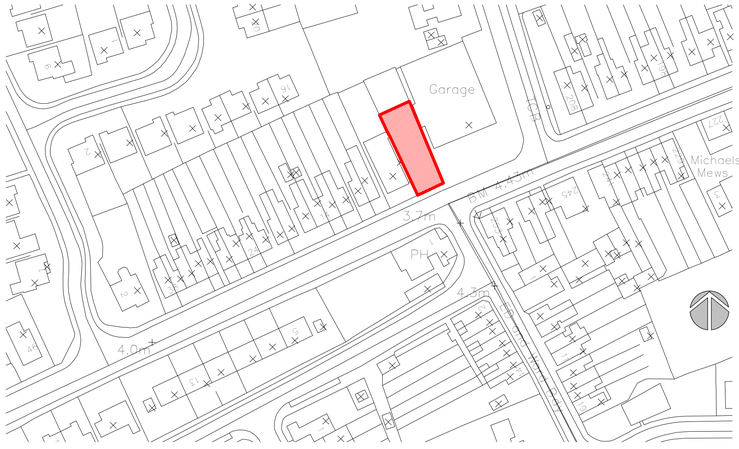


Site Location Plan


1 : 1000

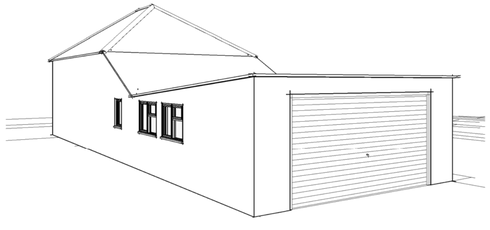

3D View 1

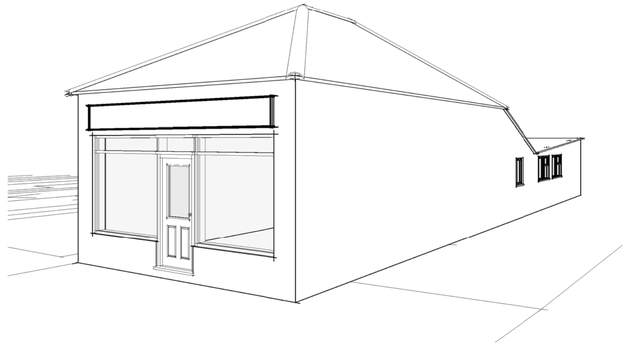

3D View 2

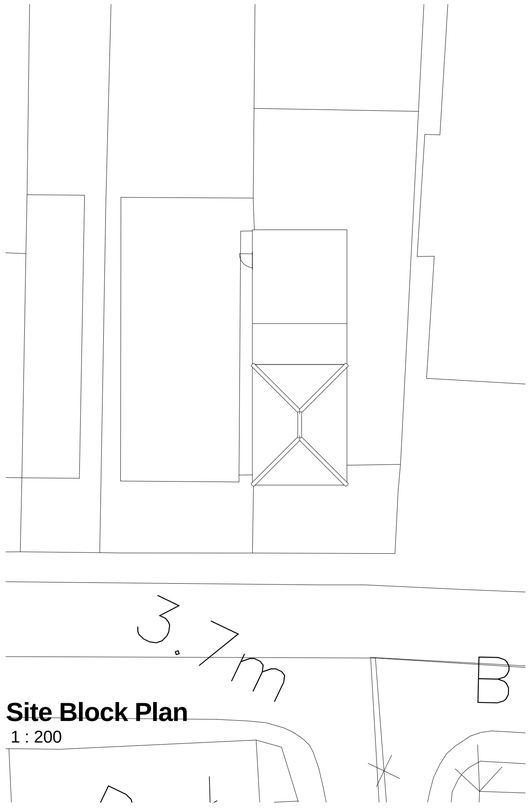

Site Block Plan

1 : 200

PLANNING ISSUE

Due to areas of the structure being covered, unexposed or otherwise inaccessible the notes / specifications of existing materials are subject to confirmation of site when it is feasible to expose the relevant areas of construction.

GENERAL CONDITIONS
Contractors are responsible for checking all dimensions on site when work commences and before ordering any materials.Any discrepancies should be brought to the attention of the Client for remedial action before commencing further.
All materials not specified to be of a standard suitable for the work proposed and be fit for purpose.All work to be in accordance with good building practise and all necessary BS codes for Workmanship on Building Sites.

Client:
Mr H Ahmad

Site:
2 Bourne Road
Spalding

Drg Title:
Existing Plans

remway Design Ltd

"Treetops", The Raceground, Spalding, PE11 3AP Tel : 01775 768 921

Date	Contract No	Drg No
20.02.15	2490	001