
LEGEND

Existing timber ceiling cornice

Missing timber ceiling cornice

Area of salvaged parquet floor to be relaid.

Late 20C masonry/studwork

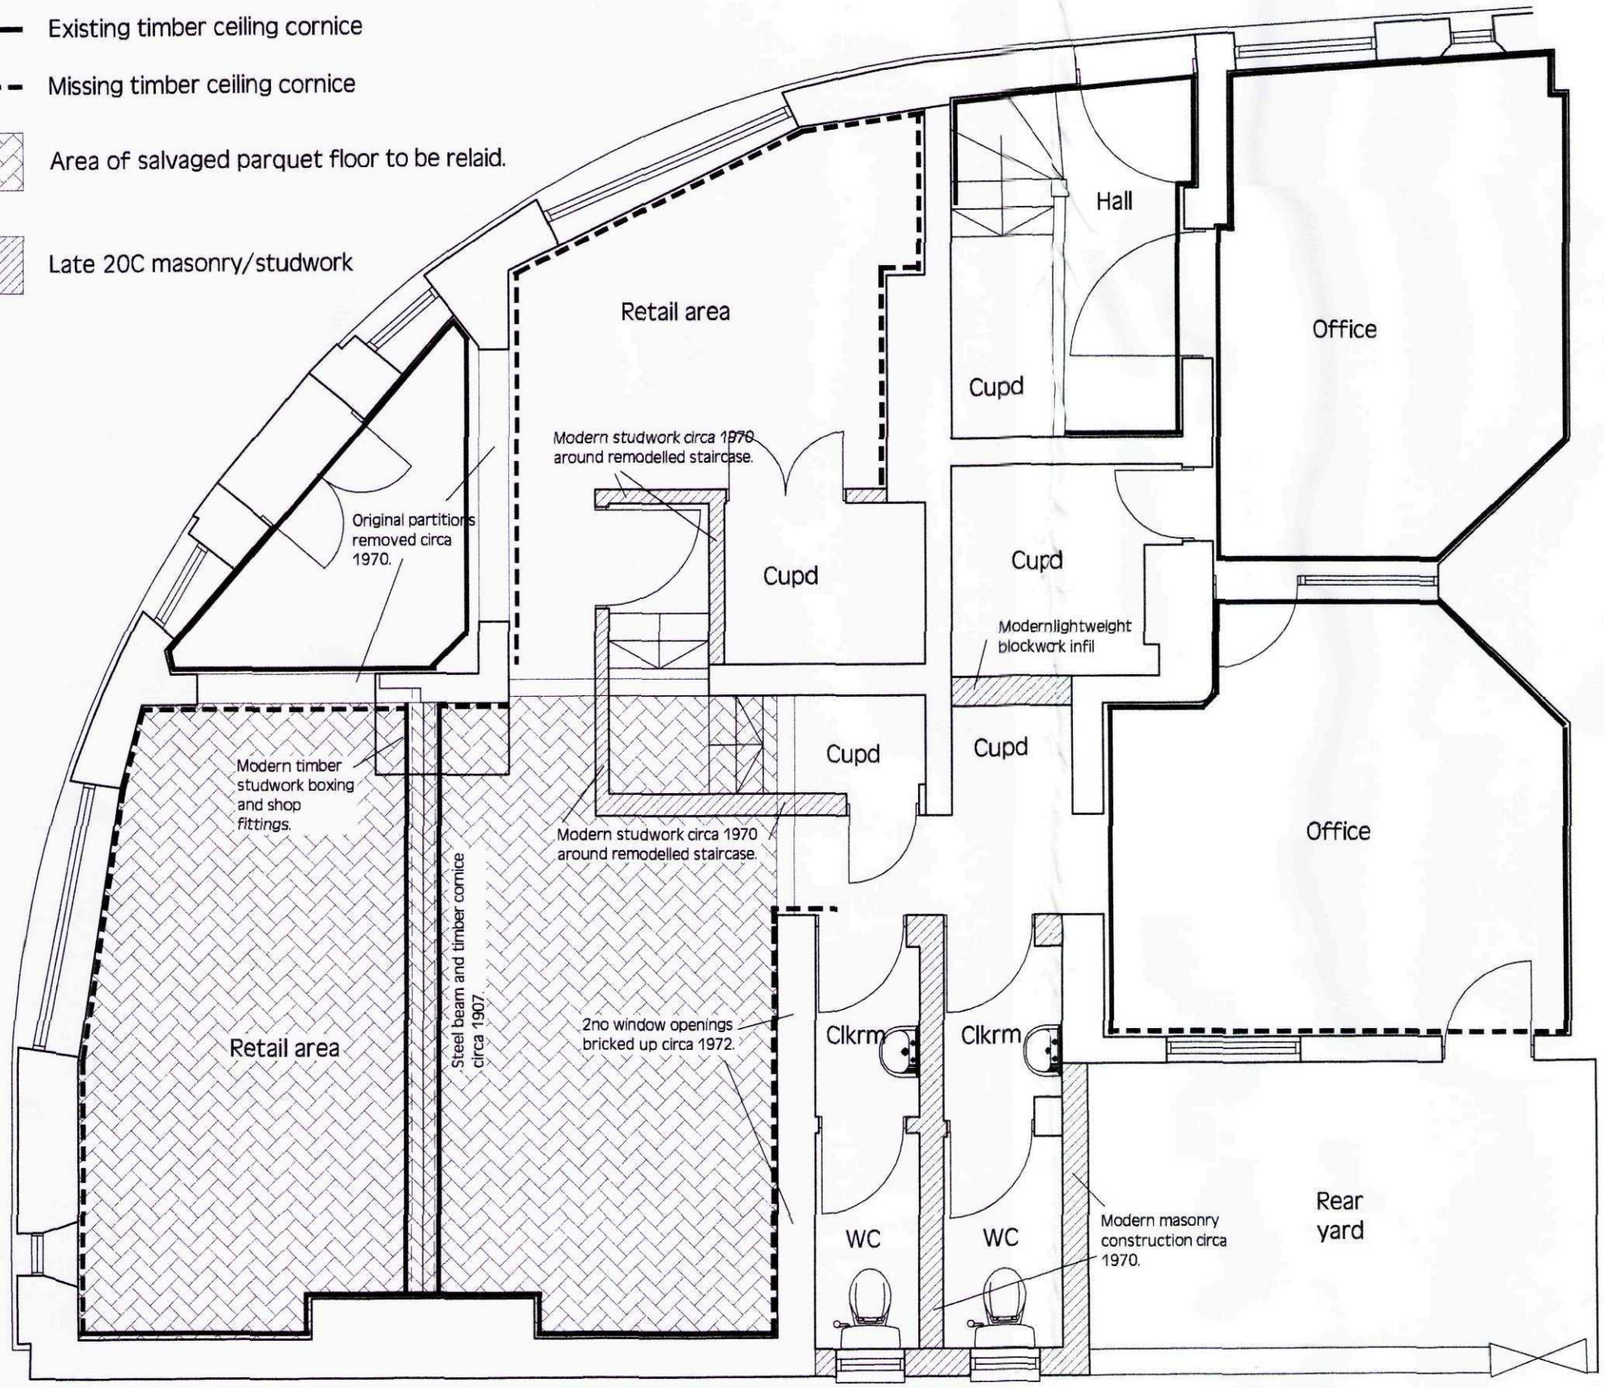

GROUND FLOOR PLAN

All materials and workmanship to comply with current Building Regulations, Agrement Certificates & BRE recommendations. All Dimensions to be checked at site and discrepancies reported to Surveyor

DO NOT SCALE

AMENDED PLAN

Ref. A2

SHDC
Planning & Development
0 1 JUN 2011
Ref: 0177-11

No.	Date	Revision

Client
MR S. KINGSTON

Location
HALL PLACE CHAMBERS
HALL PLACE
SPALDING

Date	Drawing Status.
MARCH 2011	PLANNING

Project
ALTERATIONS TO EXISTING BUILDING

anna high
Consultancy Ltd
South Green Park, Mattishall, Norfolk, NR20 3JY
Tel. 01362 857177, Fax 01362 857178

Drawing Title
RECORD OF FEATURES
AT GROUND FLOOR

Scale	Drawing No.
1:50 @ A3	10/250/09