

All materials and workmanship to comply with current Building Regulations, Agrement Certificates & BRE recommendations.
All Dimensions to be checked at site and discrepancies reported to Surveyor
DO NOT SCALE FROM THIS DRAWING

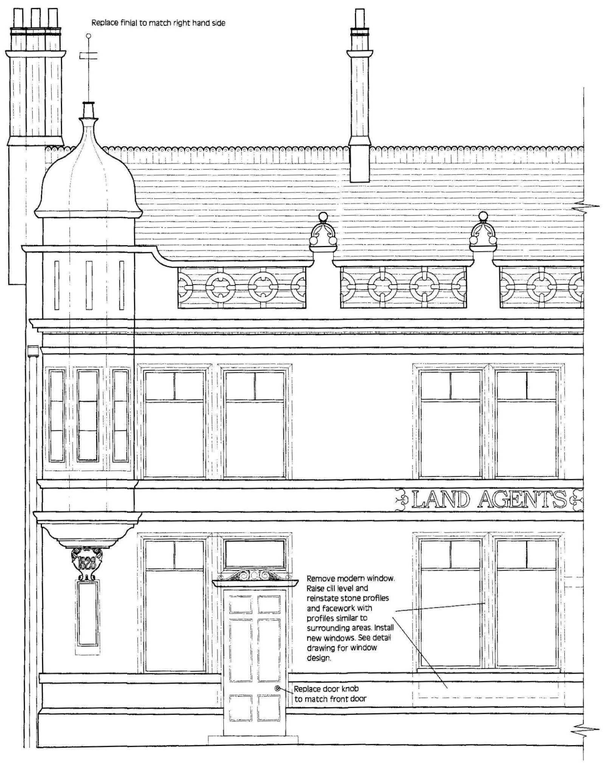


NORTH ELEVATION

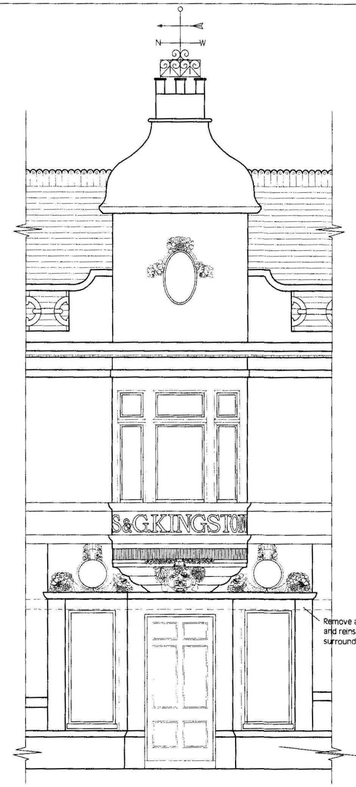


NORTH WEST ELEVATION




WEST ELEVATION

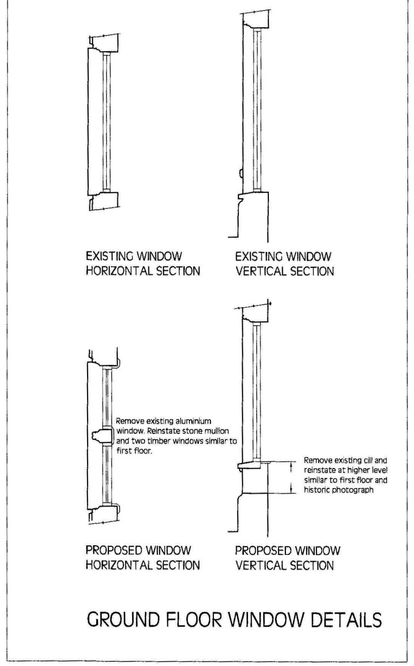

GROUND FLOOR WINDOW DETAILS

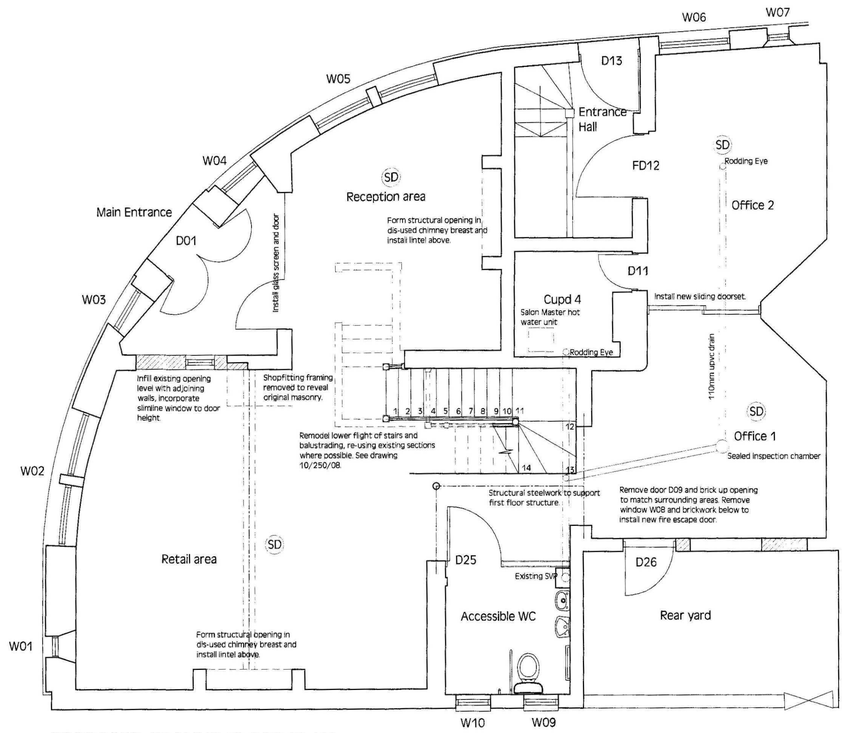

PROPOSED GROUND FLOOR PLAN

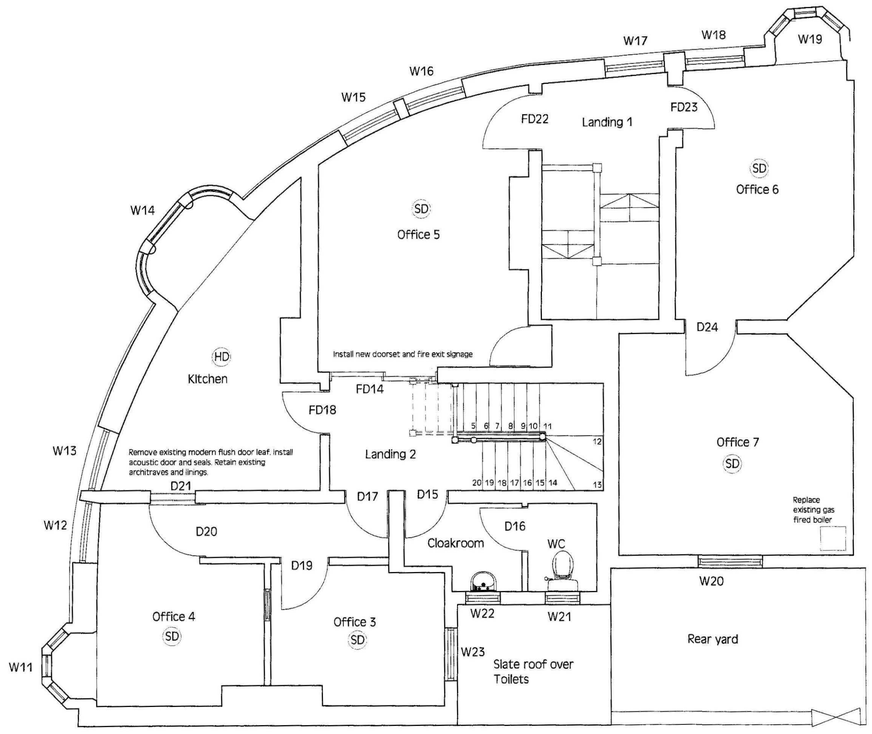

PROPOSED FIRST FLOOR PLAN

AMENDED PLAN
Ref. A3
SHDC Planning & Development
03 JUN 2011
Ref: S/77-11

No.	Date	Revision
D	01.06.11	Staircase amended
C	01.06.11	Staircase amended
B	27.05.11	Central staircase, drainage,fire doors, D26.

Client
MR & MRS S. KINGSTON

Location
HALL PLACE CHAMBERS
HALL PLACE
SPALDING

Date: OCTOBER 2010
Drawing Status: BUILDING REGS AND PLANNING

Project
ALTERATIONS TO EXISTING BUILDING

anna high
Consultancy Ltd
South Green Park, Mattishall, Norfolk, NR20 3JY
Tel. 01362 857177, Fax 01362 857178

Drawing Title
PROPOSED FLOOR PLANS AND ELEVATIONS

Scale: 1:50 @ A1
Drawing No.: 10/250/02D