

Location of Mobile on Site:

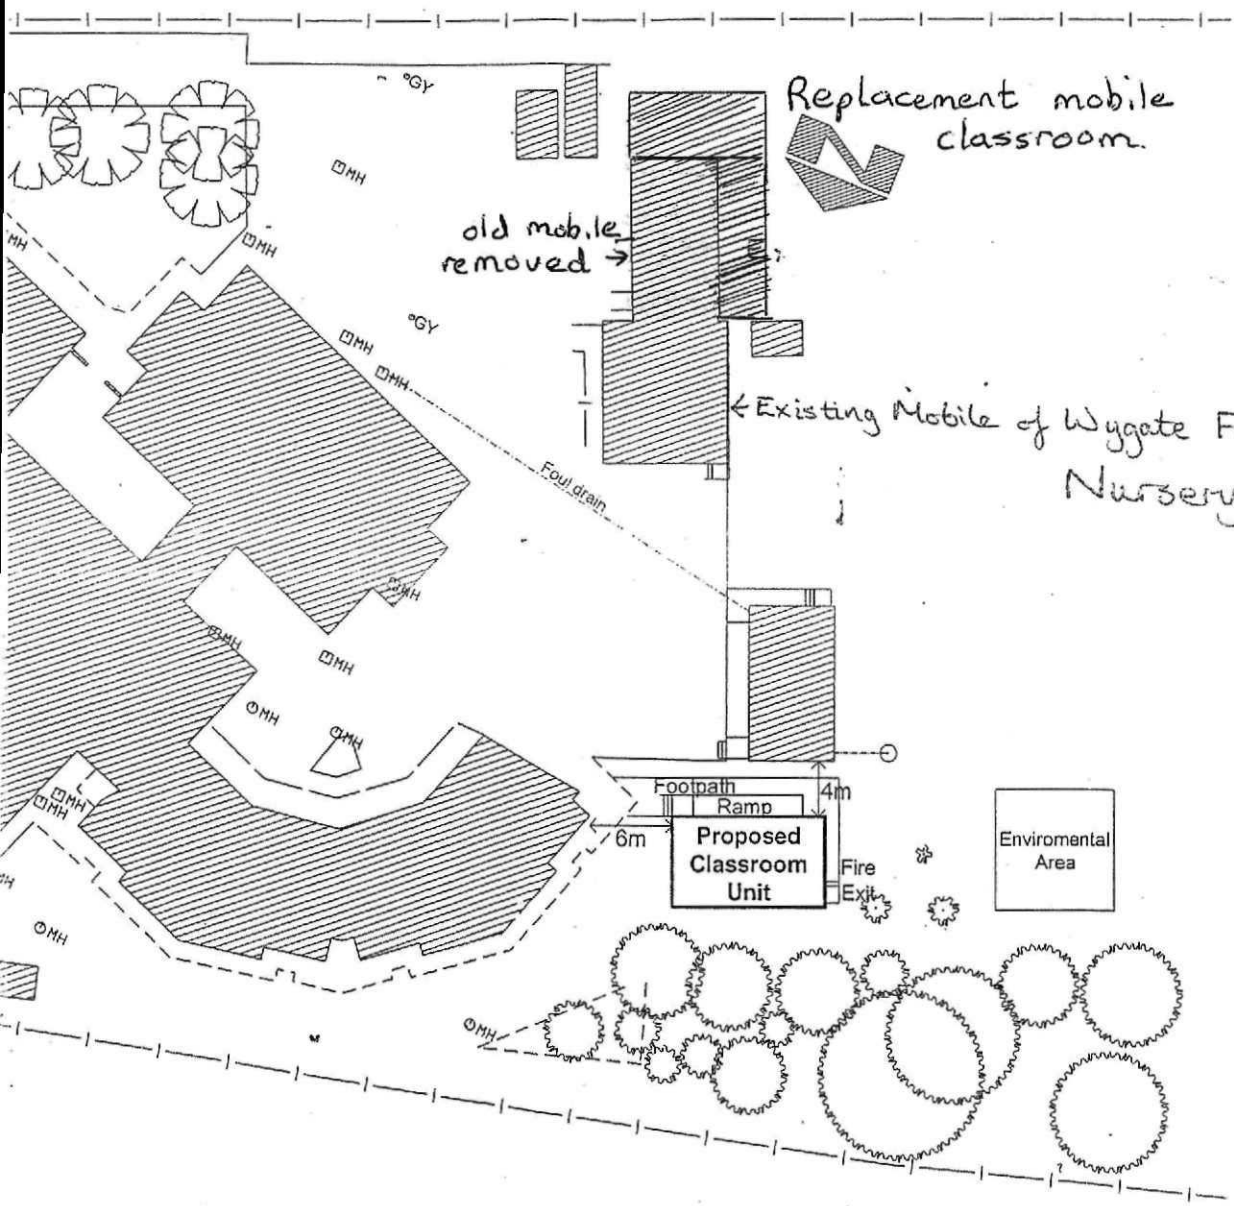

SHDC
Planning & Development
08 MAR 2010
Ref: 0179-10

Wygate Foundation Nursery School


Site Plan

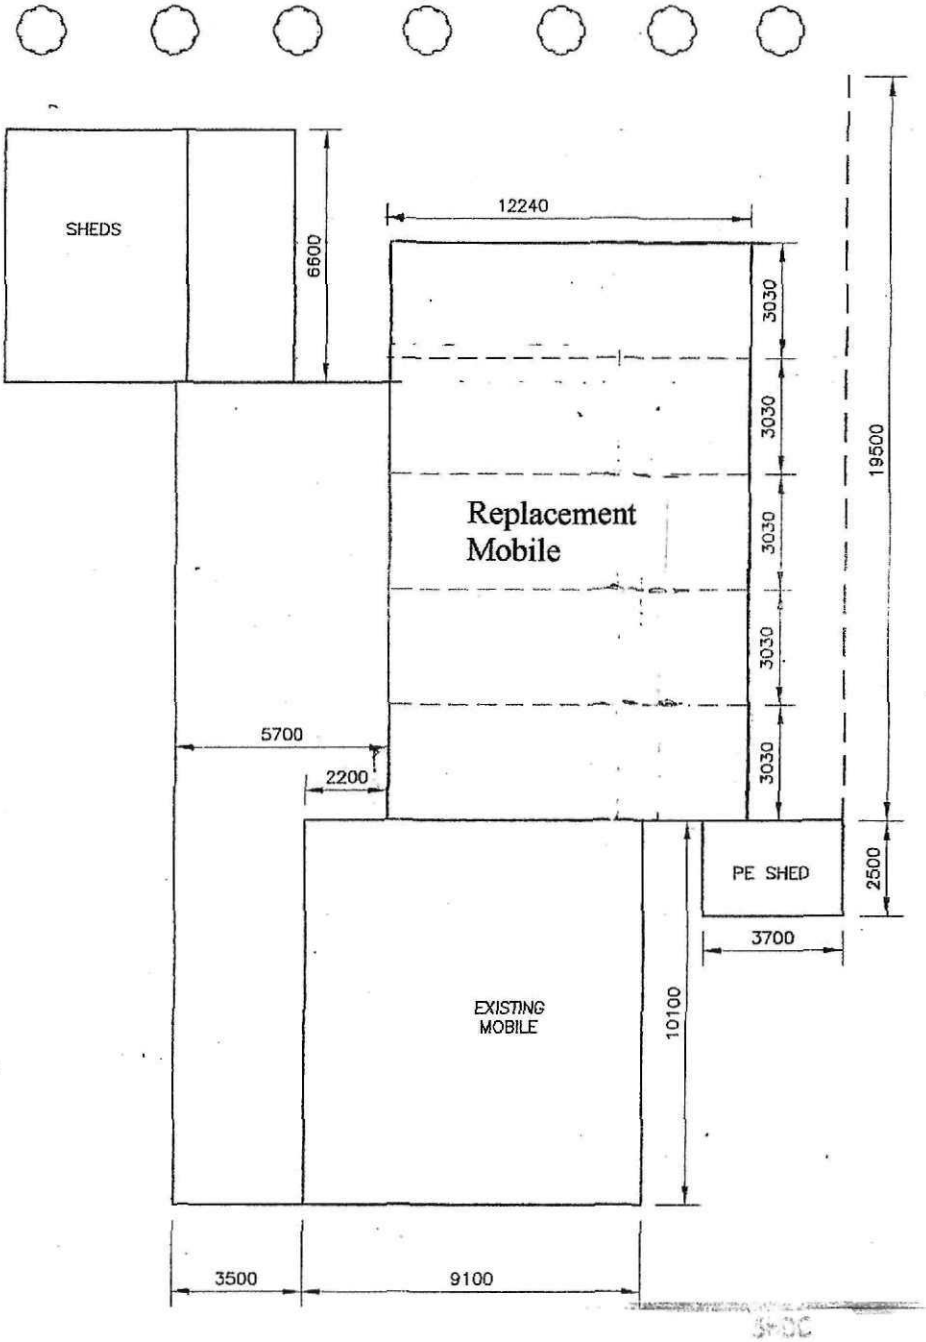


SHDC
Planning & Development
08 MAR 2010
Ref: 0179-10


Scale 1:200

School location

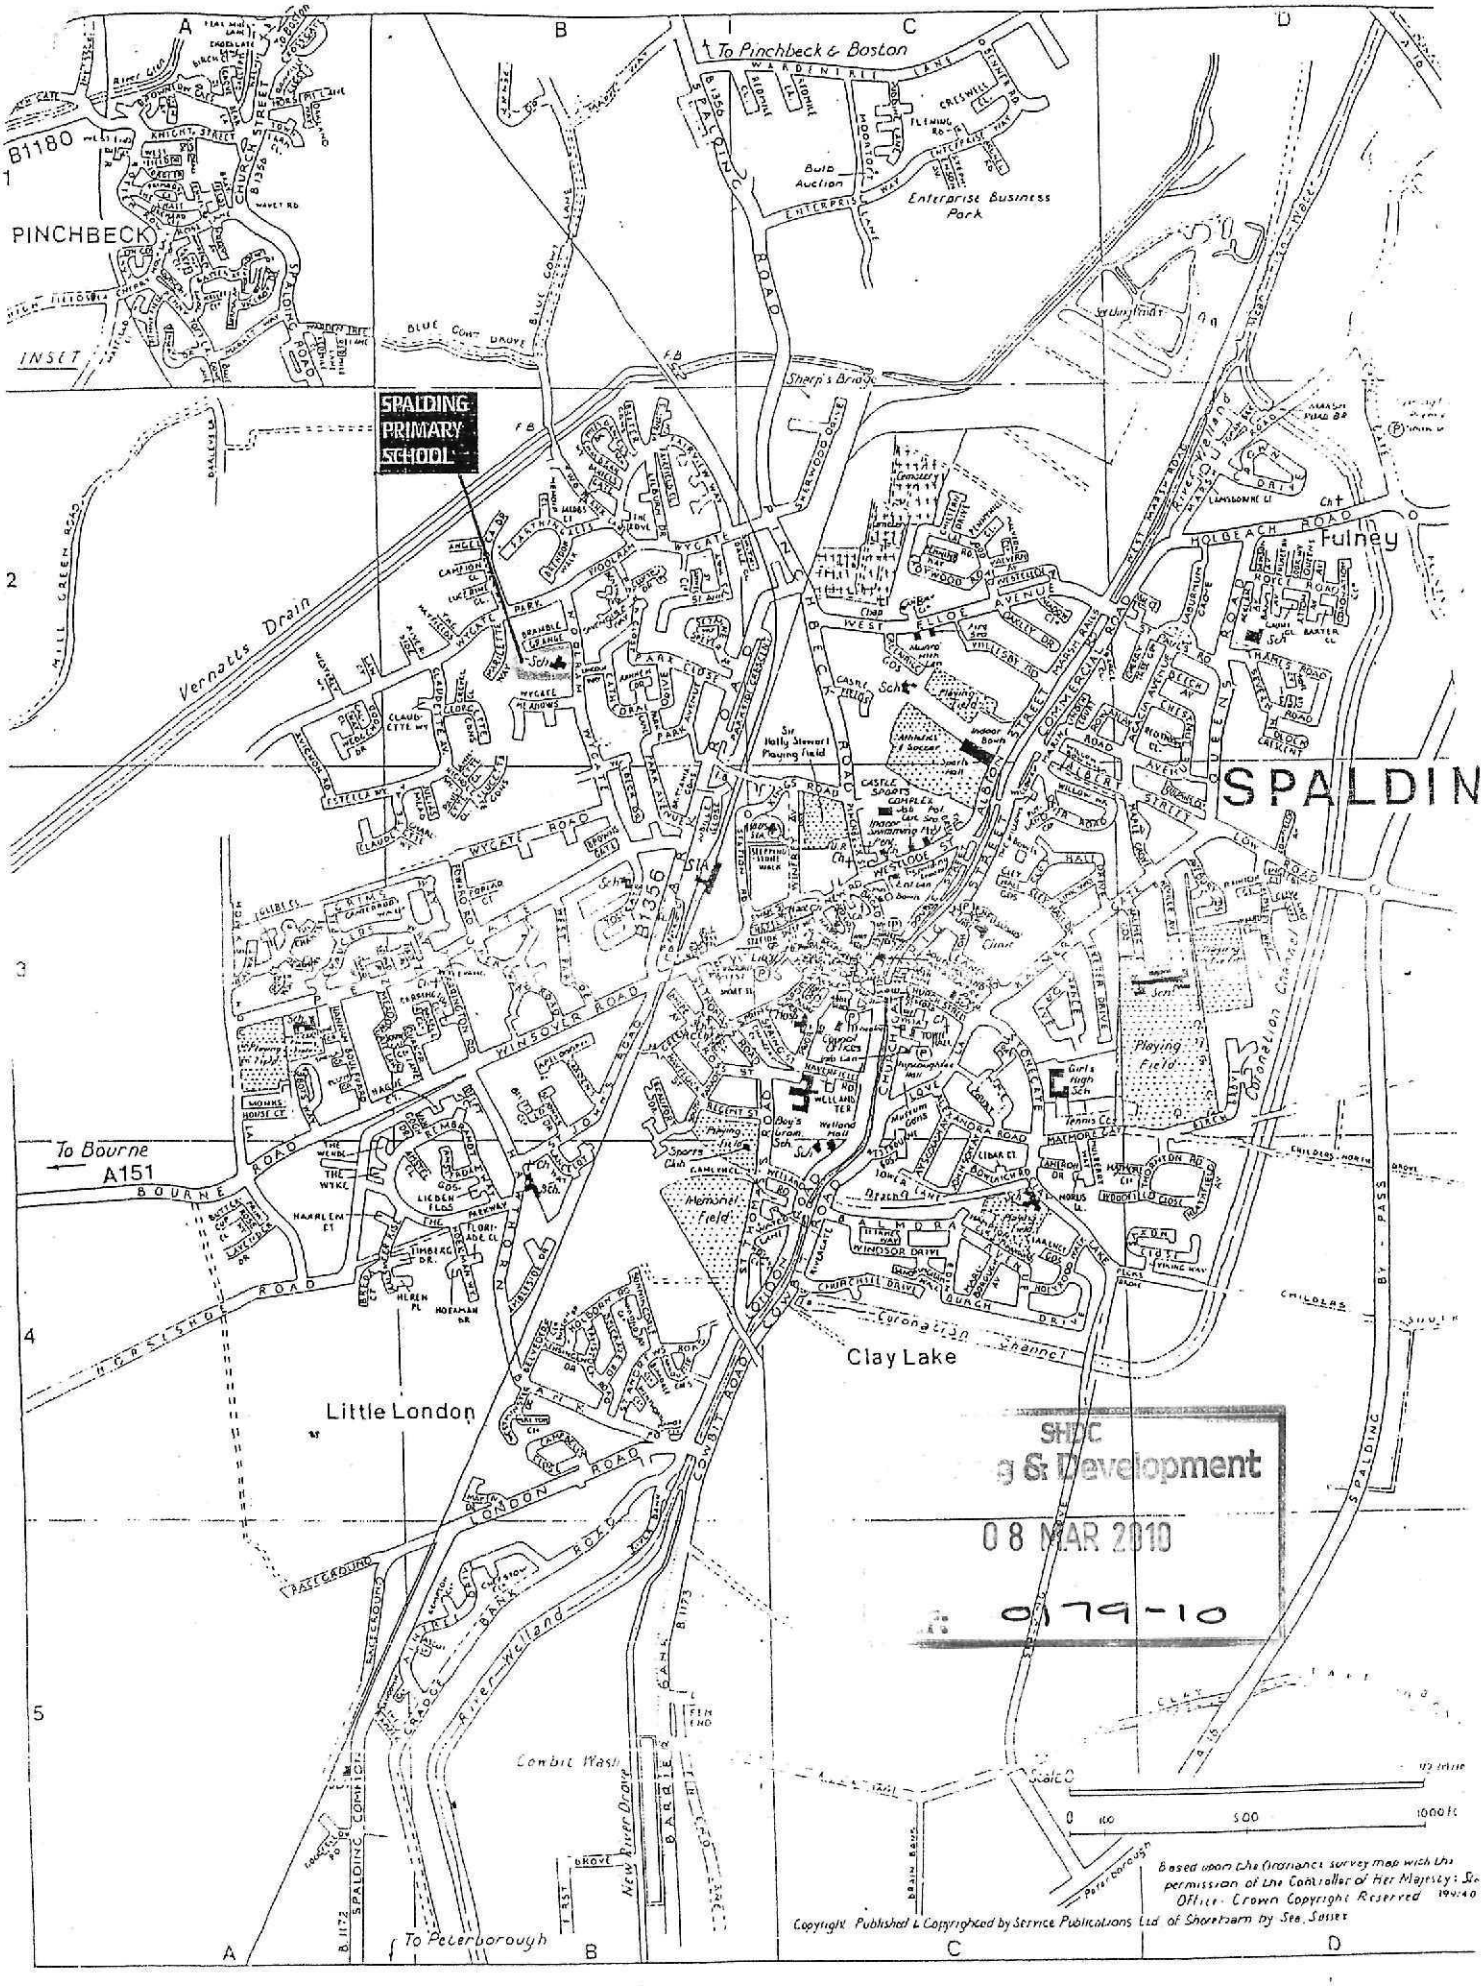


SHDC
g & Development
08 MAR 2010
0179-10

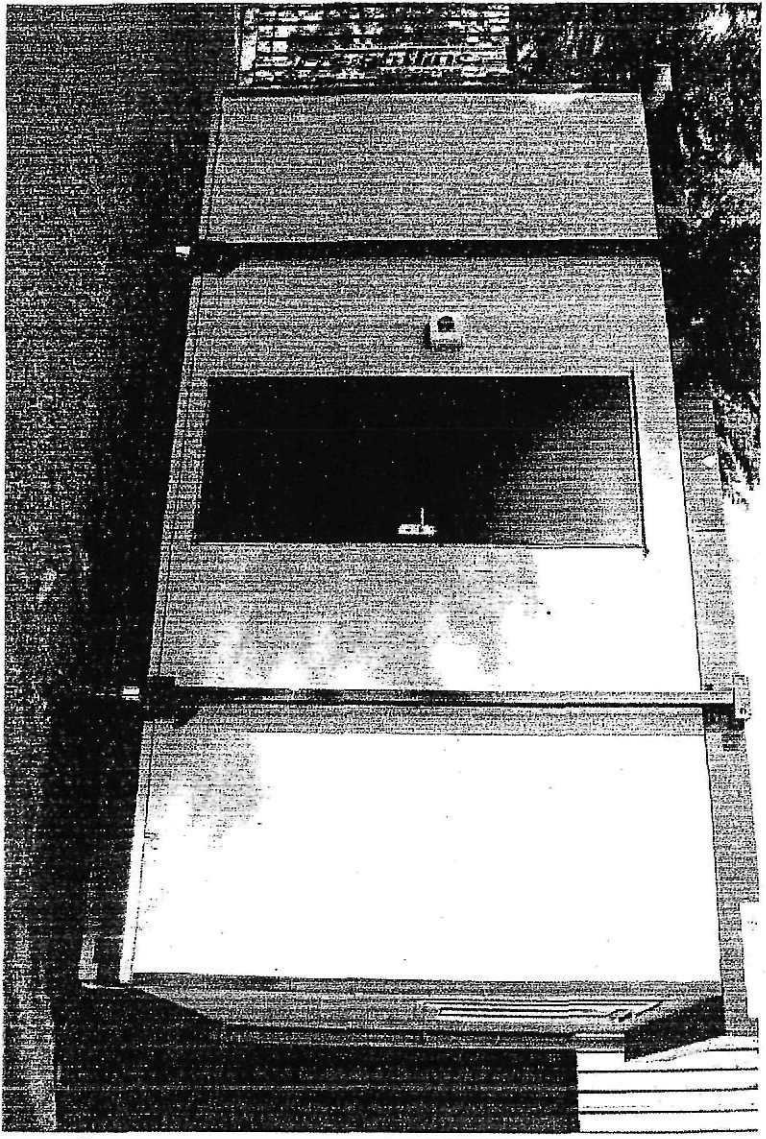


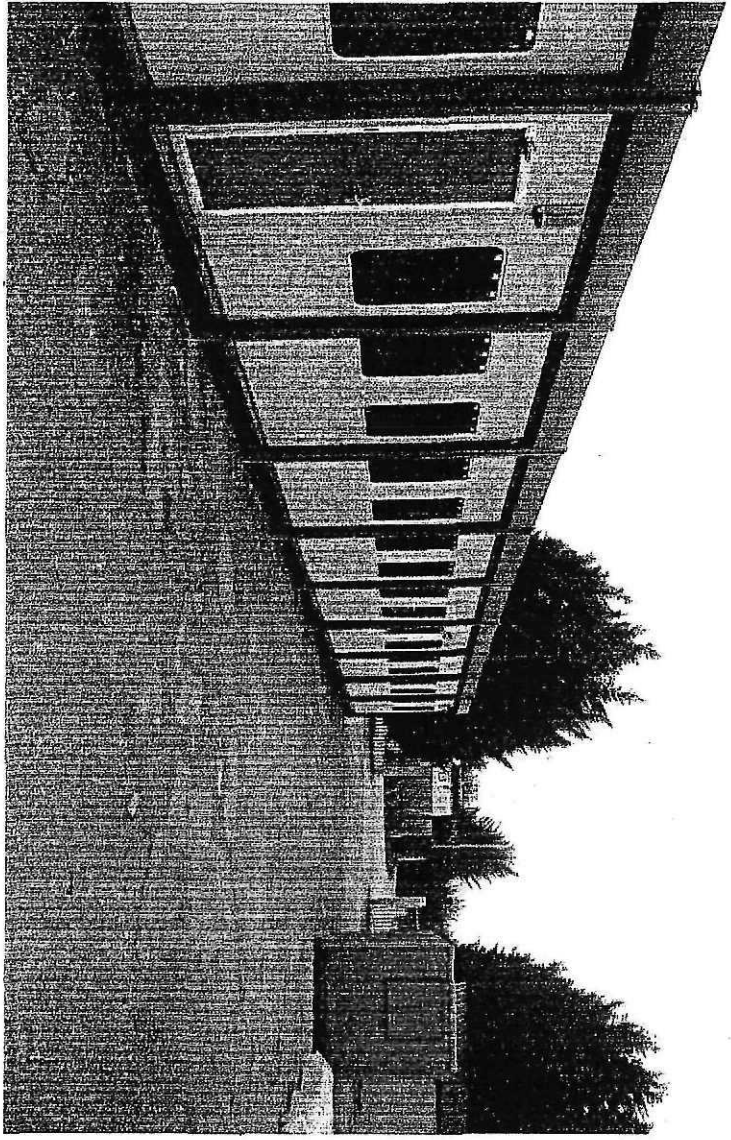


SHDC
Planning & Development
08 MAR 2010
Ref: 0179/10

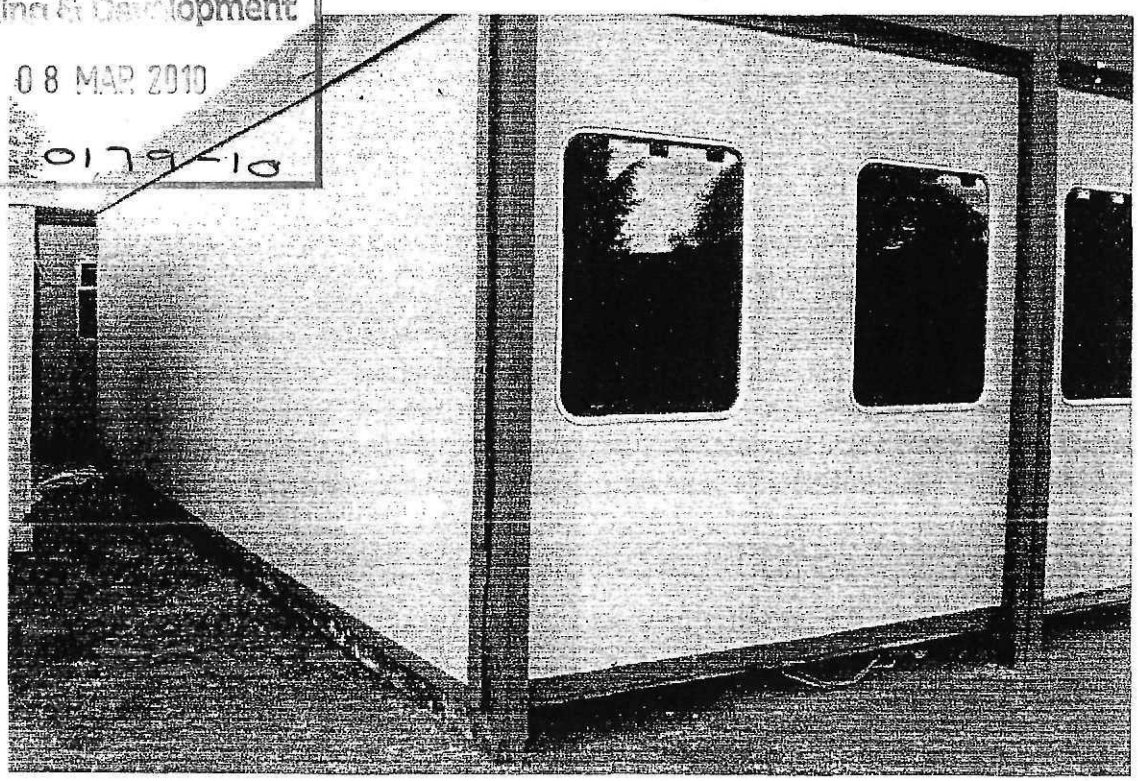

SMDC
Planning & Development
0 8 MAR 2010
Ref: 17910

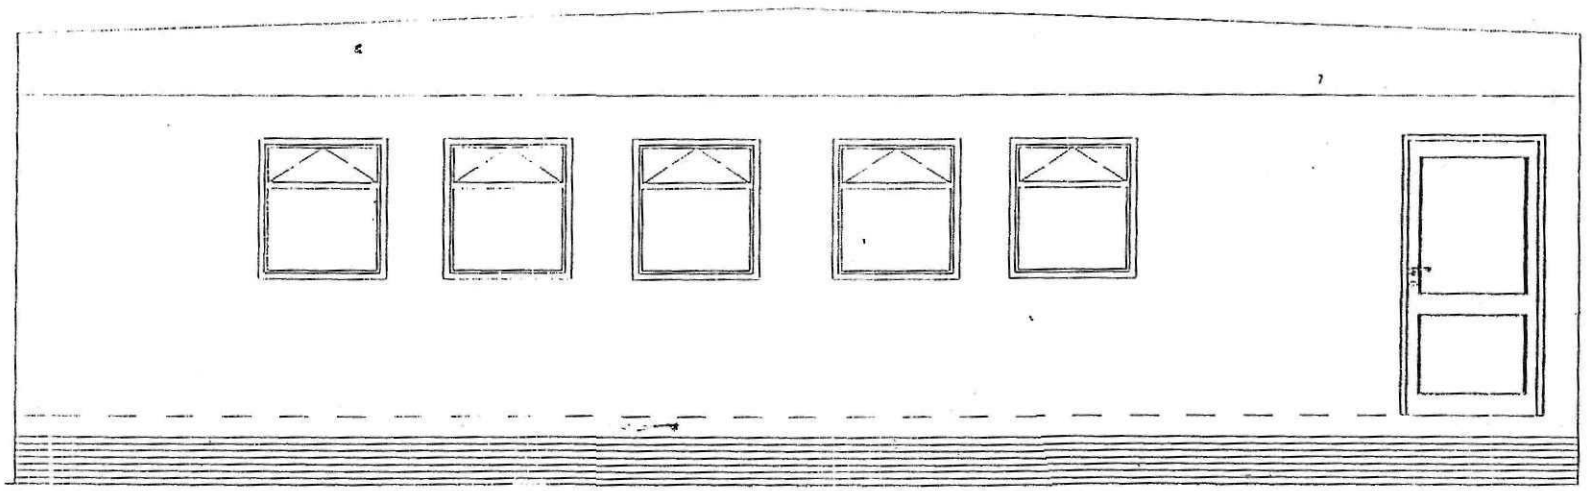

Front Elevation

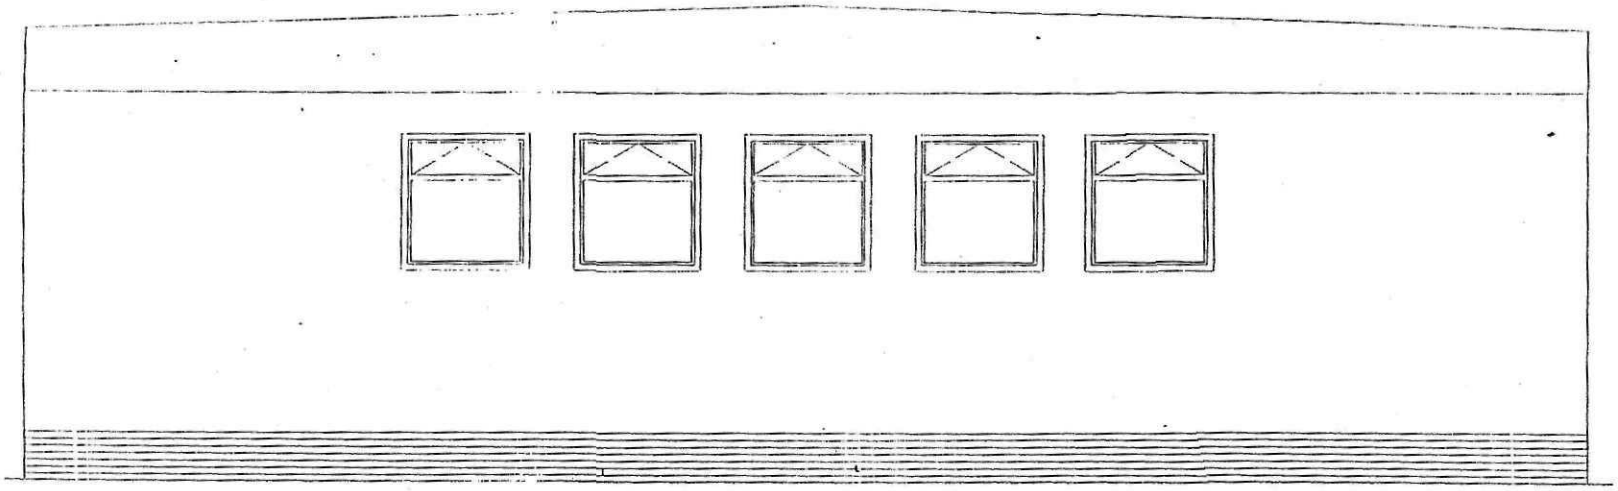

Rear Elevation

Planning & Development
12 MAR 2010
Ref: 0174-10

