




front

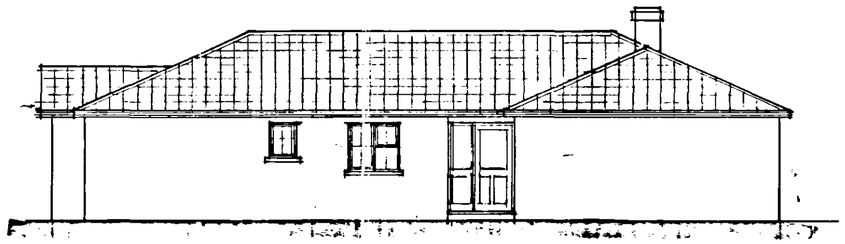


side

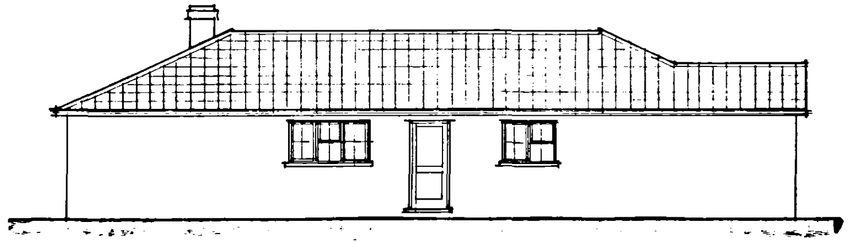

side

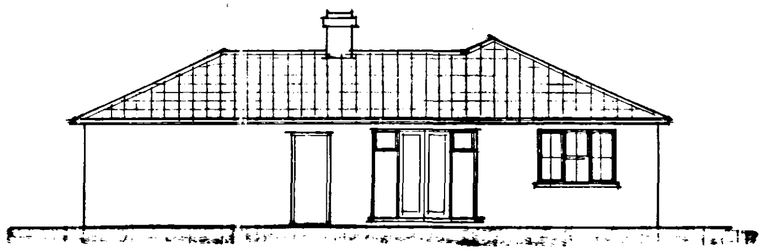

rear

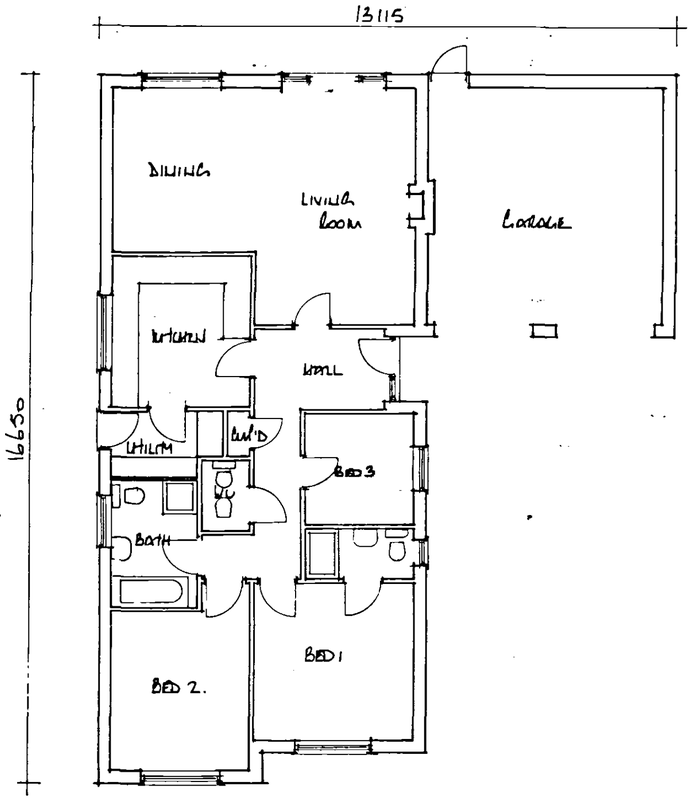


floor plan

DETERMINED PLAN

SHDC
Planning & Development
11 FEB 2004
Ref 150/04

EAST MIDLANDS DESIGN ASSOC.

Architectural Consultants

Willow Lodge
Horseshoe Road
Spalding
Lincs
PE11 3JA

Telephone & Office Fax No.
E-mail :- willowlodge@zoom.co.uk
Mobile Phone :- 07710 815044

Client
Westwood Homes Developments Ltd

Project
Residential Development
at Hawthorn Bank
Spalding Lincs

Drawing
3 Bed Bungalow & Garage
Plot 2

Scale 1:100

Date Feb'04 Drawn AL

Dwg No. 03/57/02/61 Rev.