




front

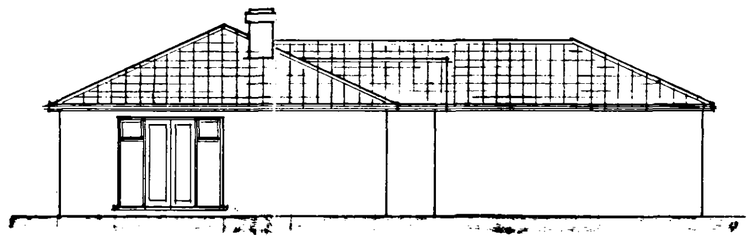


side

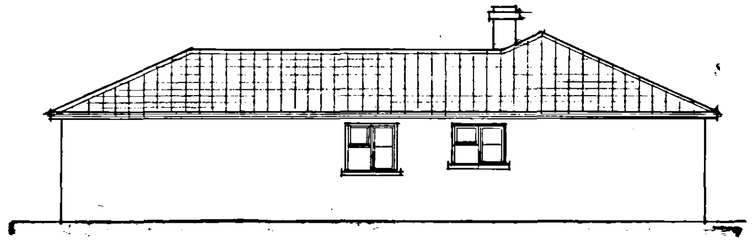

side

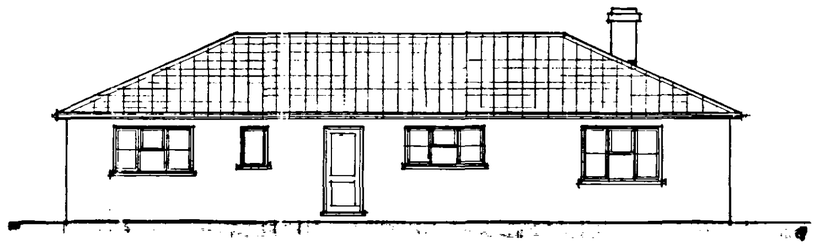

rear

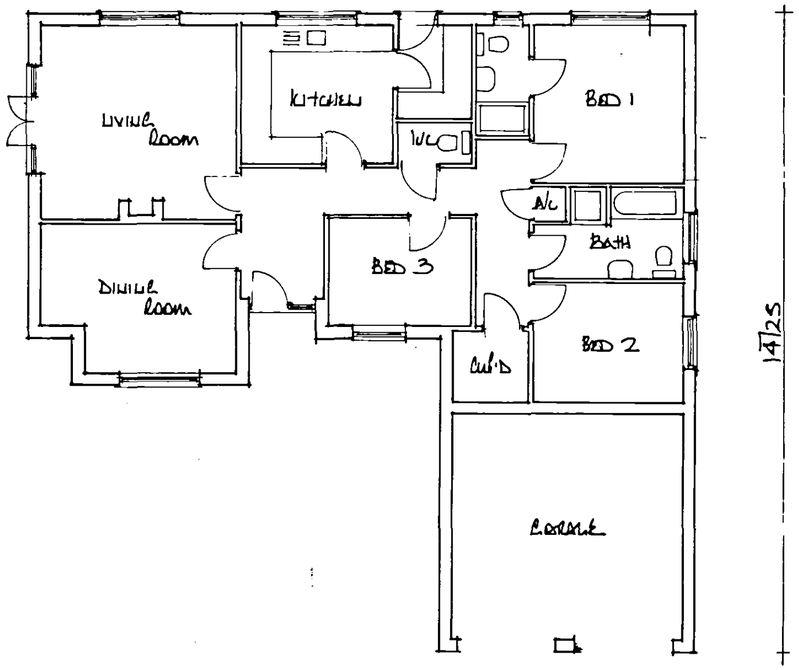

ground floor plan

DETERMINED PLAN

SHDC
Planning & Development
11 FEB 04
180/04
Ref

EAST MIDLANDS DESIGN ASSOC.

Architectural Consultants

Willow Lodge
Horseshoe Road
Spalding
Lincs
PE11 3JA

Tel/fax :- 01775 767968
E-mail :- willowlodge@zoom.co.uk
Mobile phone :- 07710 815044

Client
WESTWOOD HOME DEVELOPMENTS LTD

Project
RESIDENTIAL DEVELOPMENT
off HAWTHORN BANK
SPALDING LINCS

Drawing
3 BED BUNGALOW & GARAGE
PLOTS 4 & 6

Scale 1:100

Date Feb'04 Drawn AL

Dwg No. 03/37/04/01 Rev.