




front

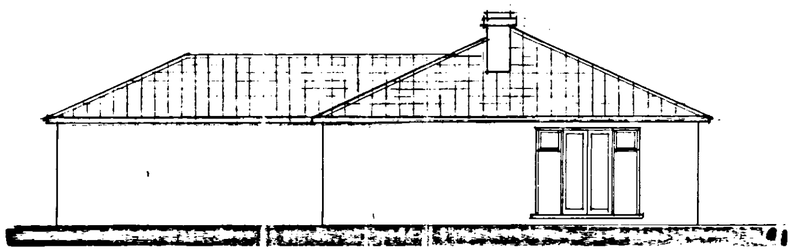

side

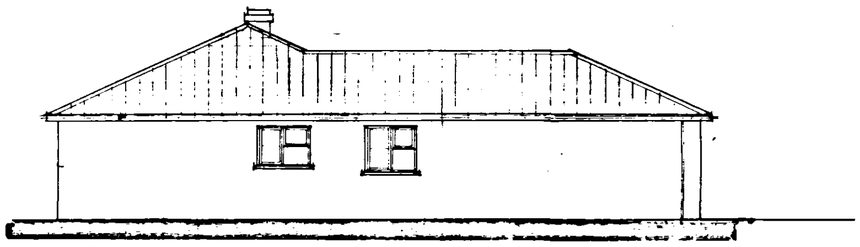


side

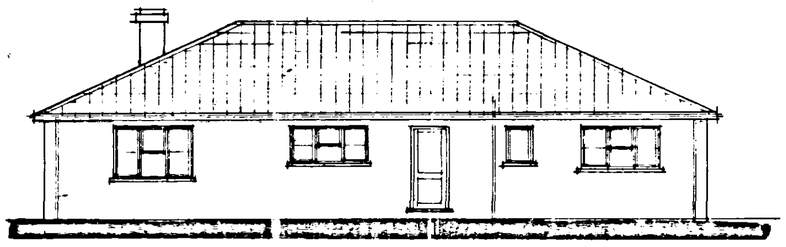

rear

15350

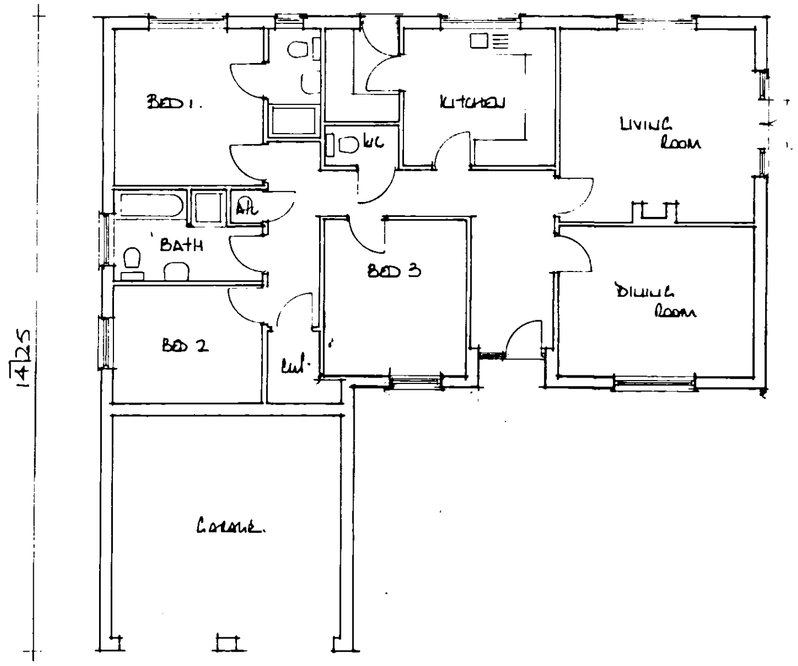

ground floor plan

Rev A : Plot 3.
D/o depth of bungalow increased to 'square off' front elevation.
4-10-04.

EAST MIDLANDS DESIGN ASSOC

Architectural Consultants

Willow Lodge
Horseshoe Road
Spalding
Lincs
PE11 3JA

Tel/fax :- 01775 767968
E-mail :- willowlodge@zoom.co.uk
Mobile 'phone :-07710 815044

Client
WESTWOOD HOMES DEVELOPMENTS LTD

Project
RESIDENTIAL DEVELOPMENT
off HAWTHORN BANK
SPALDING. LINCS.

Drawing
3 BED BUNGALOW & GARAGE
PLOTS 3

Scale 1:100

Date Feb'04 Drawn AL

Dwg No: 03/57/03A/01 Rev. A

PLANNING PERMISSION
Ref. A2

SKDC
Planning & Development
06 OCT 2004
Ref: 0180/04