




front

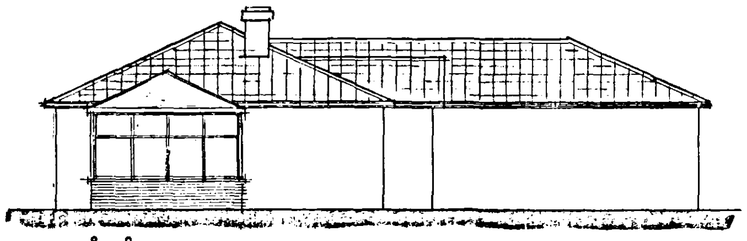

side

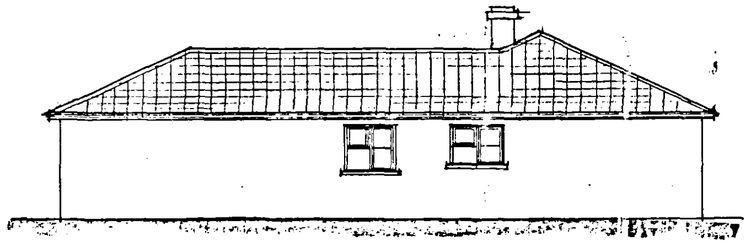


side

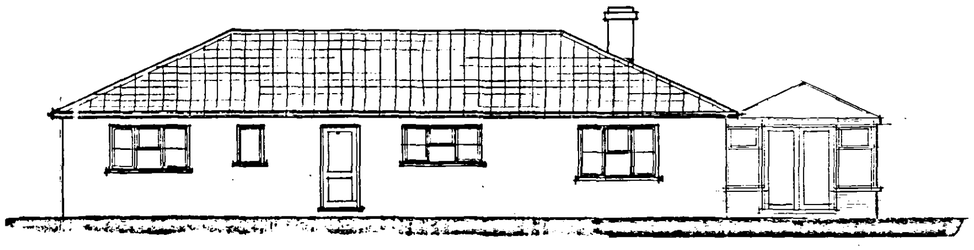

rear

15350

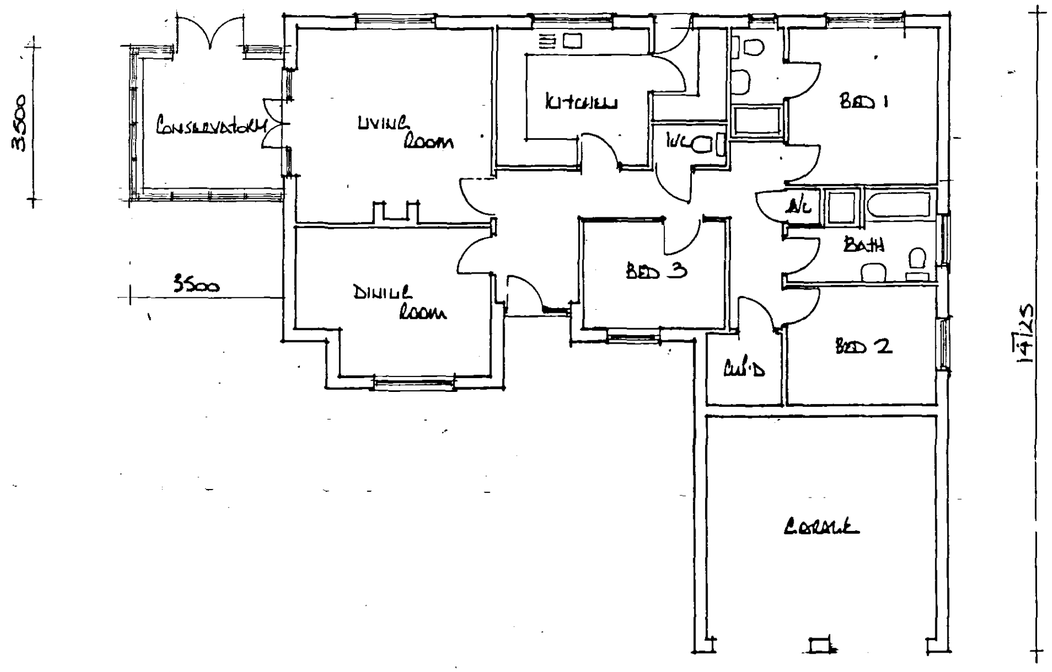

ground floor plan

AMENDED PLAN
Ref. A3

SHDC
Planning & Development
18 JAN 2005
Ref: 0180/04

EAST MIDLANDS
DESIGN ASSOC.
Architectural Consultants

Willow Lodge
Horseshoe Road
Spalding
Lincs
PE11 3JA

Tel/fax :- 01775 767968
E-mail :- willowlodge@zoom.co.uk
Mobile phone :-07710 815044

Client
NETWOOD HOME DEVELOPMENTS LTD

Project
RESIDENTIAL DEVELOPMENT
OFF HAWTHORN BANK
SPALDING. LINCS.

Drawing
PROPOSED CONSERVATORY to
Plot 4.

Scale 1:100

Date Jan '05 Drawn AL

Dwg No: 03/37/04/03. Rev.