




front

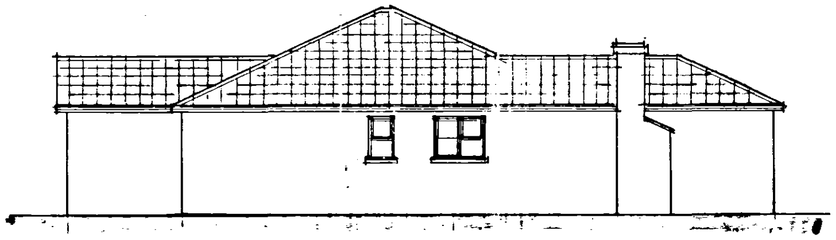


side

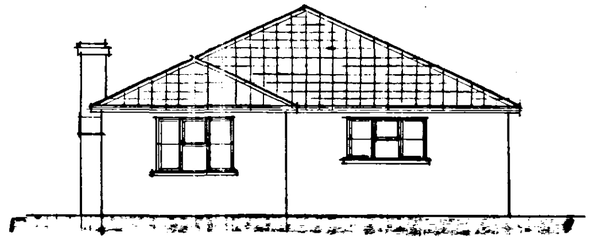


rear

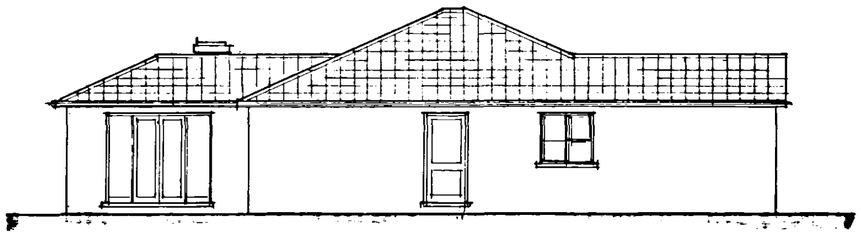


side

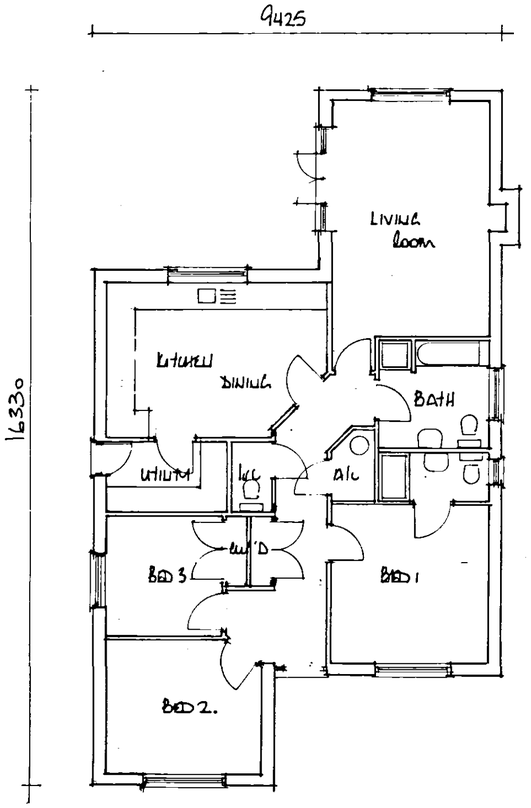


floor plan

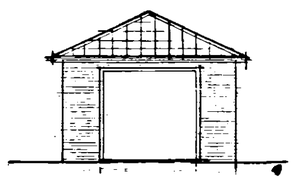


side

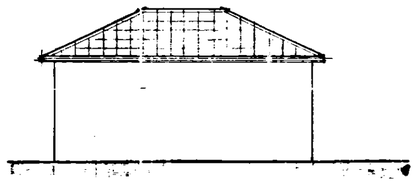

front/back

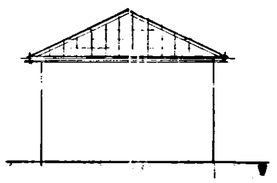

side

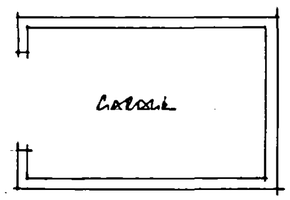

DETERMINED PLAN

SHDC
Planning & Development
11 FEB 2004
Ref 180/04

EAST MIDLANDS DESIGN ASSOC.

Architectural Consultants

Willow Lodge
Horseshoe Road
Spalding
Lincs
PE11 3JA

Tel/fax :- 01775 767968
E-mail :- willowlodge@zoom.co.uk
Mobile phone :- 07710 815044

Client
NEATWOOD HOMES DEVELOPMENTS LTD

Project:
RESIDENTIAL DEVELOPMENT
off HAWTHORN BANK
SPALDING. LINCS

Drawing
3 BED BUNGALOW & GARAGE
. PLOT 8.

Scale 1:100

Date Feb'04 Drawn AL

Dwg No: 03/37/06/01 Rev.