



front

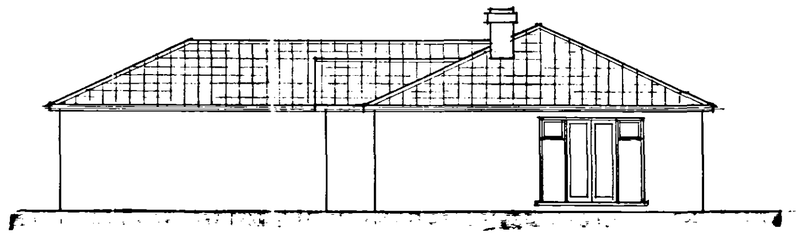


side

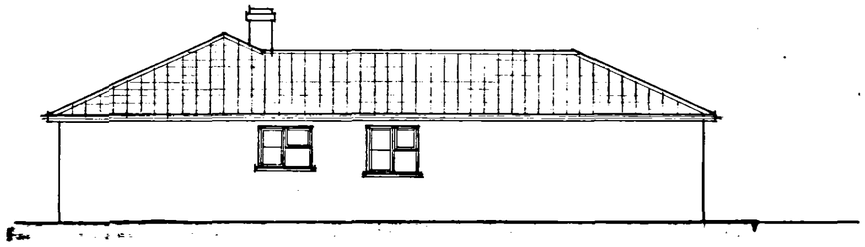

side



rear

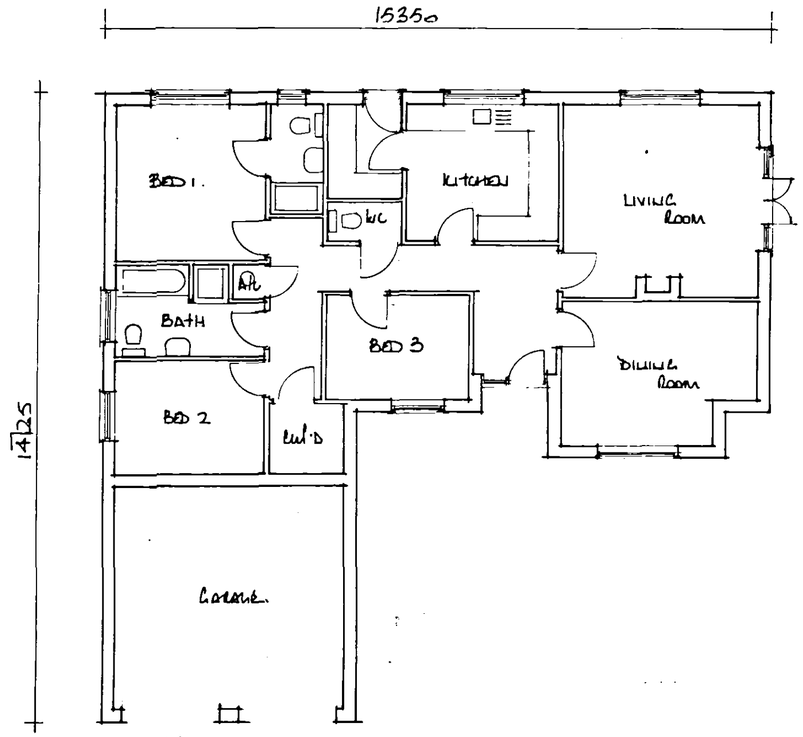


# ground floor plan

SHDC
Planning & Development
11 FEB 2004
Ref 180/04

DETERMINED
PLAN

EAST MIDLANDS
DESIGN ASSOC

Architectural Consultants

Willow Lodge
Horseshoe Road
Spalding
Lincs
PE11 3JA

Tel/fax :- 01775 767968
E-mail :- willowlodge@zoom.co.uk
Mobile 'phone :- 07710 815044

Client
NESTWOOD HOMES DEVELOPMENTS LTD

Project
RESIDENTIAL DEVELOPMENT
off HAWTHORN BANK
SPALDING. LINCS.

Drawing
3 BED BUNGALOW & GARAGE
PLOTS 3 & 5

Scale 1:100

Date Feb'04 Drawn AL

Dwg No: 03/37/03/01 Rev.