




front

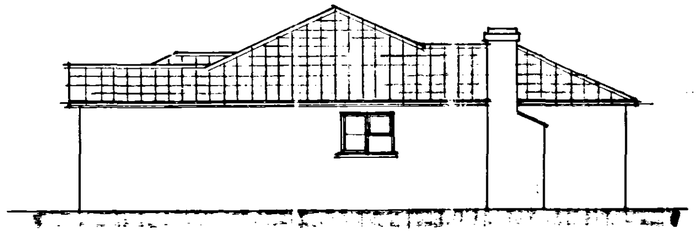


side

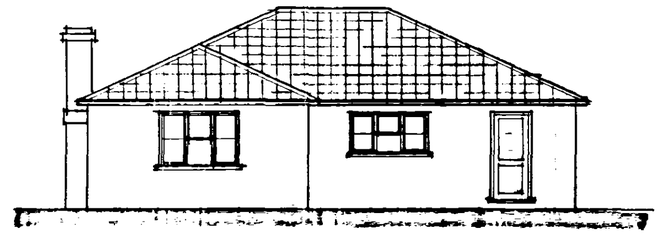

rear

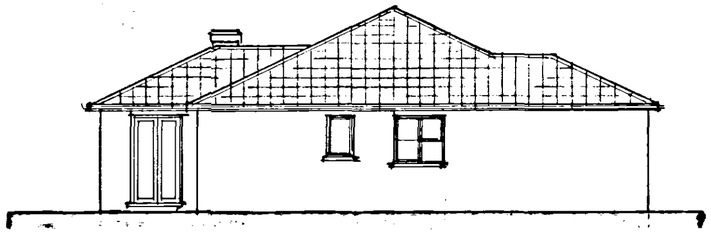

side

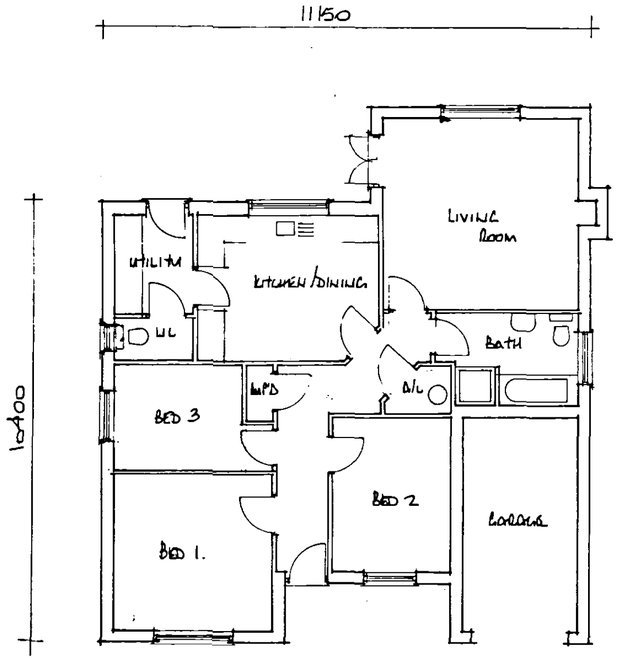

floor plan

EAST MIDLANDS
DESIGN ASSOC.
Architectural Consultants

Willow Lodge
Horseshoe Road
Spalding
Lincs
PE11 3JA

Tel/fax :- 01775 767968
E-mail :- willowlodge@zoom.co.uk
Mobile 'phone :- 07710 815044

Client
Nethwood Homes Development Ltd

Project
- Residential Development
at Hawthorn Bank
Spalding Lincs

Drawing
3 Bed Bungalow & Garage
Plot 7.

SHDC
Planning & Development
11 FEB 2004
Ref 180/04

DETERMINED
PLAN

Scale 1:100

Date Feb'04 Drawn AL

Dwg No: 03 ST/05/01 Rev.