




front

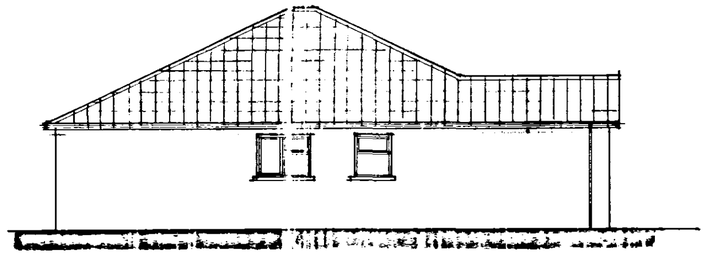

side

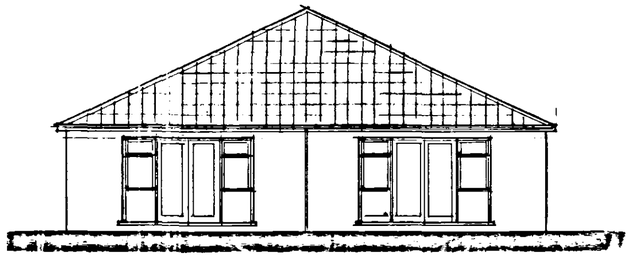

rear

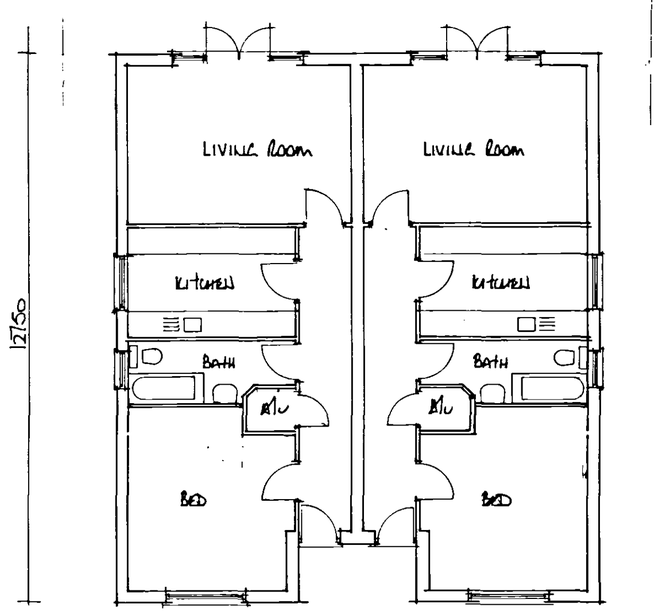

floor plan

AMENDED PLAN

Ref. A1

DETERMINED PLAN

SMDC
Planning & Development
24 MAY 2004
Ref: 0130/04

Rev A:- Mai04 - Single dwelling replaced by pr. 1 bed bungalows

EAST MIDLANDS DESIGN ASSOC.

Architectural Consultants

Willow Lodge
Horseshoe Road
Spalding
Lincs
PE11 3JA

Tel/fax :- 01775 767968
E-mail :- willowlodge@zoom.co.uk
Mobile phone :- 07710 815048

Client
Westwood Homes Developments Ltd

Project
Residential Development
off Northolm Bank
Spalding Lincs

Drawing
Pair semi detached
one bed bungalows
Plot 1.

Scale 1:100

Date Mai04 Drawn AL

Dwg No: 03/37/01/01/A Rev.