




front

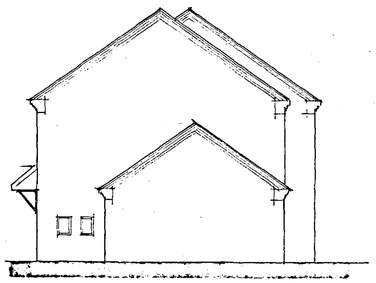

side

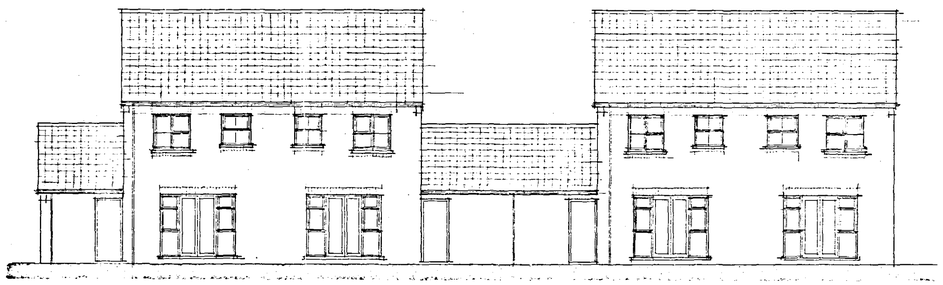


rear

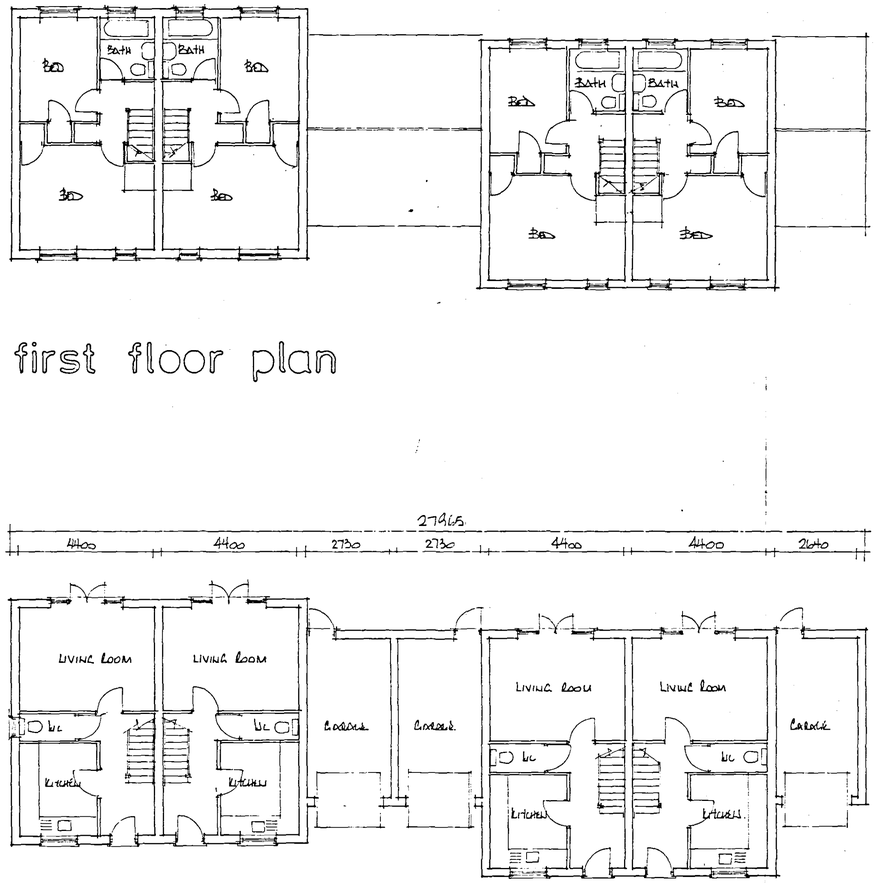

first floor plan

ground floor plan

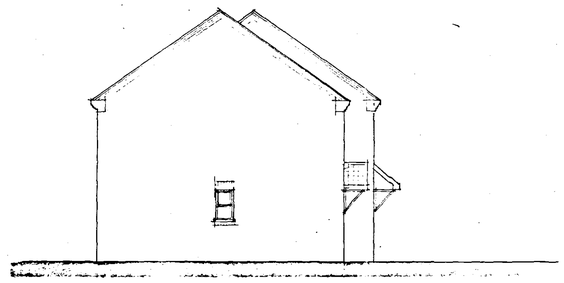

side

- 6 FEB
0180/07

EAST MIDLANDS DESIGN ASSOC.
Architectural Consultants
Willow Lodge
Horseshoe Road
Spalding
Lincs
PE11 3JA
Tel/fax :- 01775 767968
E-mail :- willowlodge@.com.co.uk
Mobile phone :- 07710 815044

Client
Westwood Home Developments Ltd

Project
Residential Development
Coalerton Road
Wisbech

Drawing
Plans & Elevations
Plots 10-13 incl

Scale 1:100

Date Jan 07 Drawn ML

Dwg No: Rev.

07/01/13