


Do not scale directly from this drawing. All discrepancies are to be brought to the attention of the Practice.
The copyright to this drawing is owned by Trevor A Clay RIBA Ltd.

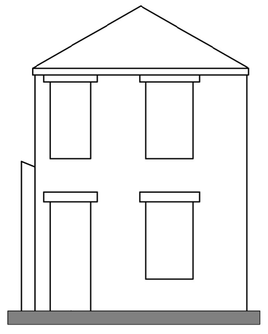

EXISTING FRONT ELEVATION

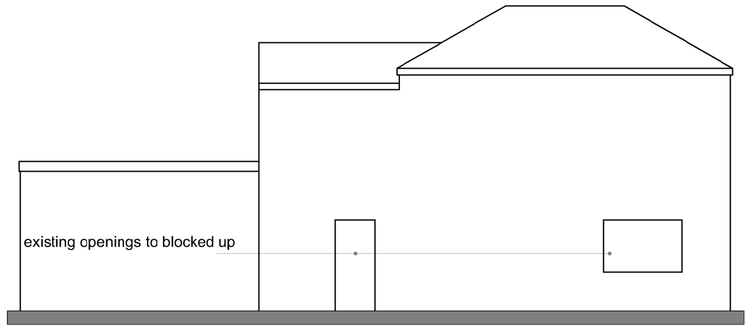

EXISTING SIDE ELEVATION (east)

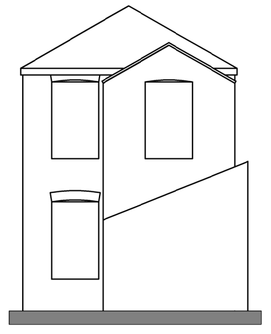


EXISTING REAR ELEVATION




PROPOSED FRONT ELEVATION



EXISTING SIDE ELEVATION (east)

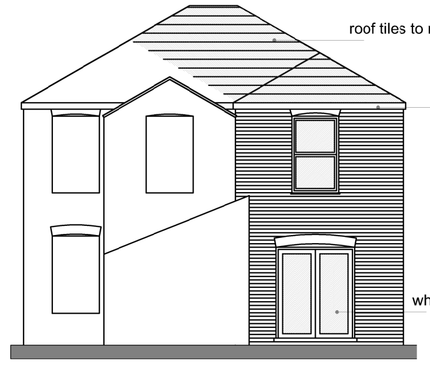


PROPOSED REAR ELEVATION

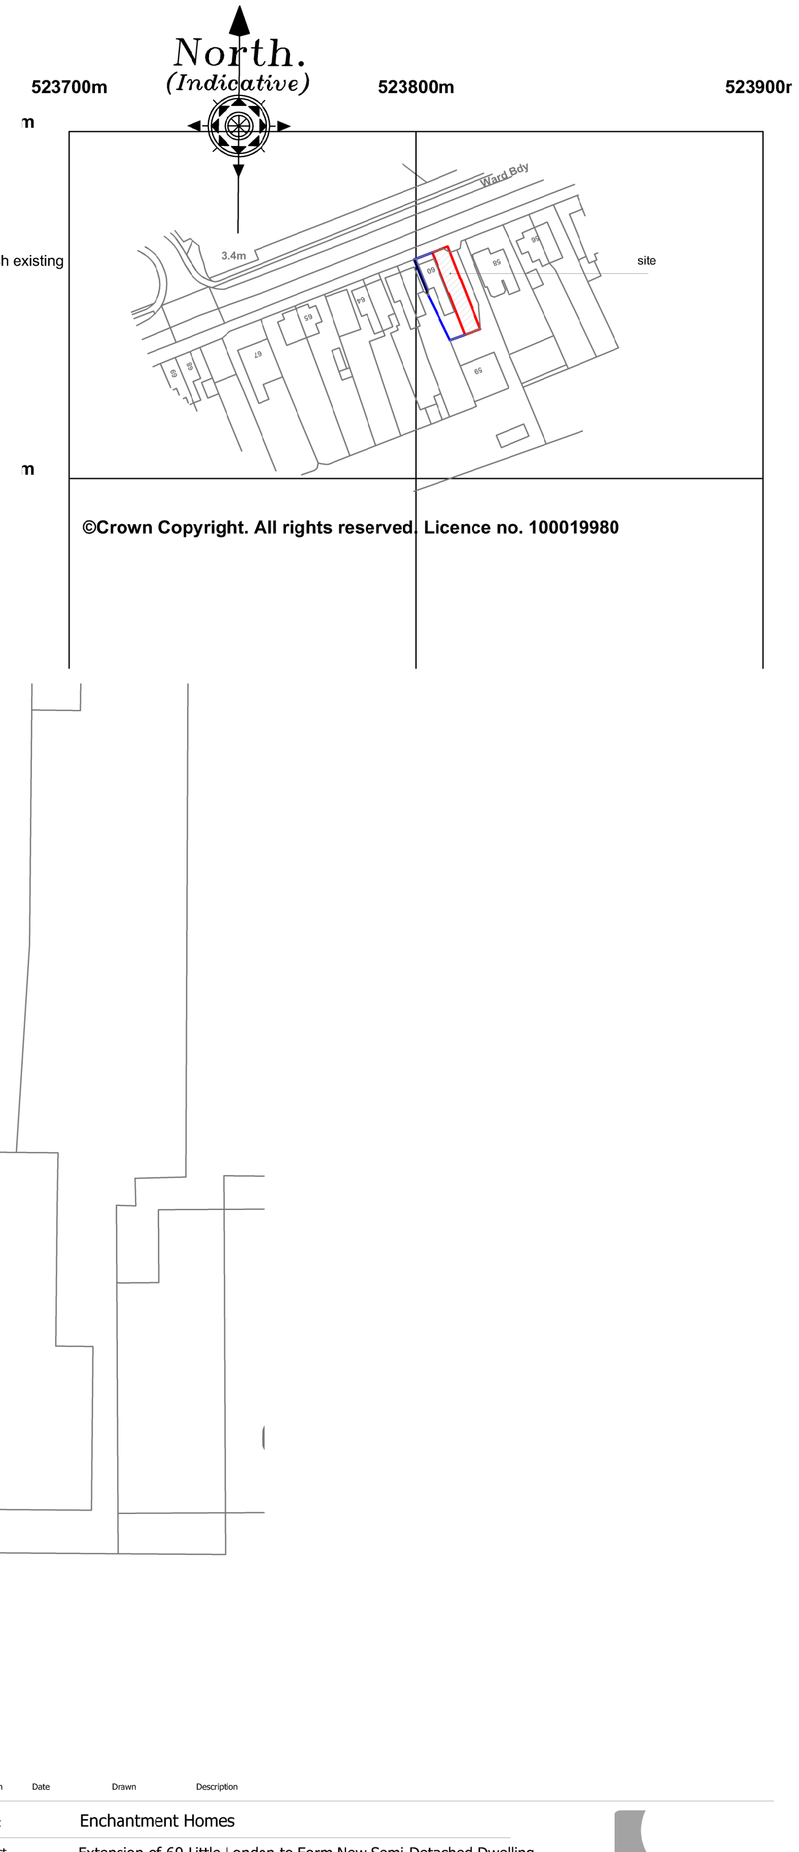


©Crown Copyright. All rights reserved. Licence no. 100019980

PROPOSED BLOCK PLAN

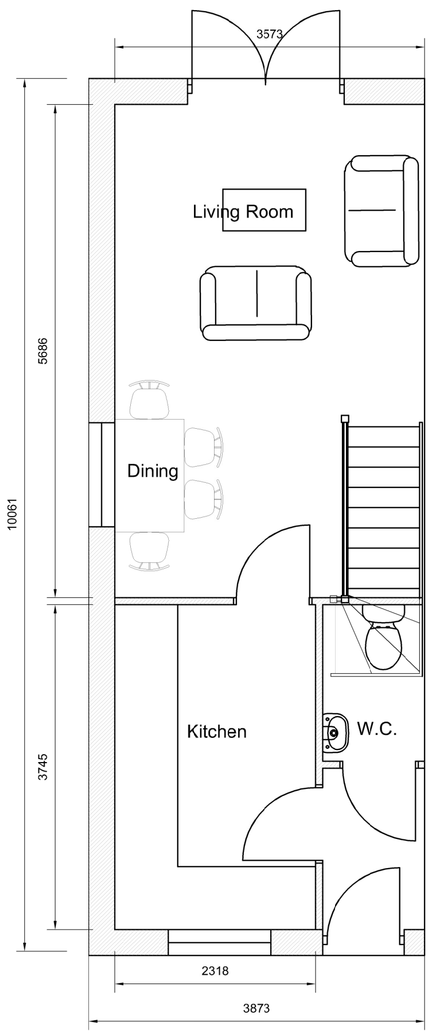

PROPOSED GROUND FLOOR PLAN

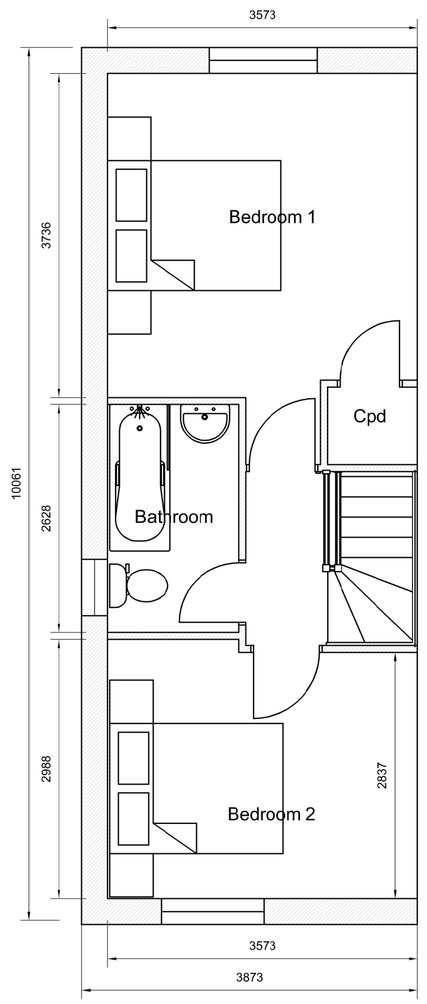

PROPOSED FIRST FLOOR PLAN

Revision	Date	Drawn	Description

Client Enchantment Homes

Project Extension of 60 Little London to Form New Semi-Detached Dwelling

Drawing Planning

Scale 1:50, 1:100, 1:200 1:1250 @ A1 Drawn AWM Checked TAC Date 17/02/2015

Drawing No. 15/433/PA/003

Trevor A Clay RIBA Ltd, 14 Old Ferdike Road, Weston Hills, Spalding, Lincs. PE126DD
01406 380027 07778 597975 trevor@tacarchitects.co.uk www.tacarchitects.co.uk