

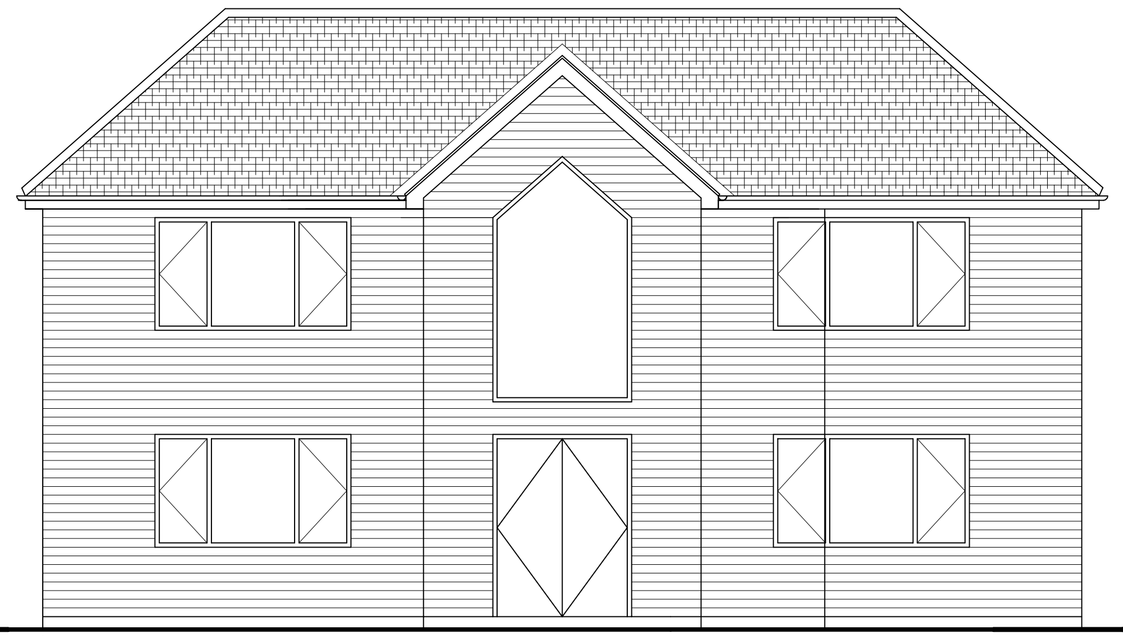


Proposed Front Elevation


11980

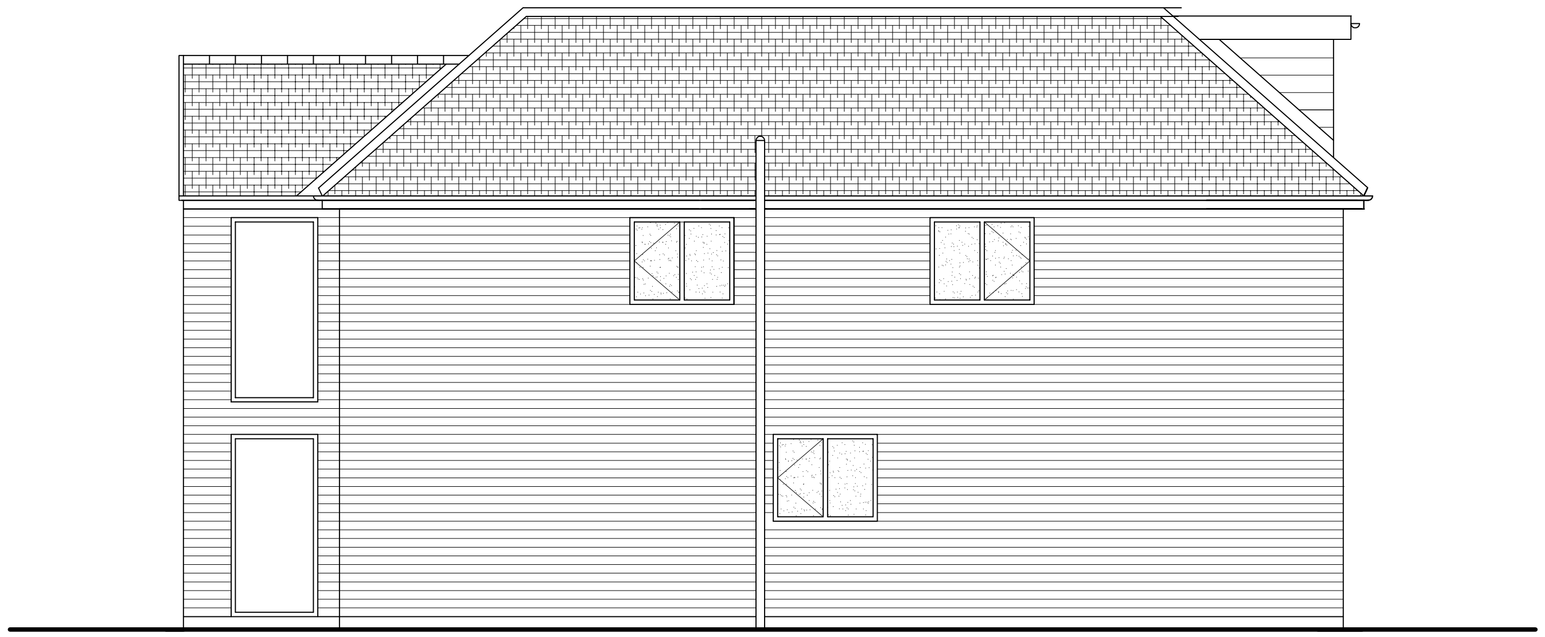

Proposed Side Elevation

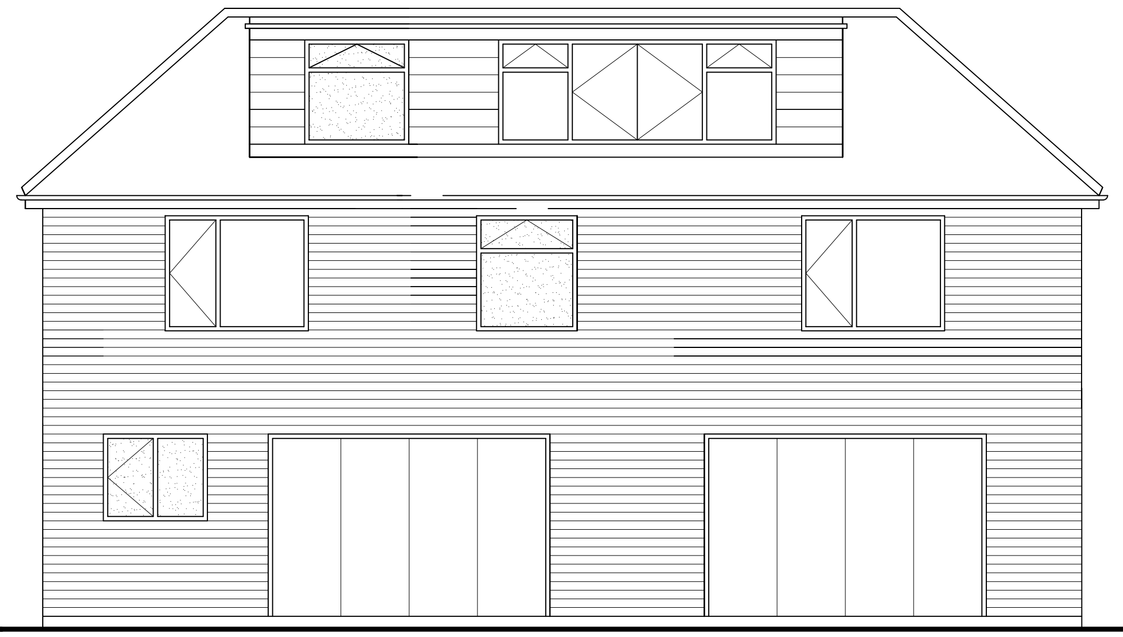


Proposed Rear Elevation

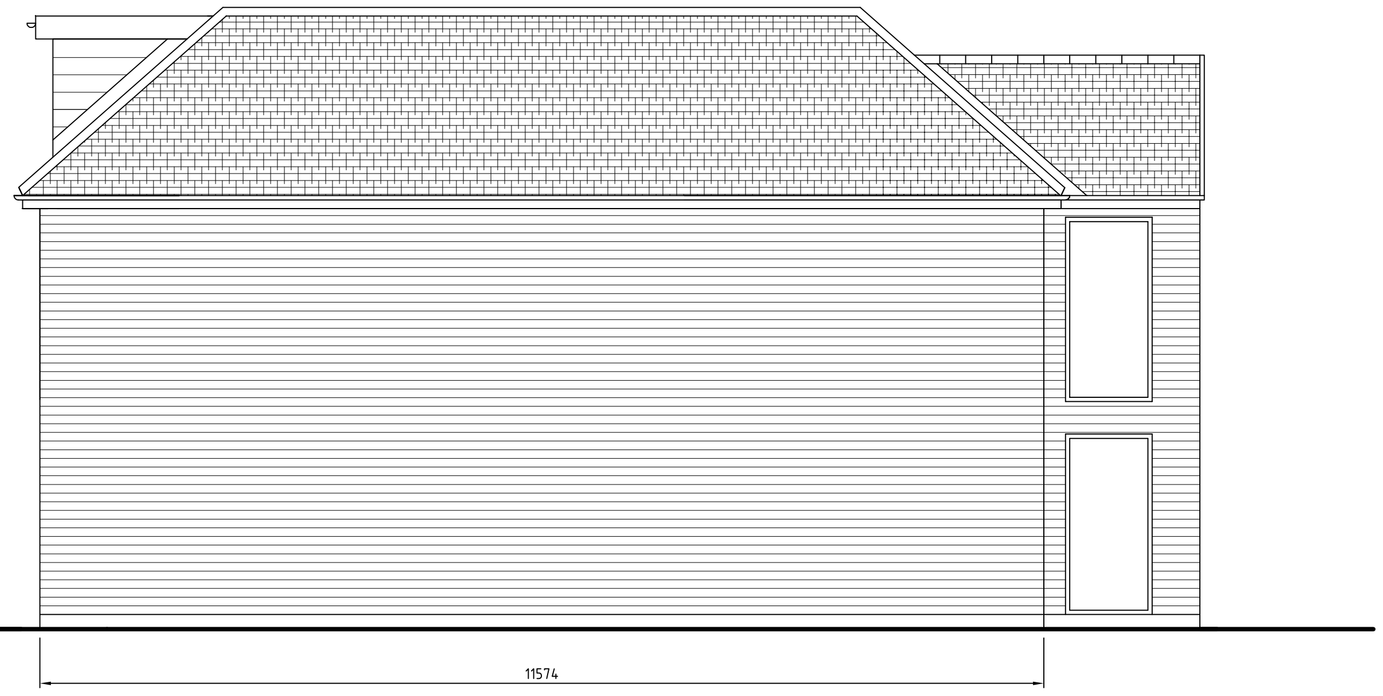

11574

Proposed Side Elevation

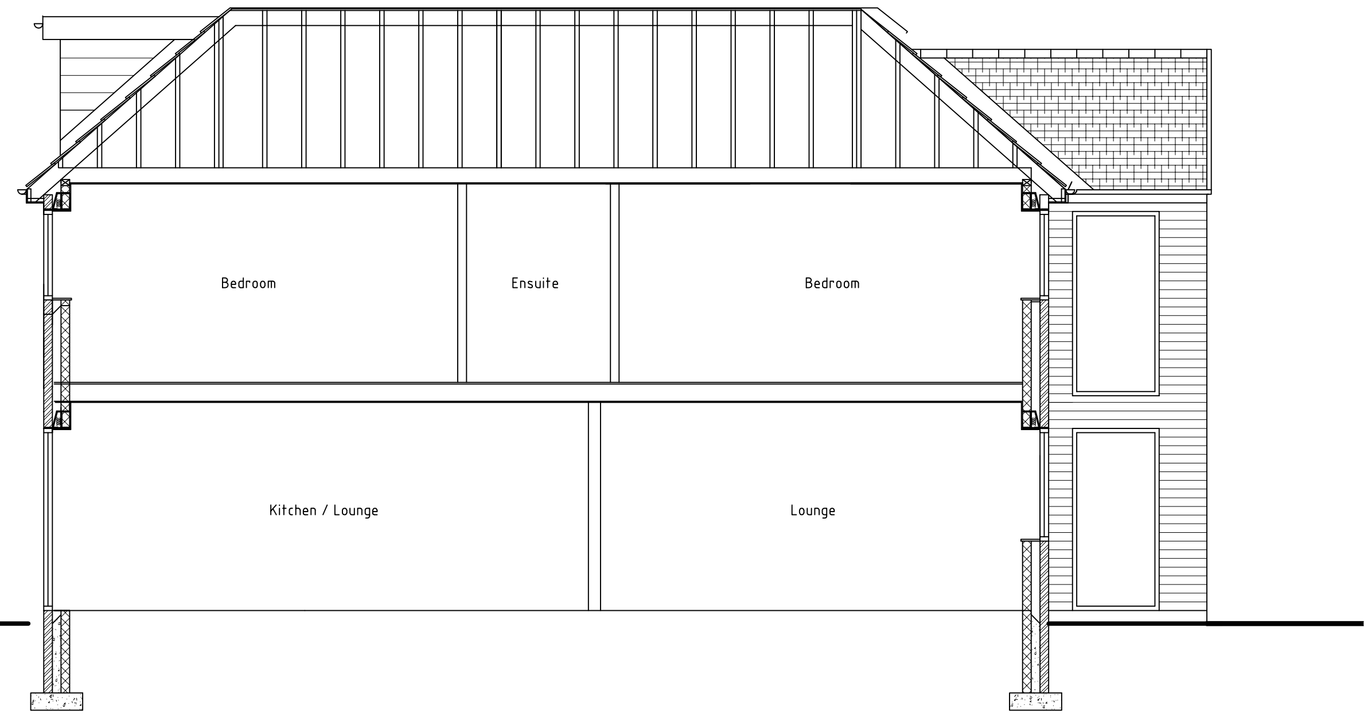

Proposed Section Through

DEREK BUCKLEY

ARCHITECTURAL SERVICES

07525 143 171

20, Churchfields, Audenshaw, Manchester, M34 5HZ.

derek.buckley@ymail.com

REV.	DATE	AMENDMENT
A	10.07.22	HOUSE SIZES AMENDED.

CLIENT:

Ian Buckley.

PROJECT:

2 Storey Front Extension & Single Storey Rear Extension & First Floor Side Extension & Loft Conversion With Rear Dormer & Incorporating Roof Re-design, Detatched Garage & Replacement Septic Tank.

LOCATION:

145, Bourne Road, Spalding, PE11 3LJ.

DRAWING TITLE:

Proposed Details.

ONLY BUILD OFF DRAWINGS APPROVED BY LOCAL AUTHORITY FOR PLANNING & BUILDING REGULATIONS. REVISIONS TO BE CHECKED PRIOR TO CONSTRUCTION.

YOU ARE ADVISED THAT THE 'PARTY WALL ACT' MAY APPLY TO THIS PROJECT - YOU ARE ADVISED TO SHOW A COPY OF THIS DRAWING TO NEIGHBOURING PROPERTIES.

PROJECT No.:	100 / 2021.	DRWG No.:	21/DB/003
DATE:	22.06.21.		
SCALE:	1:50 @ (A1)		
DRAWN:	D.Buckley		
REVISION:	A		