
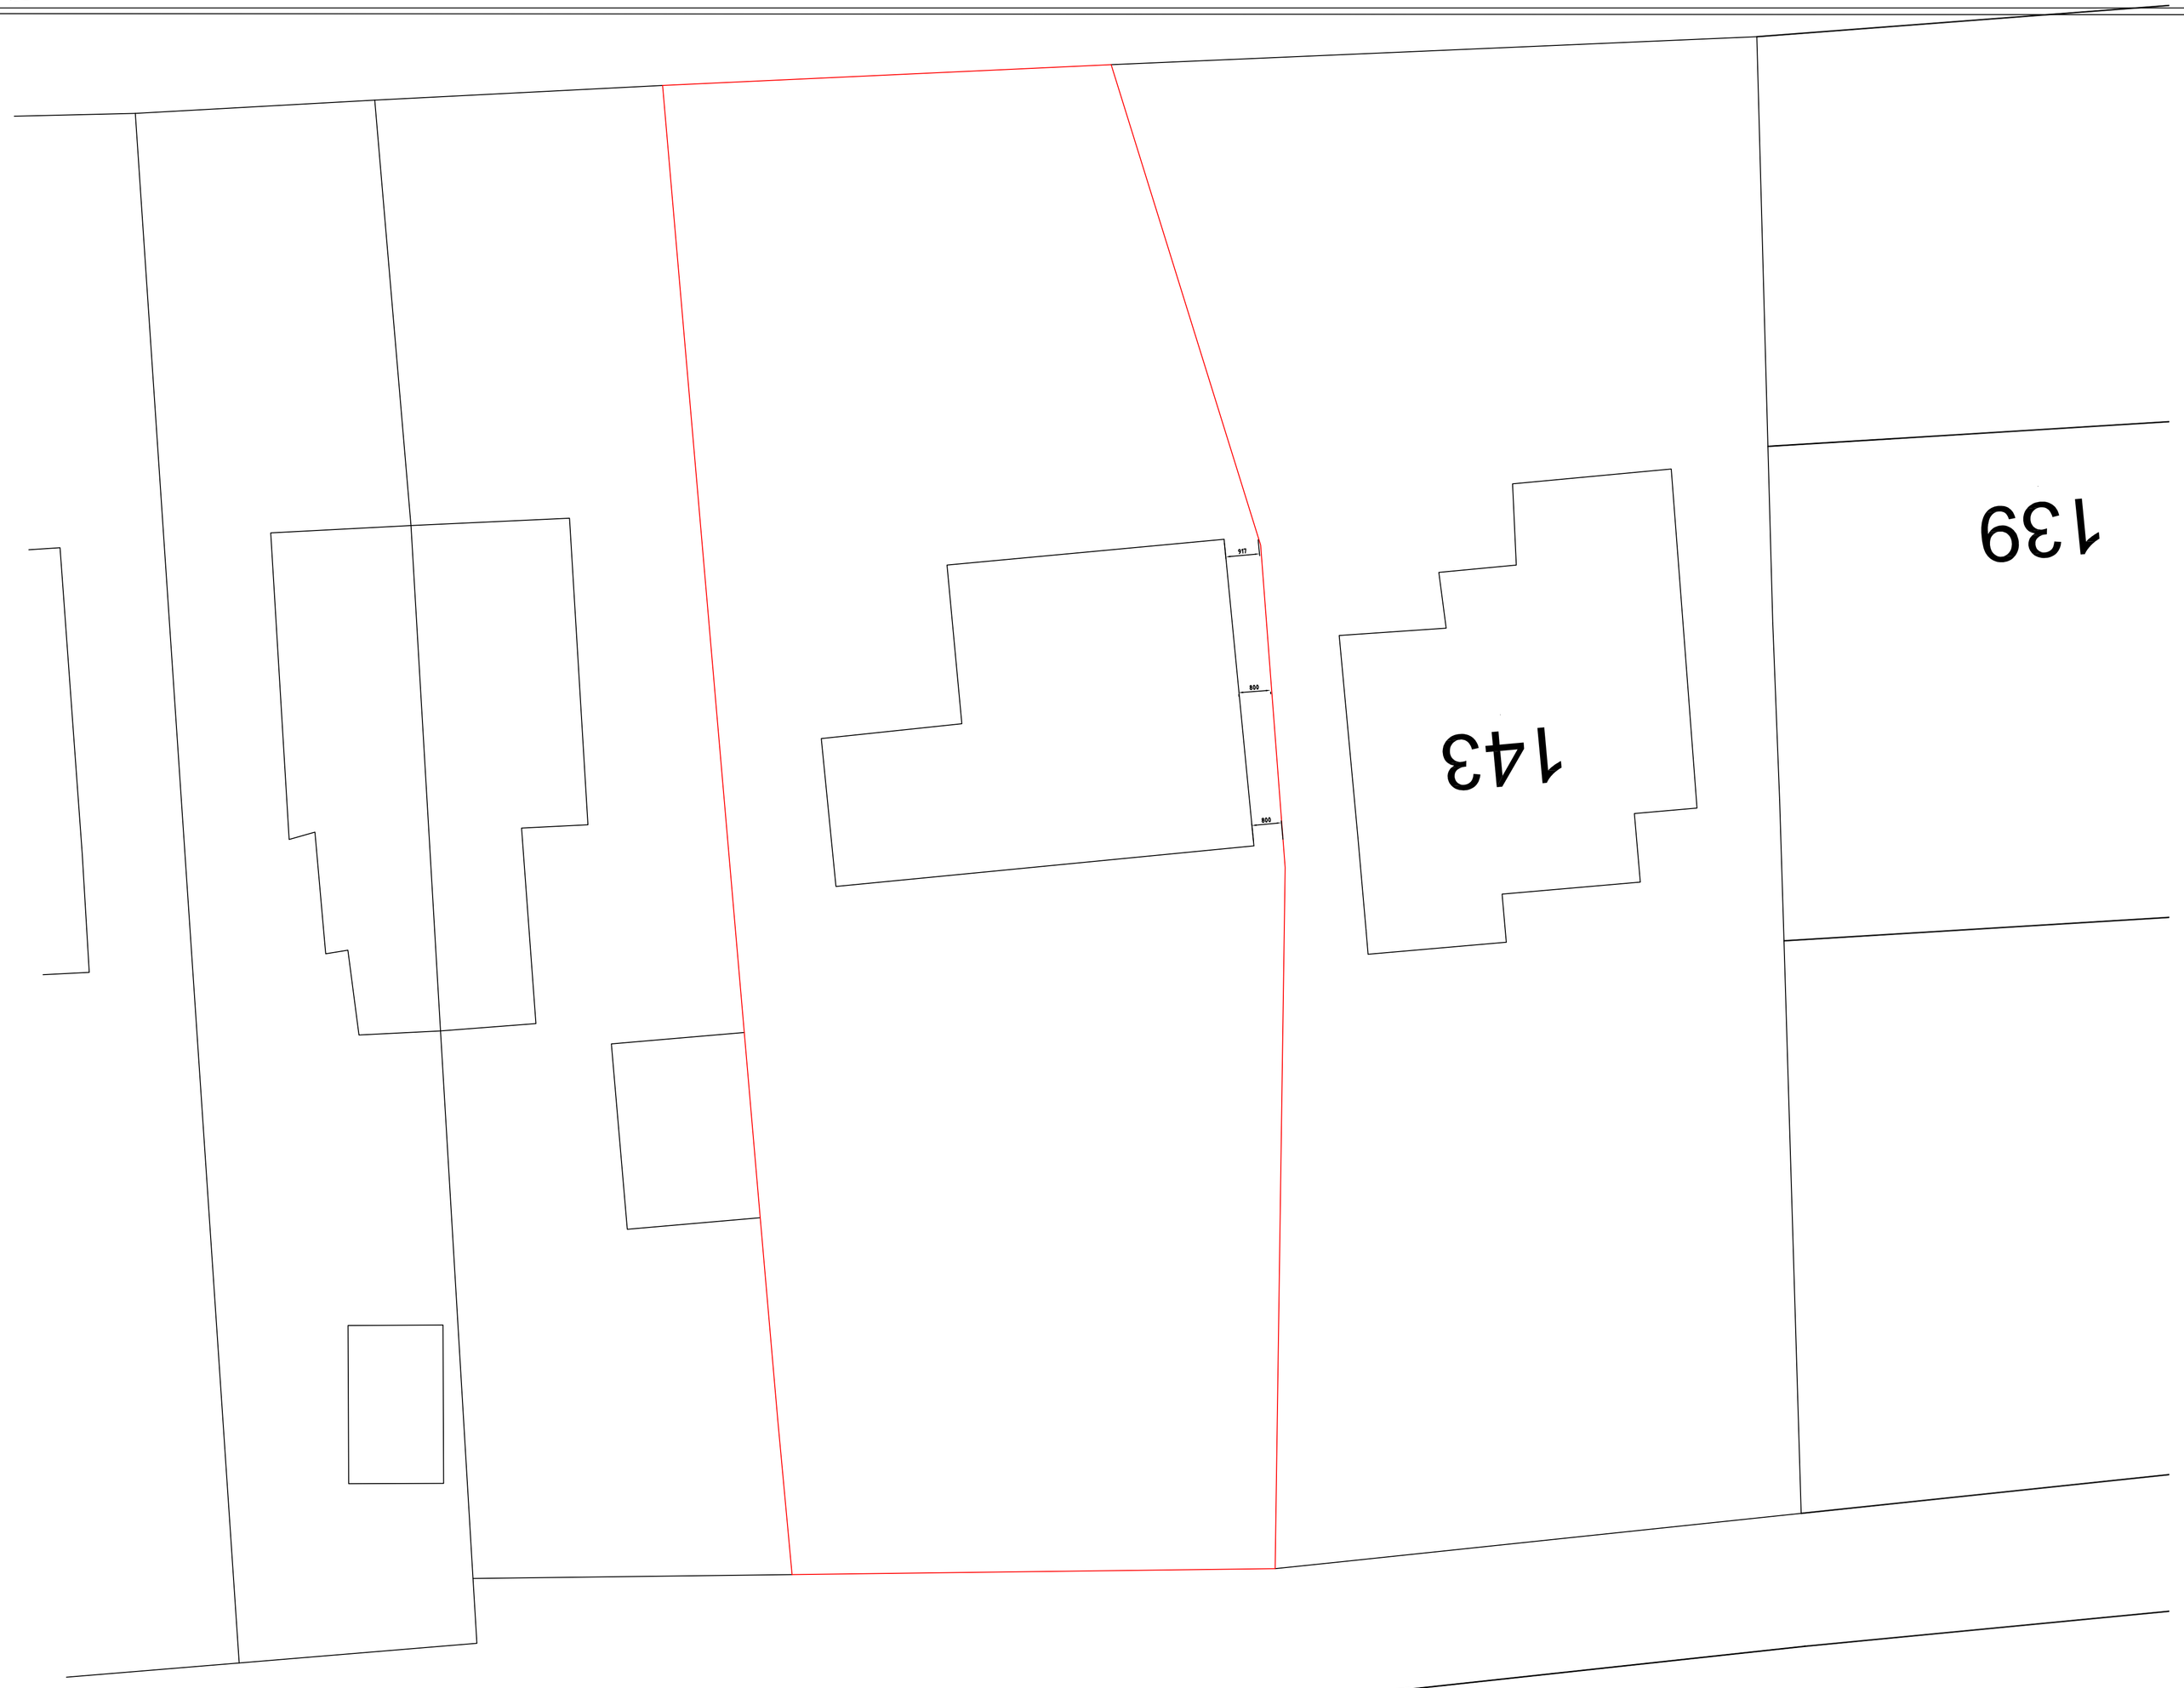


Site Plan (Scale 1 : 100)

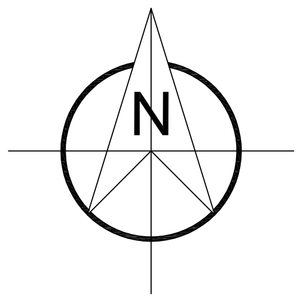

DEREK BUCKLEY
ARCHITECTURAL SERVICES
07525 143 171
20, Churchfields, Audenshaw, Manchester, M34 5HZ.
derek.buckley@ymail.com

REV.	DATE	AMENDMENT
A	10.07.22	HOUSE SIZES AMENDED.

CLIENT:
Ian Buckley.

PROJECT:
2 Storey Front Extension & Single Storey Rear Extension & First Floor Side Extension & Loft Conversion With Rear Dormer & Incorporating Roof Re-design, Detatched Garage & Replacement Septic Tank.

LOCATION:
145, Bourne Road, Spalding, PE11 3LJ.

DRAWING TITLE:
Existing Site Plan.

ONLY BUILD OFF DRAWINGS APPROVED BY LOCAL AUTHORITY FOR PLANNING & BUILDING REGULATIONS. REVISIONS TO BE CHECKED PRIOR TO CONSTRUCTION.

YOU ARE ADVISED THAT THE 'PARTY WALL ACT' MAY APPLY TO THIS PROJECT - YOU ARE ADVISED TO SHOW A COPY OF THIS DRAWING TO NEIGHBOURING PROPERTIES.

PROJECT No.:	100 / 2021.
DATE:	22.06.21.
SCALE:	1 : 100 @ (A1)
DRAWN:	D.Buckley
REVISION:	A

DRWG No.: 21/DB/006