

PROPOSED NEW DOUBLE HUNG SLIDING SASH WINDOWS

FOR 4 PINCH BECK RD SPALDING.

SCALE 1:10

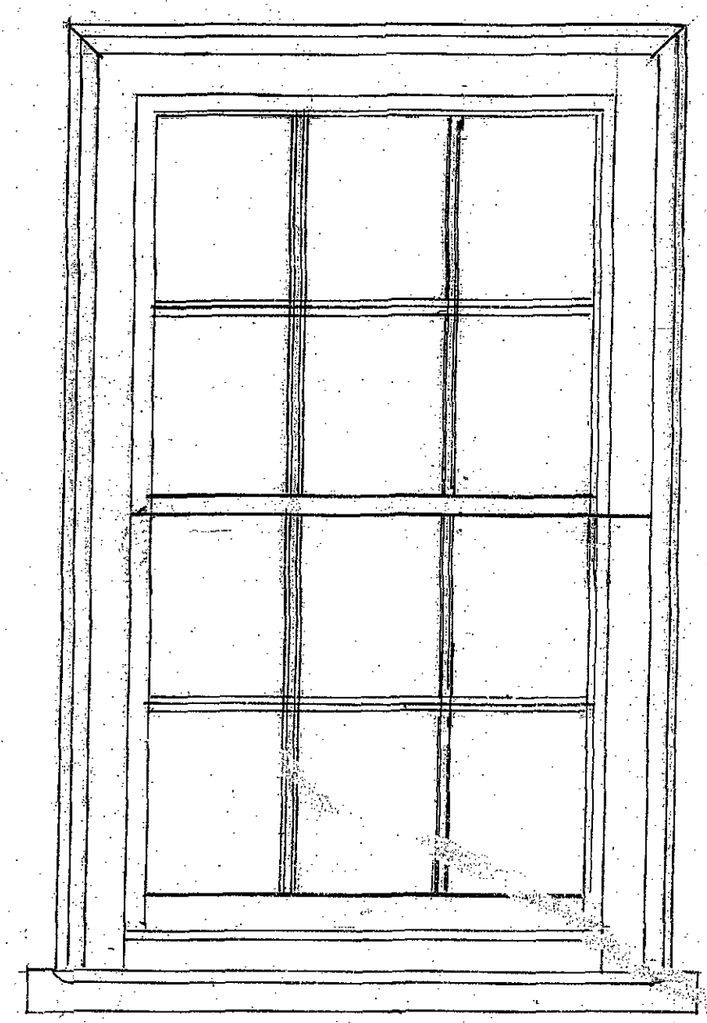

FIRST FLOOR FRONT ELEVATION

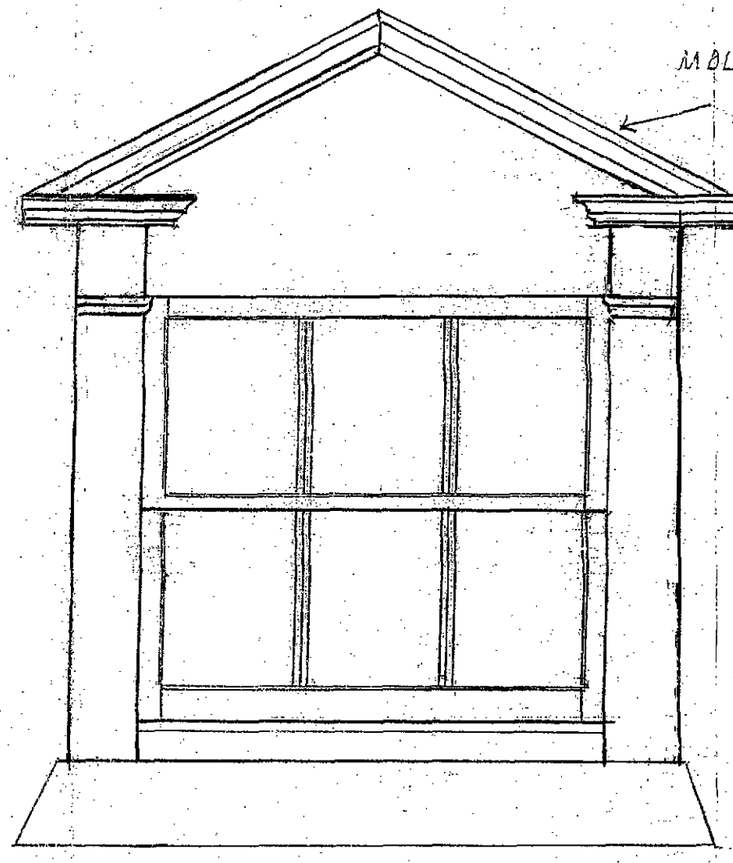

DORMER WINDOW

Planning & Development
08 MAR 2010
Ref: 0188-10

DRAWN BY MAW DEC 09.