


SOUTH ELEVATION

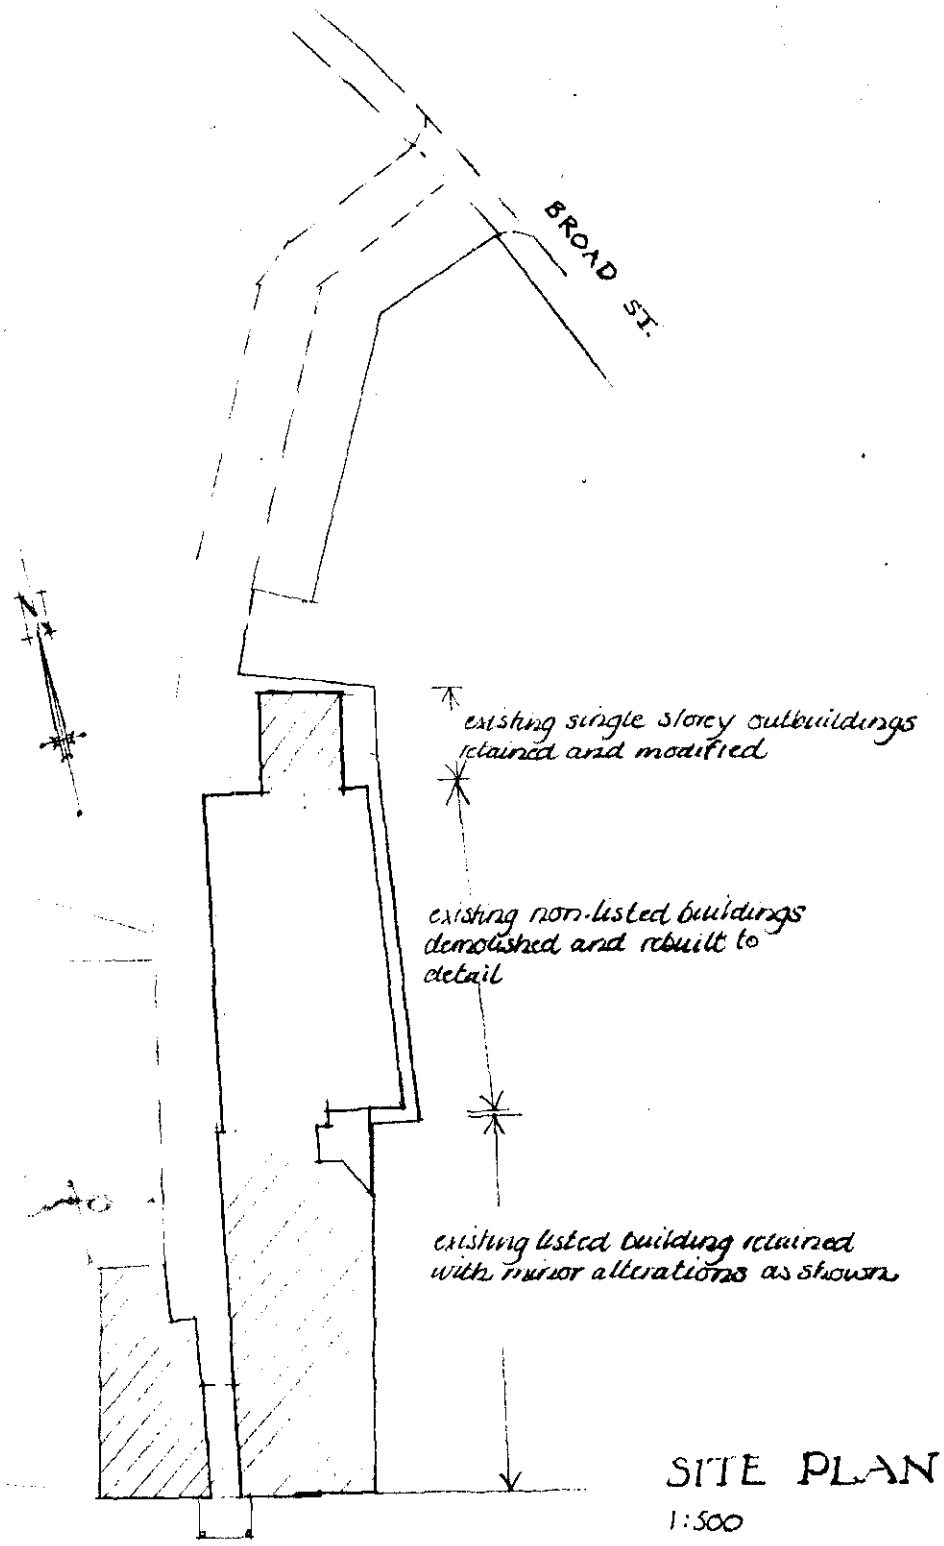

SITE PLAN
1:500

DETERMINED
PLAN

THE WHITE HART HOTEL, MARKET PLACE, SPALDING.


SCALE 1:100

H16/0189/02
Recvd. 17/4/02.

MOLSOM & PARTNERS
SURVEYORS
13 MAIN RIDGE BOSTON LINCS.


LAYOUT AS EXISTING

WH.01. 04/02
Copied to EH

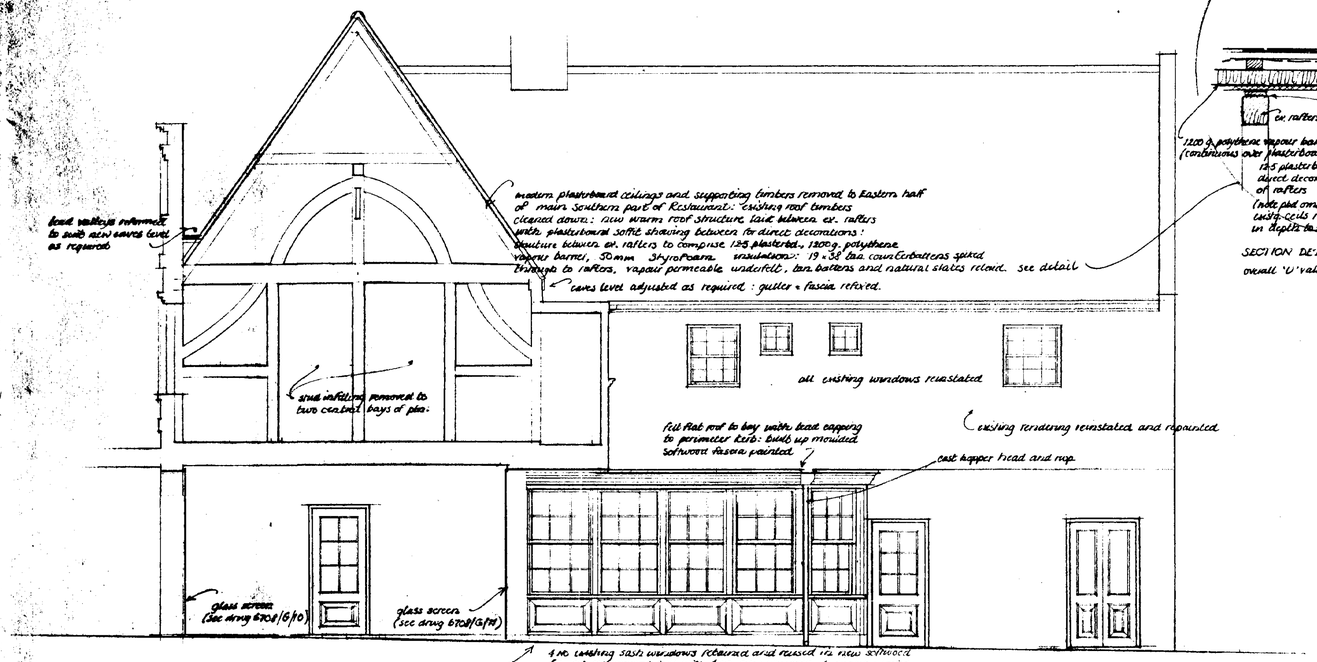


EAST ELEVATION (SECTION A-A)

enlarged bay structure built part off existing foundation + part off new 600 x 225 conc strip foundation at same depth as existing: Class 'A' conc. Block substructure in cement mortar with 1mm min. cavity fill up to ground level: facing bricks externally below d.p.c.: poly d.p.c. min. 150 above g. level: ex. solid floor extended with 38 screed on 100 concrete, 50 expanded polystyrene insulation, 1200 g. polythene d.p. membrane, min. 150 hardcore.
skeltisels to comprise 100 block inner skin and 100 x 50 shed outer skin with voids filled with 65 mm. Dritherm insulation: 1 no coat plaster internally: s/w panelling externally.
two layer high performance built up felt roof covering with solar reflective finish on 6.5 mm. Purlidek: 50 x 100 joists cut down to 50 x 75 to give fall fixed at 400 centres and framed into 75 x 125 eaves beam.

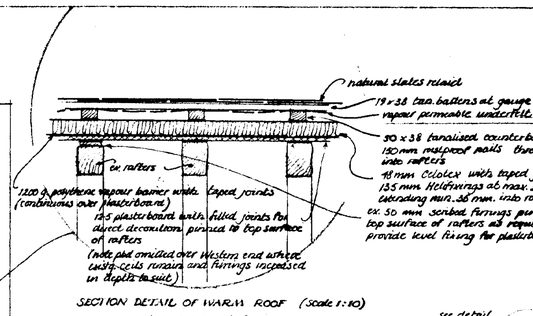


SECTION DETAIL OF WARM ROOF (scale 1:10)
overall 'U' value < 0.45 W/m²K.

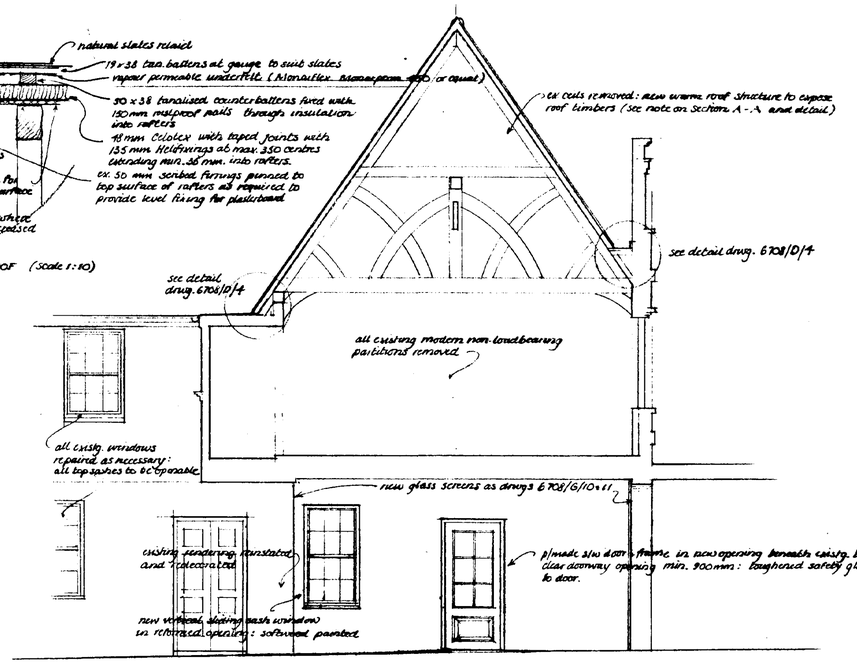

WEST ELEVATION (SECTION B-B)



SOUTH ELEVATION

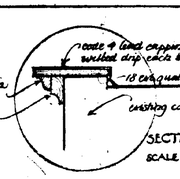


SECTION DETAIL 'A'
SCALE 1:10

(Note: mouldings to all remaining new fascias etc. to follow this profile or as subsequently agreed with L.A.)

THE WHITE HART, MARKET PLACE, SPALDING.
PROPOSED REDEVELOPMENT

6708/G/54.1. SCALE 1:50 JULY '2002

MOLSOM & PARTNERS
SURVEYORS
13, MAIN RUBBE, BOSTON, LINCS.

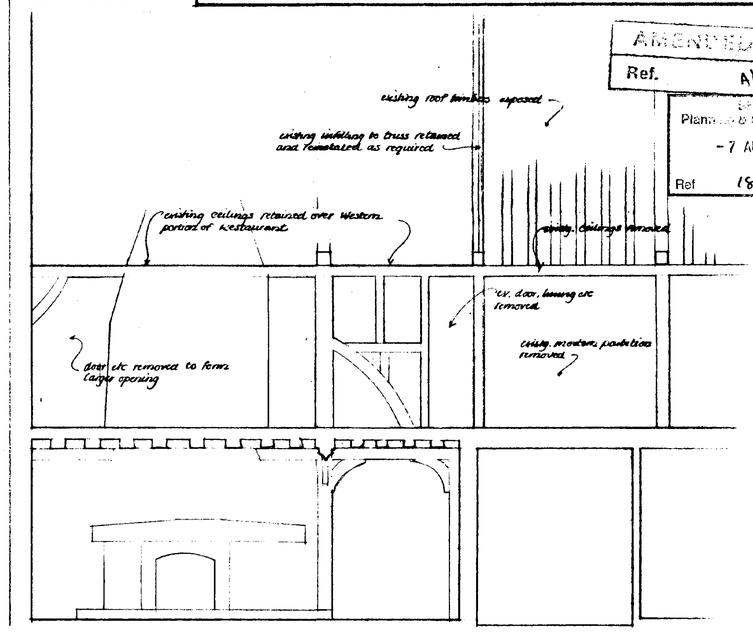

SECTION C-C

AMENDED PLAN
Ref. A1
Planning & Development
- 7 AUG 2002
Ref 1871/02

DETERMINED PLAN