


N
LINCOLNSHIRE COUNTY COUNCIL
Reproduced from the 1995 CS mapping with the permission of the Controller of Her Majesty's Stationary Office (C) Crown Copyright. Unauthorised reproduction infringes Crown Copyright and may lead to civil proceedings.
OS Licence LA076732
Briefing Green
The Priory Campus
Sir John Gleed Technology School
Gleed Girls' Grant Maintained School
Spalding High School For Girls
192/03

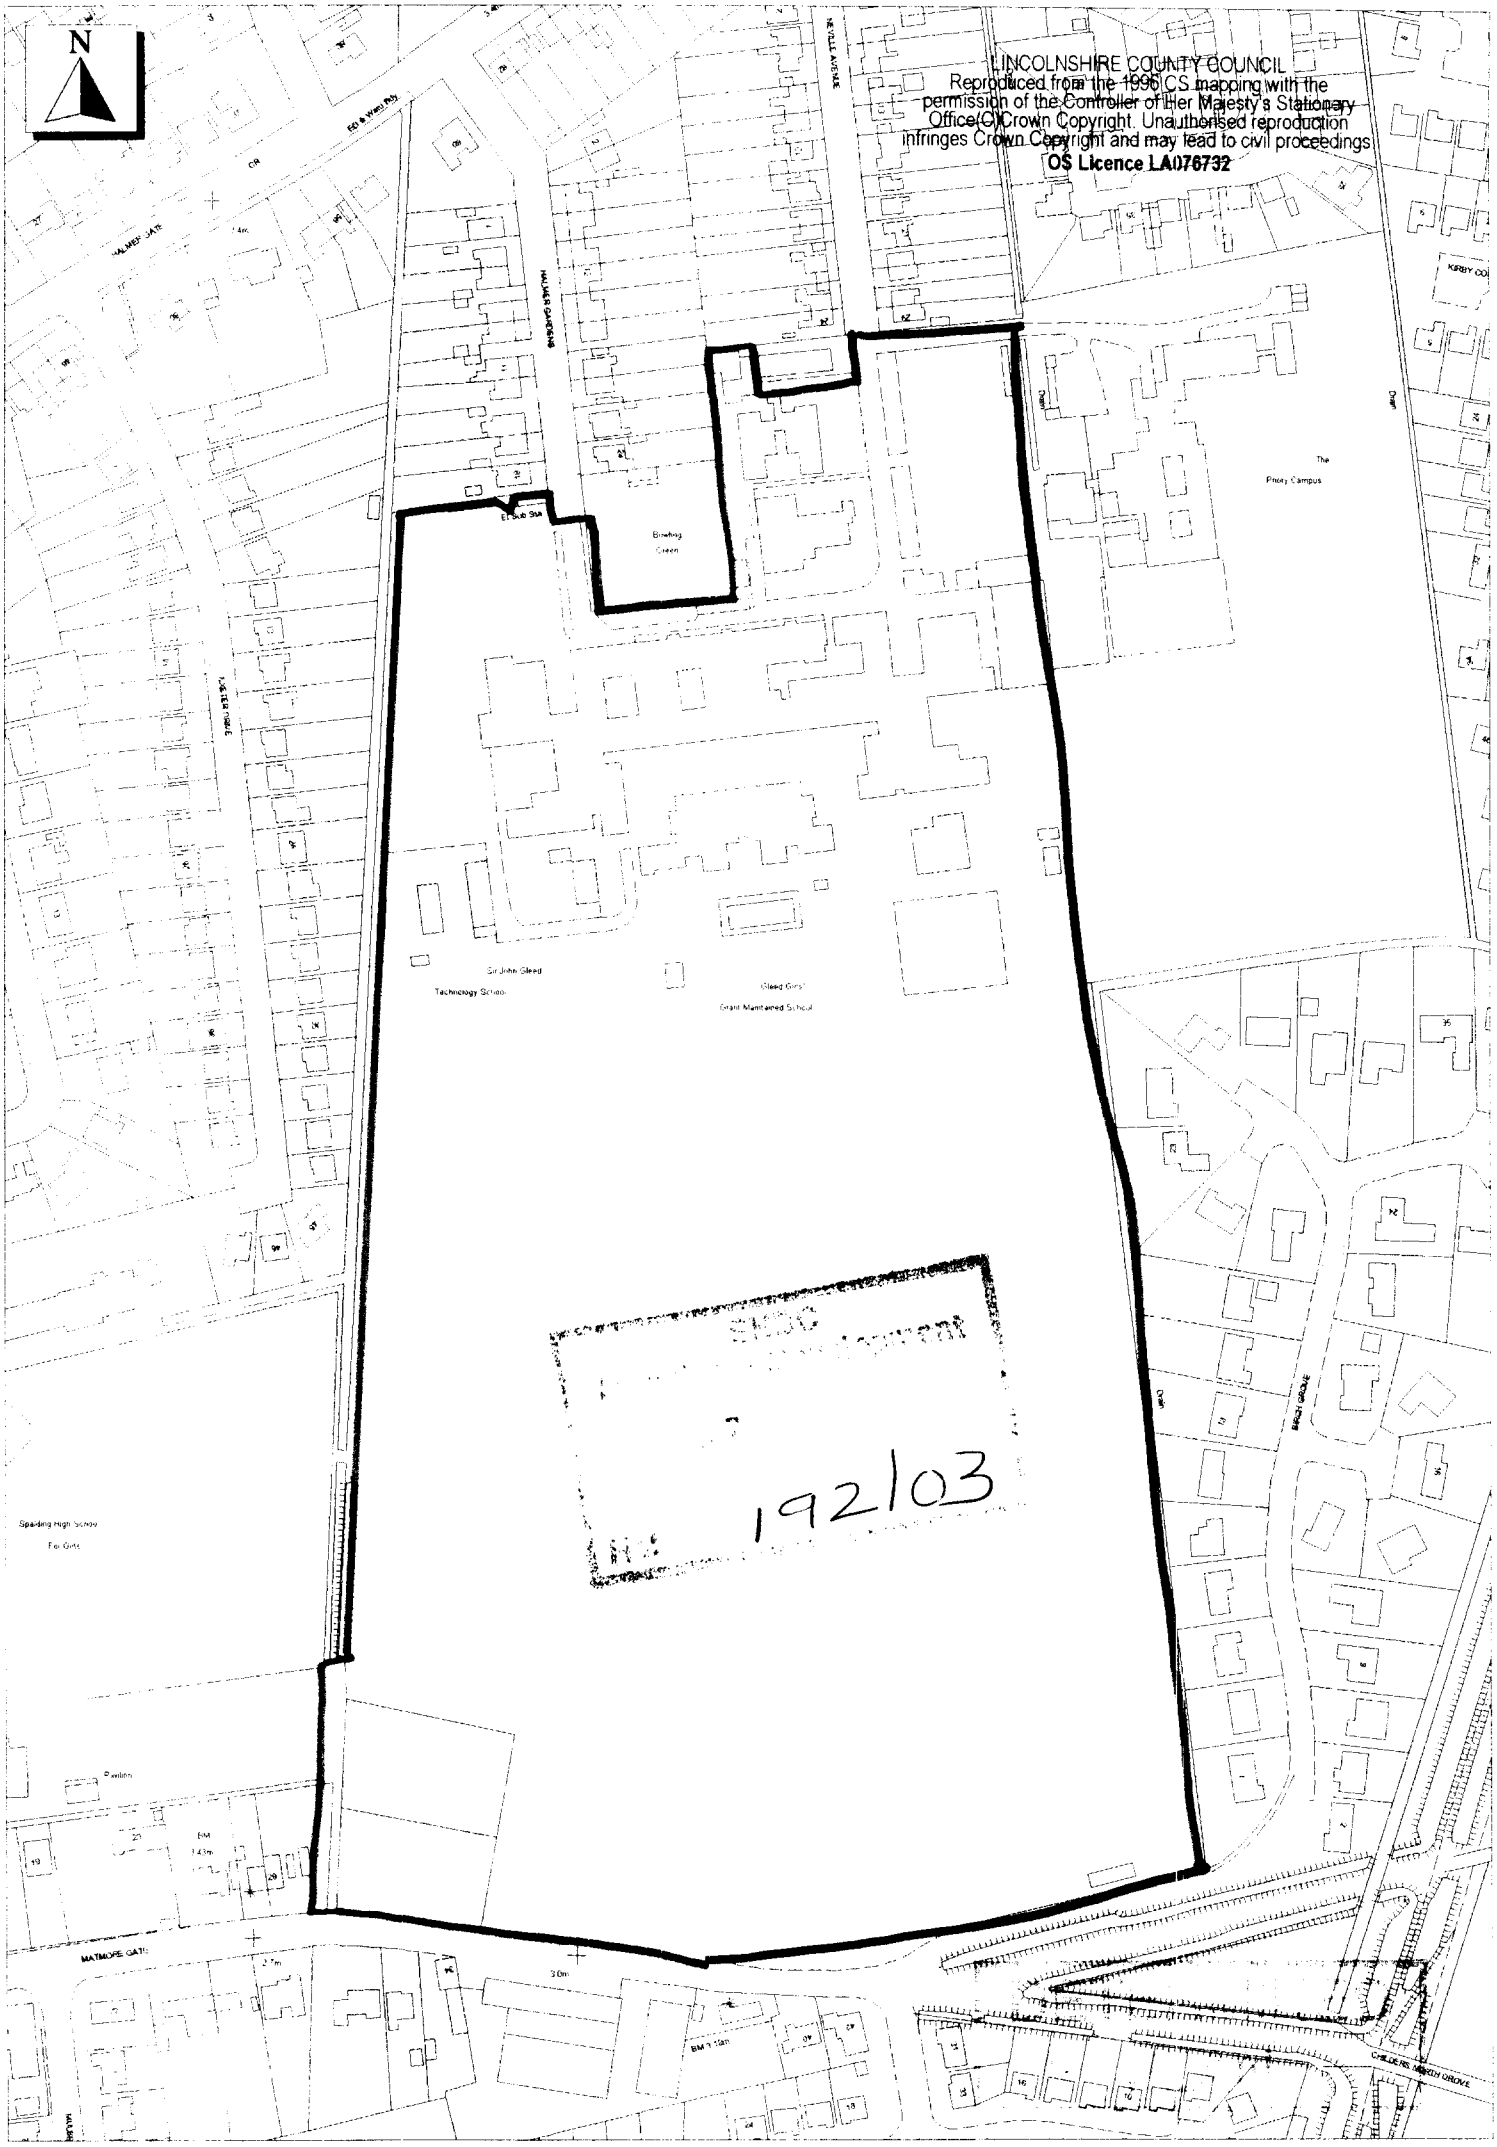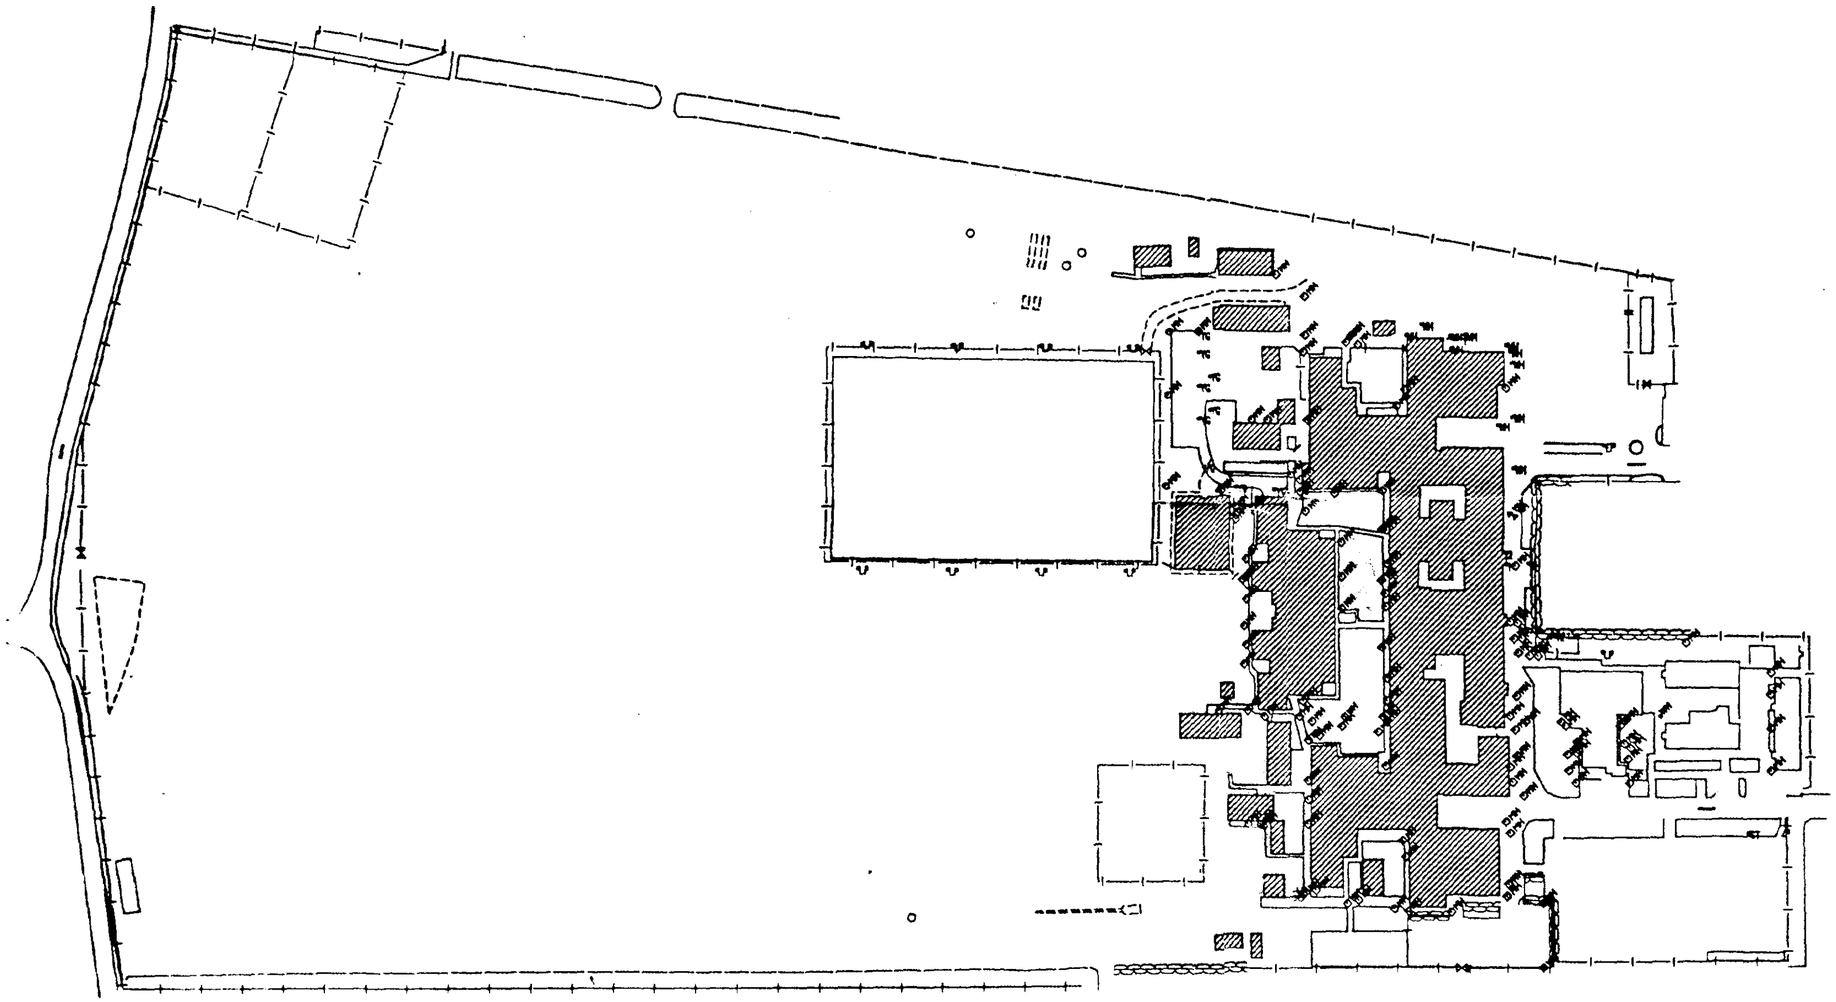

Proposed site of greenhouse

DETERMINED PLAN

REV 'C' EXTENSION ADDED MAR '97

project
SPALDING
SIR JOHN GLEED
HIGH SCHOOL

RECORD SITE PLAN


PROPERTY DIVISION
R. Aaron FRICS
Chief Property Officer
County Offices
Lincoln LN1 1ZA (01522) 552222 Fax 552811


drawing no.	revision
H0153/LS2	'C'


scale	date	drawn
	MAR '97	DCC/MW

20 FEB 2003
0192103

LINCOLNSHIRE COUNTY COUNCIL
FINANCE and RESOURCES DIRECTORATE

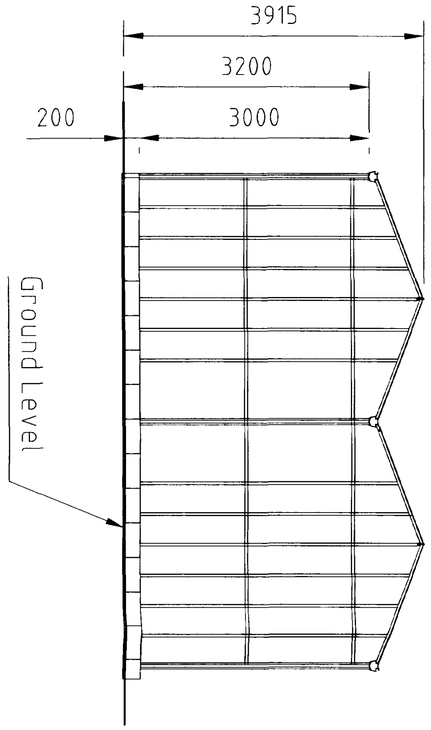

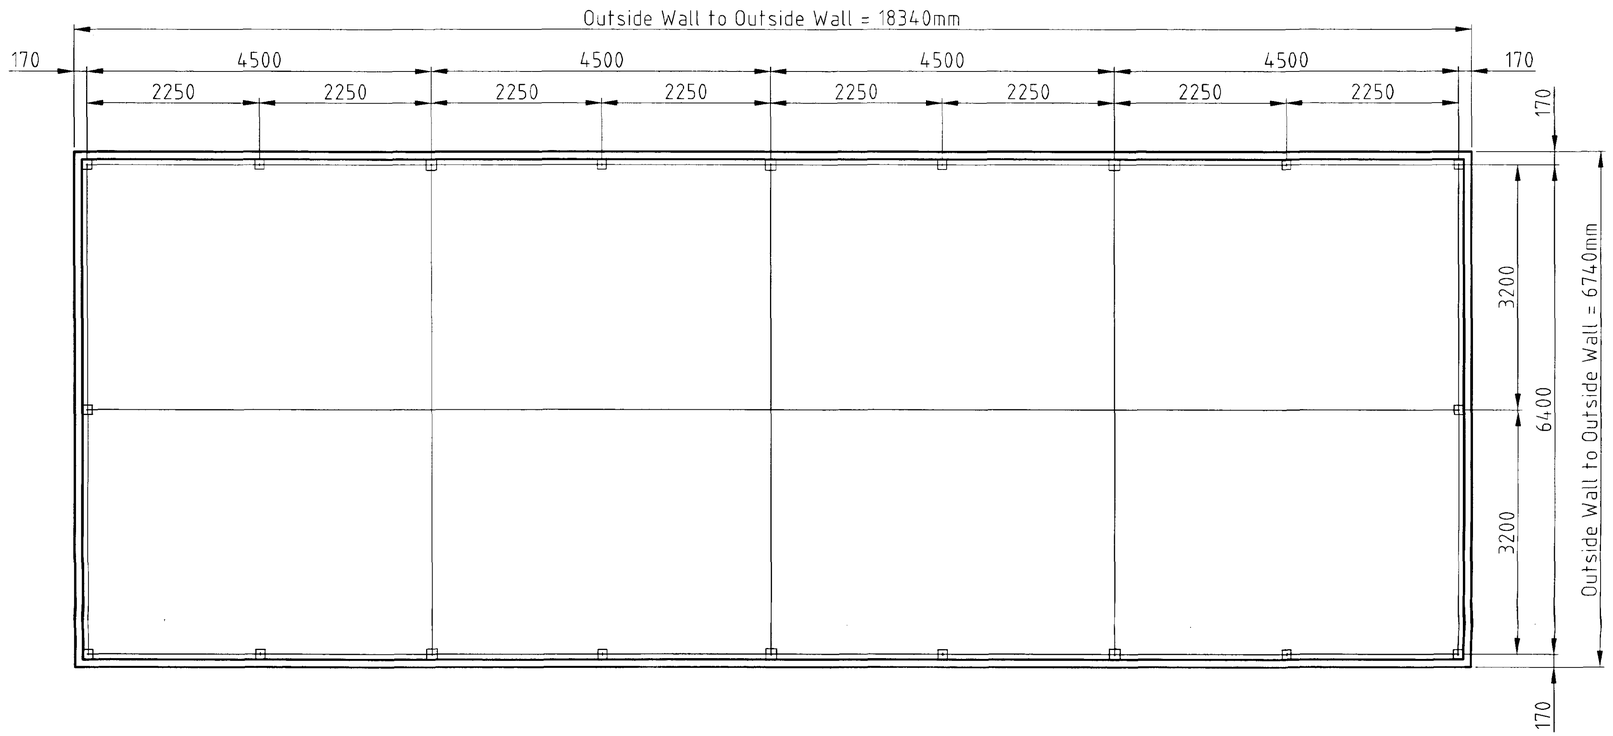

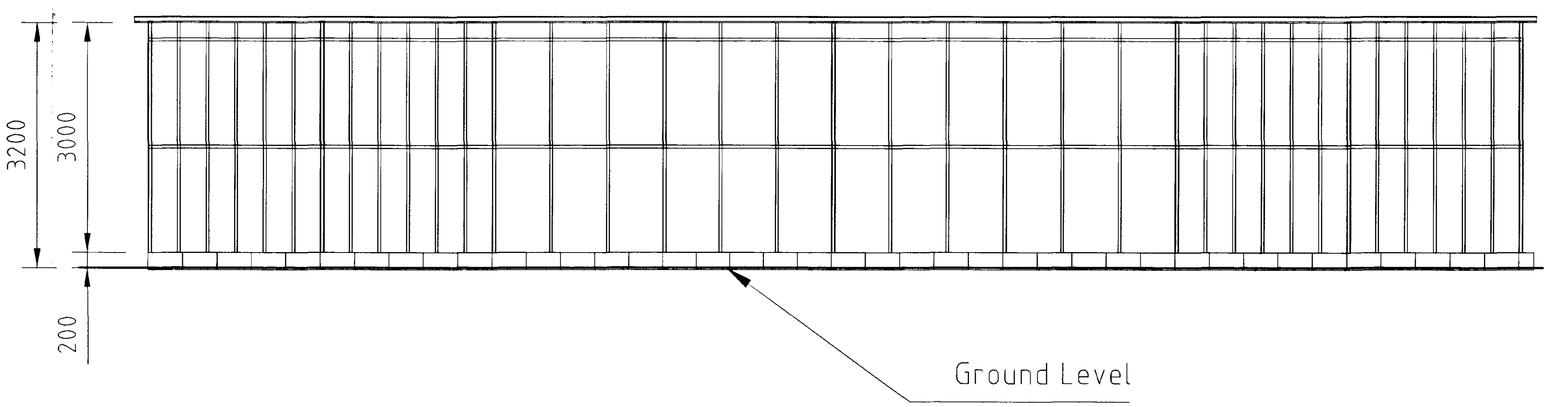

DETERMINED
PLAN
Rec 01/12/03

2 x Aluminium Insulated Sliding Door 1200mm Wide By 2200mm High
Complete With Aluminium Door Frame, Bottom Runner And Lock
Customer To Decide Position Of Doors
Glass In And Arround Doors To Be Safety Glass

Hortech systems, Hall Gate, Holbeach, Spalding, Lincs PE12 7LG	contract 03014	C		
	scale 1: 40	B		
	checked	A		
Gleed Boys School	date 12/2/03	CH	DAT	SIG
			Drawn by DL.	
HOK Engineering Ltd. Ottringham Road, Keyingham			sheet number	