
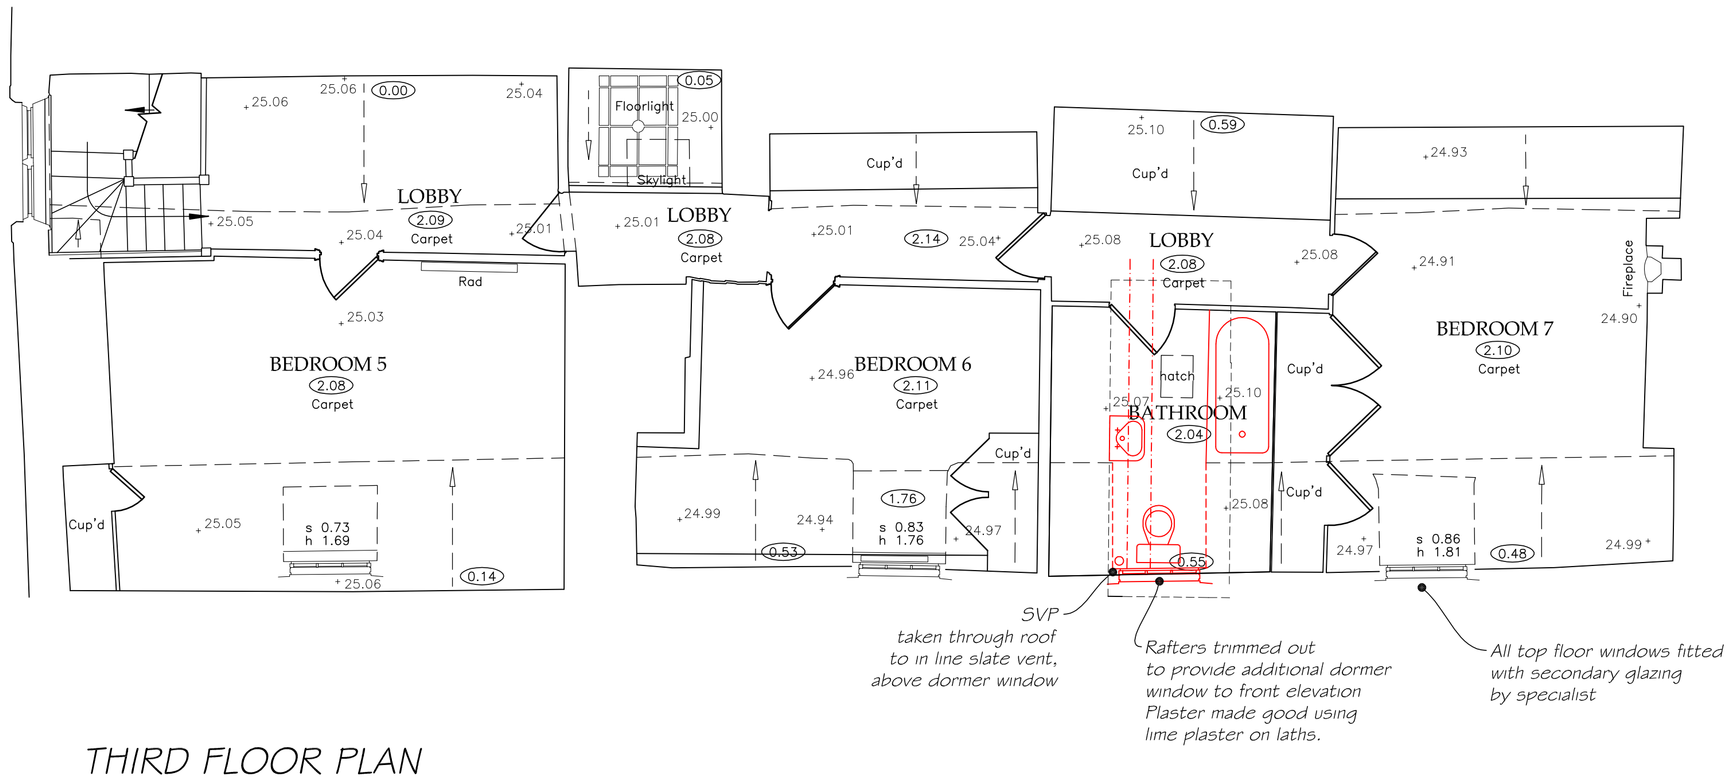


THIRD FLOOR PLAN

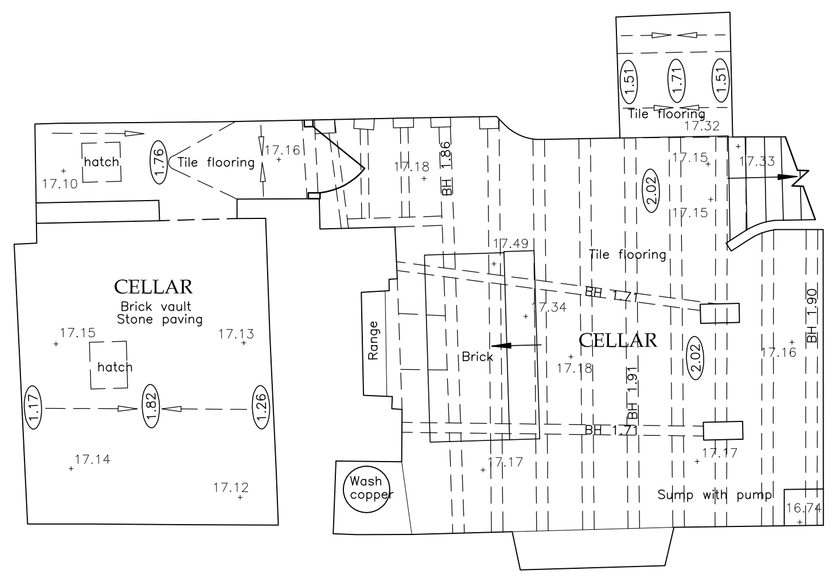

CELLAR PLAN

NOTES :

All dimensions must be checked on site and any discrepancies reported to architect.
Do not scale from this drawing. If in doubt ask.

0m 1m 2m 3m 4m

Scale

	Date	Revisions

© Copyright

Anderson and Glenn
Architectural and
Landscape Consultancy
Yew Tree Nurseries
Frampton West
BOSTON PE20 1RQ

Tel : 01205 724047
Fax : 01205 723792
www.andersonandglenn.com

Client: Mr & Mrs Wright

Job Title: House Alterations
THE LIMES

Drawing Title: As Proposed
Second & Third
Floor Plan

Scale: 1:50 @ A1, 1:100 @ A3

Date: July 2014

Drawn by: MEA

Drg. No.: A-228-54

Rev.