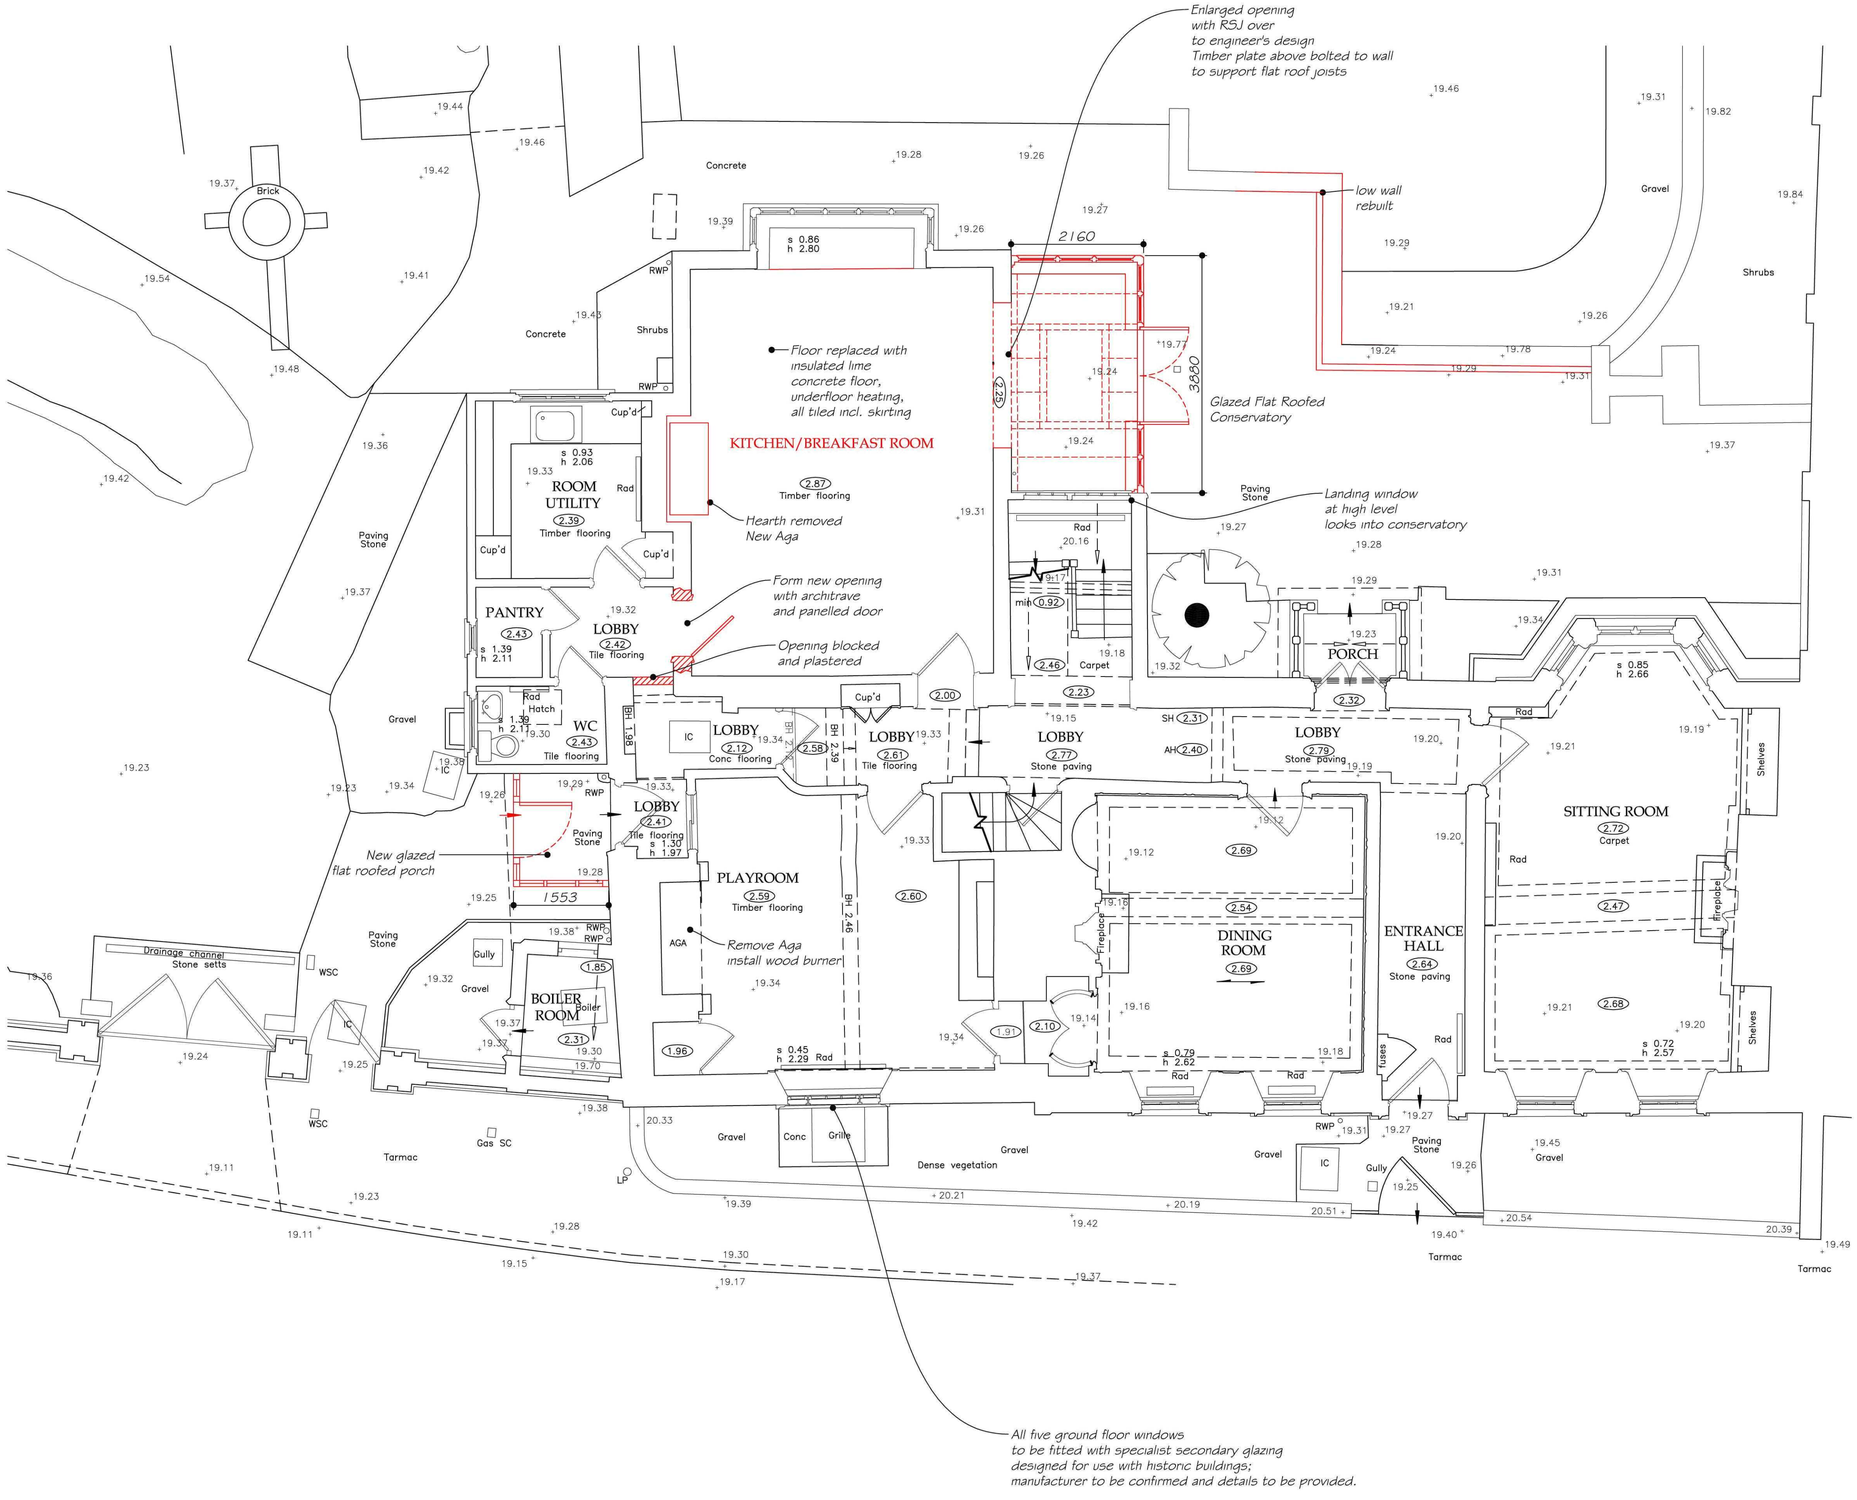


All dimensions must be checked on site and any discrepancies reported to architect.
Do not scale from this drawing. If in doubt ask.

0m 1m 2m 3m 4m

Scale

A	May 2015	conservatory rooflight amended
	Date	Revisions

© Copyright

Anderson and Glenn
Architectural and Landscape Consultancy
Yew Tree Nurseries
Frampton West
BOSTON PE20 1RQ

Tel : 01205 724047
Fax : 01205 723792
www.andersonandglenn.com

Client
Mr & Mrs Wright

Job Title
House Alterations
THE LIMES

Drawing Title
As Proposed
Ground Floor Plan

Scale
1:50 @ A1, 1:100 @ A3

Date
October 2014

Drawn by
MEA

Drg. No.
A-228-52

Rev.
A