


SOUTH EAST ELEVATION (DOUBLE STREET)

SCHEDULE OF AREAS


Site Area	1.1Ha 2.7 Acres
Residential	
2 bed units	20No
1 bed units	3No
Car Parking	22 spaces



SECTION A - A

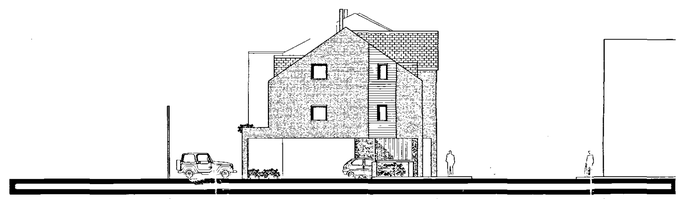

SECTION B - B

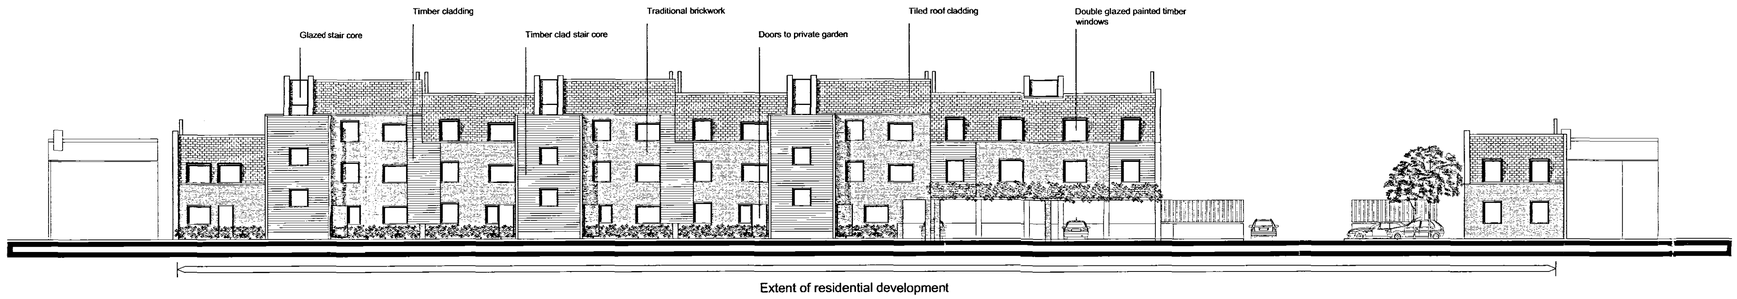

NORTH WEST ELEVATION

203/04

ALL SUBJECT TO SURVEY AND STATUTORY APPROVALS

Revisions

DRAFT PLANNING

C H E T W O O D
a s s o c i a t e s
12 - 13 Clerkenwell Green London EC1R 0QJ
Tel: (0207) 490 2400 Fax: (0207) 250 1916

Project SPALDING

Job Number 1851

Drawing Title

Proposed Residential Elevations

Drawing Size A1

Drawn SL	Date 05/03/04	Scale 1:200	Cadfile 1851pl
Reviewed by CS	Drawing No. 1851 PL 202		Rev. -

Note:
Contractors must verify all dimensions on site before commencing any work or shop drawings. This drawing is not to be scaled. Used figured dimensions only.
IF IN DOUBT, ASK