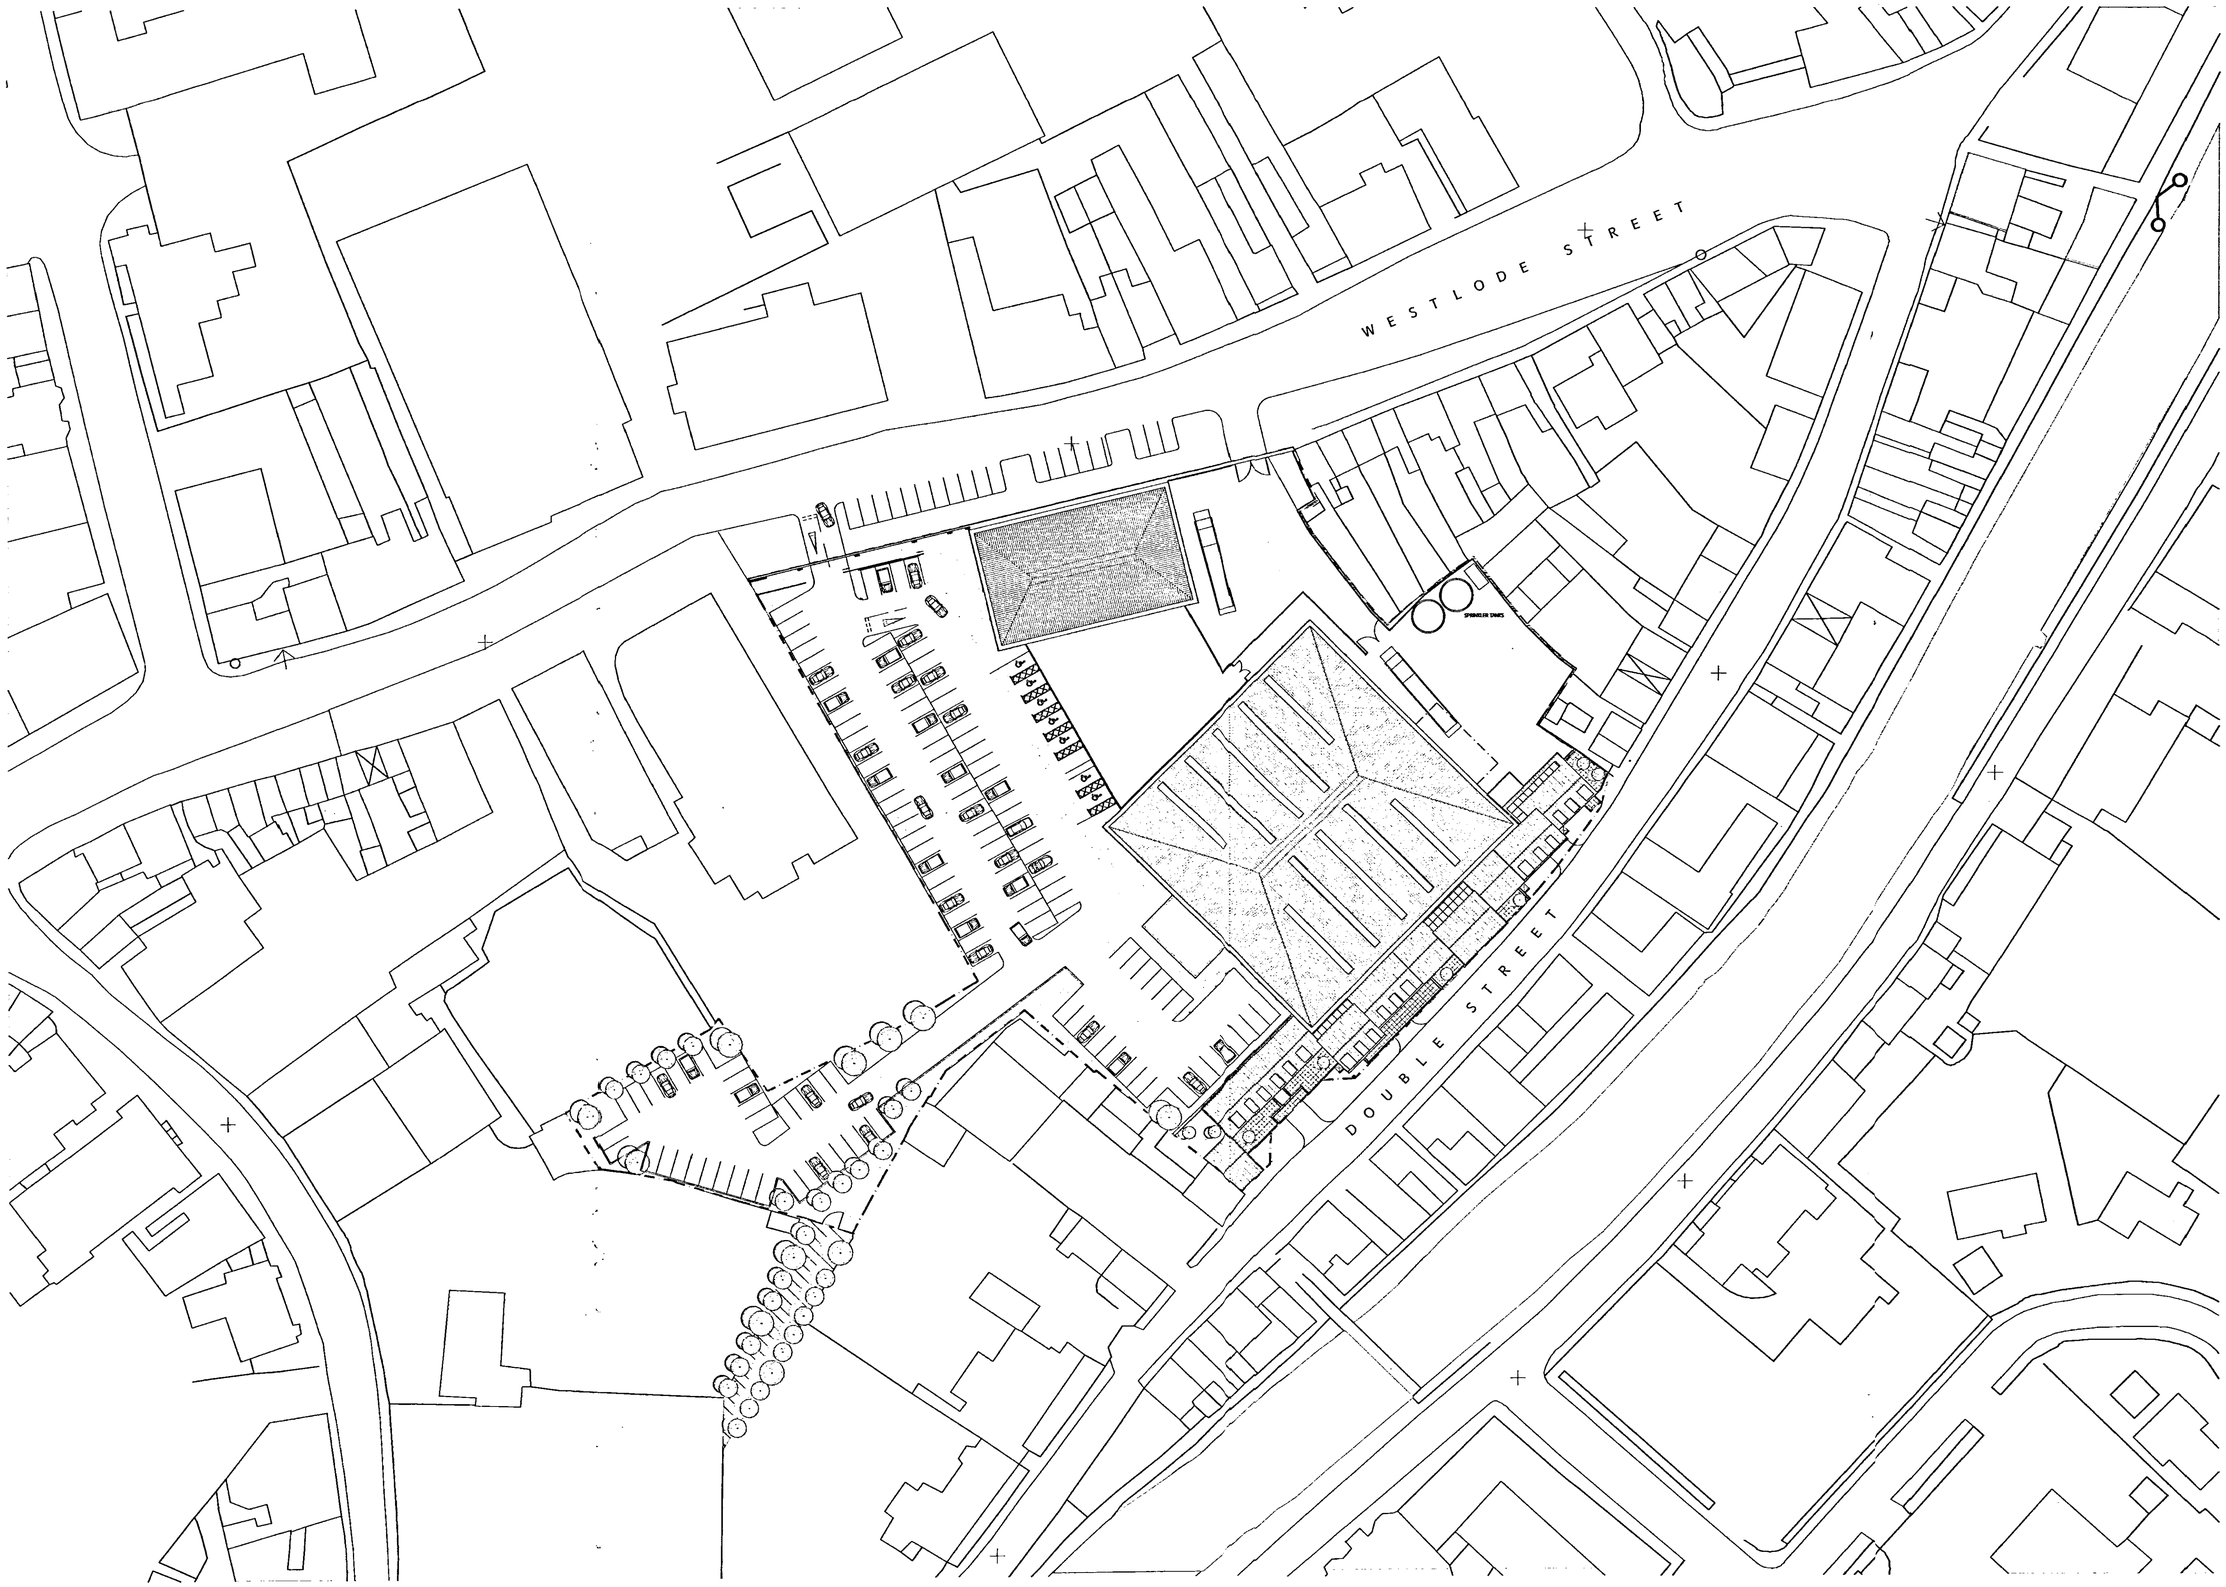


KEY TO USES:

- Scheme Boundary
- Potential link to adjoining CP (as identified by Local Authority)

Revision	Date	Details
E	24.05.2005	Gates amended and added
D	18.03.2005	Unit C removed, parking instated
C	08.02.2005	General amendments to overall plan
B	10.01.2005	Addition of key denoting proposed link
A	06.01.2005	General amendments to overall plan

This drawing is not to be scaled.
This drawing may be based on information in which exact dimensions cannot be verified, and therefore areas shown should be treated as approximate, and subject to confirmation by survey.
All information ©2005 Black Architecture Limited.

Subject to Statutory Approval

Black
Redcoats House
157-172 Leonard Street
London EC2A 4RH
T +44 (0) 20 7729 7515
F +44 (0) 20 7681 2546
W www.black-architecture.com

WESTLODE STREET
SPALDING
BRIDE HALL DEVELOPMENTS LTD

Site Plan

Drawn	Checked	Date	Scale
SB	SB	08.02.05	1/500@A1

Project	Reference	Number	Revision
0153	PL	050	E