




EAST ELEVATION

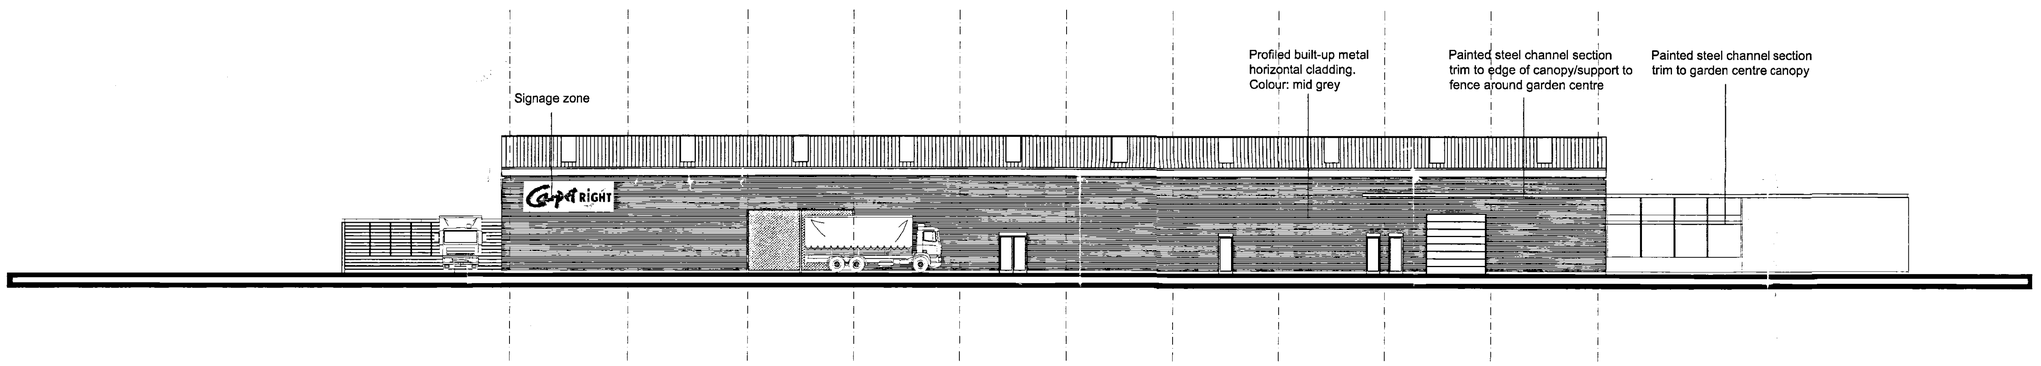

WEST ELEVATION

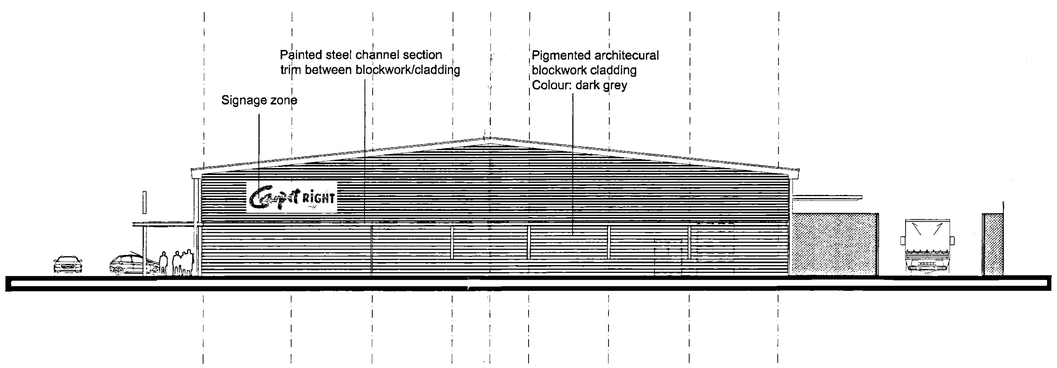

NORTH ELEVATION

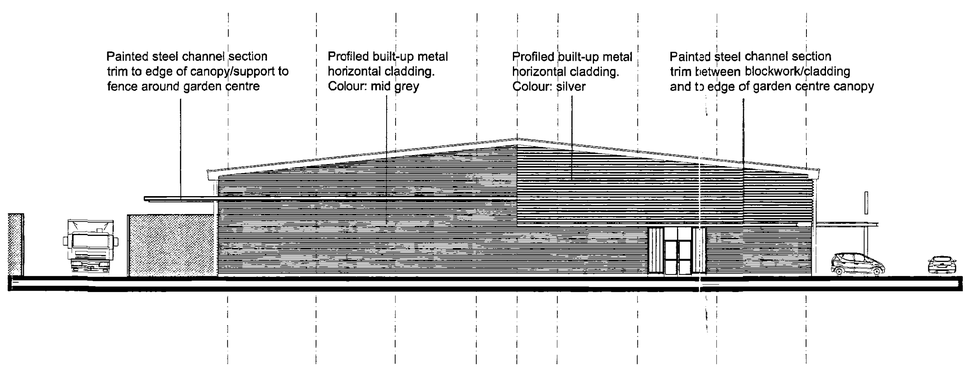

SOUTH ELEVATION

ALL SUBJECT TO SURVEY AND STATUTORY APPROVALS
Signage: illustrative only, refer to separate application.

...DC
Fi... ...g & Development
19 FEB 2004
Ref 0203/04

Rev A 19.12.03 sb Doors relocated/amended to unit B to suit layout. Signage zones added.

BRIDE HALL

Revisions

PLANNING

CHETWOOD associates
12 - 13 Clerkenwell Green London EC1R 0QJ
Tel: (0207) 490 2400 Fax: (0207) 250 1916

Project Job Number 1851

SPALDING

Drawing Title Drawing Size A1

Proposed Elevations

Drawn SB	Date 26/09/03	Scale 1:200	Cadfile 1851/planning
Reviewed by SB	Drawing No. 1851 PL 200		Rev A

Note:
Contractors must verify all dimensions on site before commencing any work or shop drawings. This drawing is not to be scaled. Used figured dimensions only
IF IN DOUBT, ASK