




EAST ELEVATION

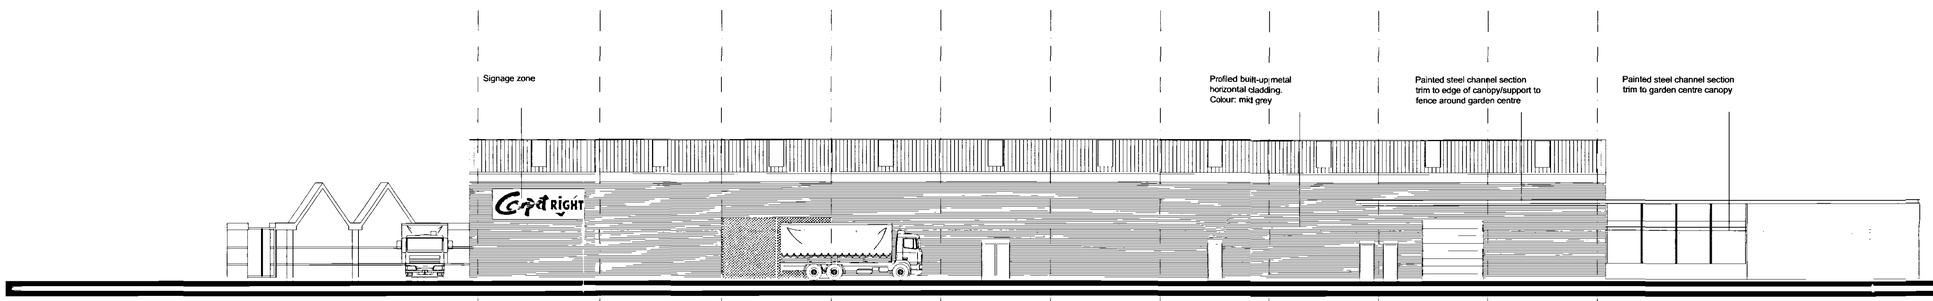

WEST ELEVATION

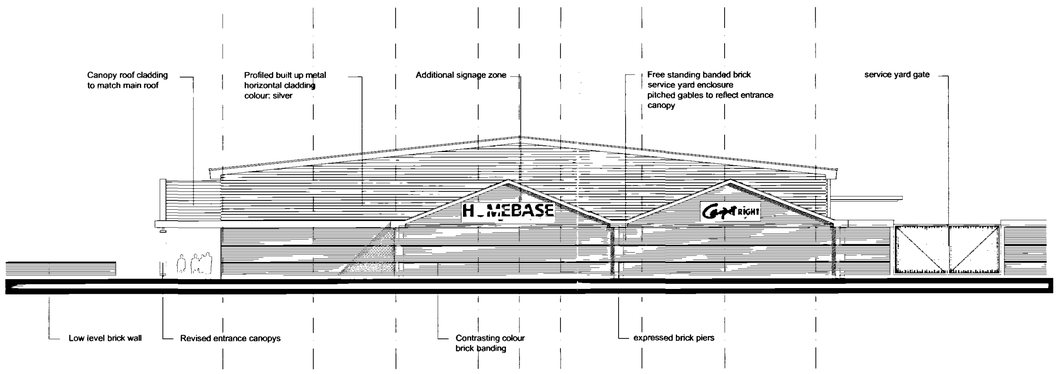

NORTH ELEVATION

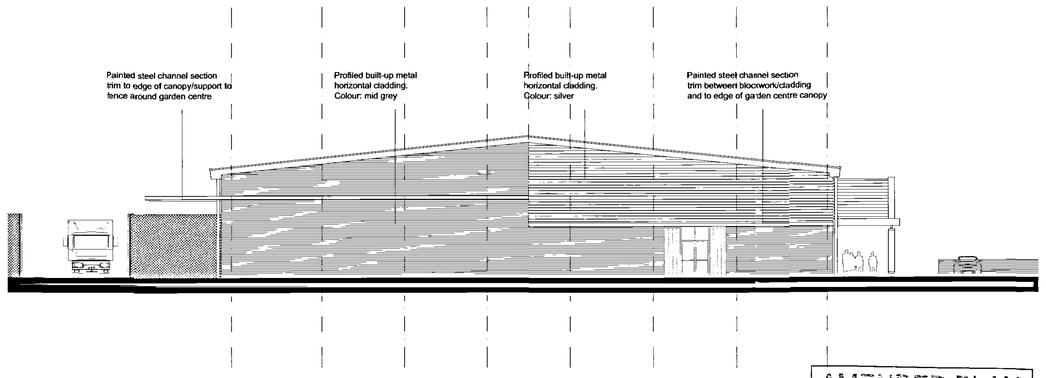

SOUTH ELEVATION

AMENDED PLAN
Ref. H16/0203/04
Received 6/8/2004

ALL SUBJECT TO SURVEY AND STATUTORY APPROVALS
Signage: illustrative only, refer to separate application.

Rev C 28.06.04 JL General Amendments to east elevation and Westlode Street (north) elevation

Rev B 23.03.04 sl Wall to north elevation amended to brickwork.

Rev A 19.12.03 sb Doors relocated/amended to unit B to suit layout. Signage zones added.

Revisions

PLANNING

C H E T W O O D
a s s o c i a t e s
12 - 13 Clerkenwell Green London EC1R 0QJ
Tel: (0207) 490 2400 Fax: (0207) 250 1916

Project Job Number 1851

SPALDING

Drawing Title Drawing Size A1

Proposed Elevations

Drawn SB	Date 26/09/03	Scale 1:200	Cadfile 1851/planning
Reviewed by SB	Drawing No. 1851 PL 200		Rev. C

Note:
Contractors must verify all dimensions on site before commencing any work or shop drawings. This drawing is not to be scaled. Used figured dimensions only.
IF IN DOUBT, ASK