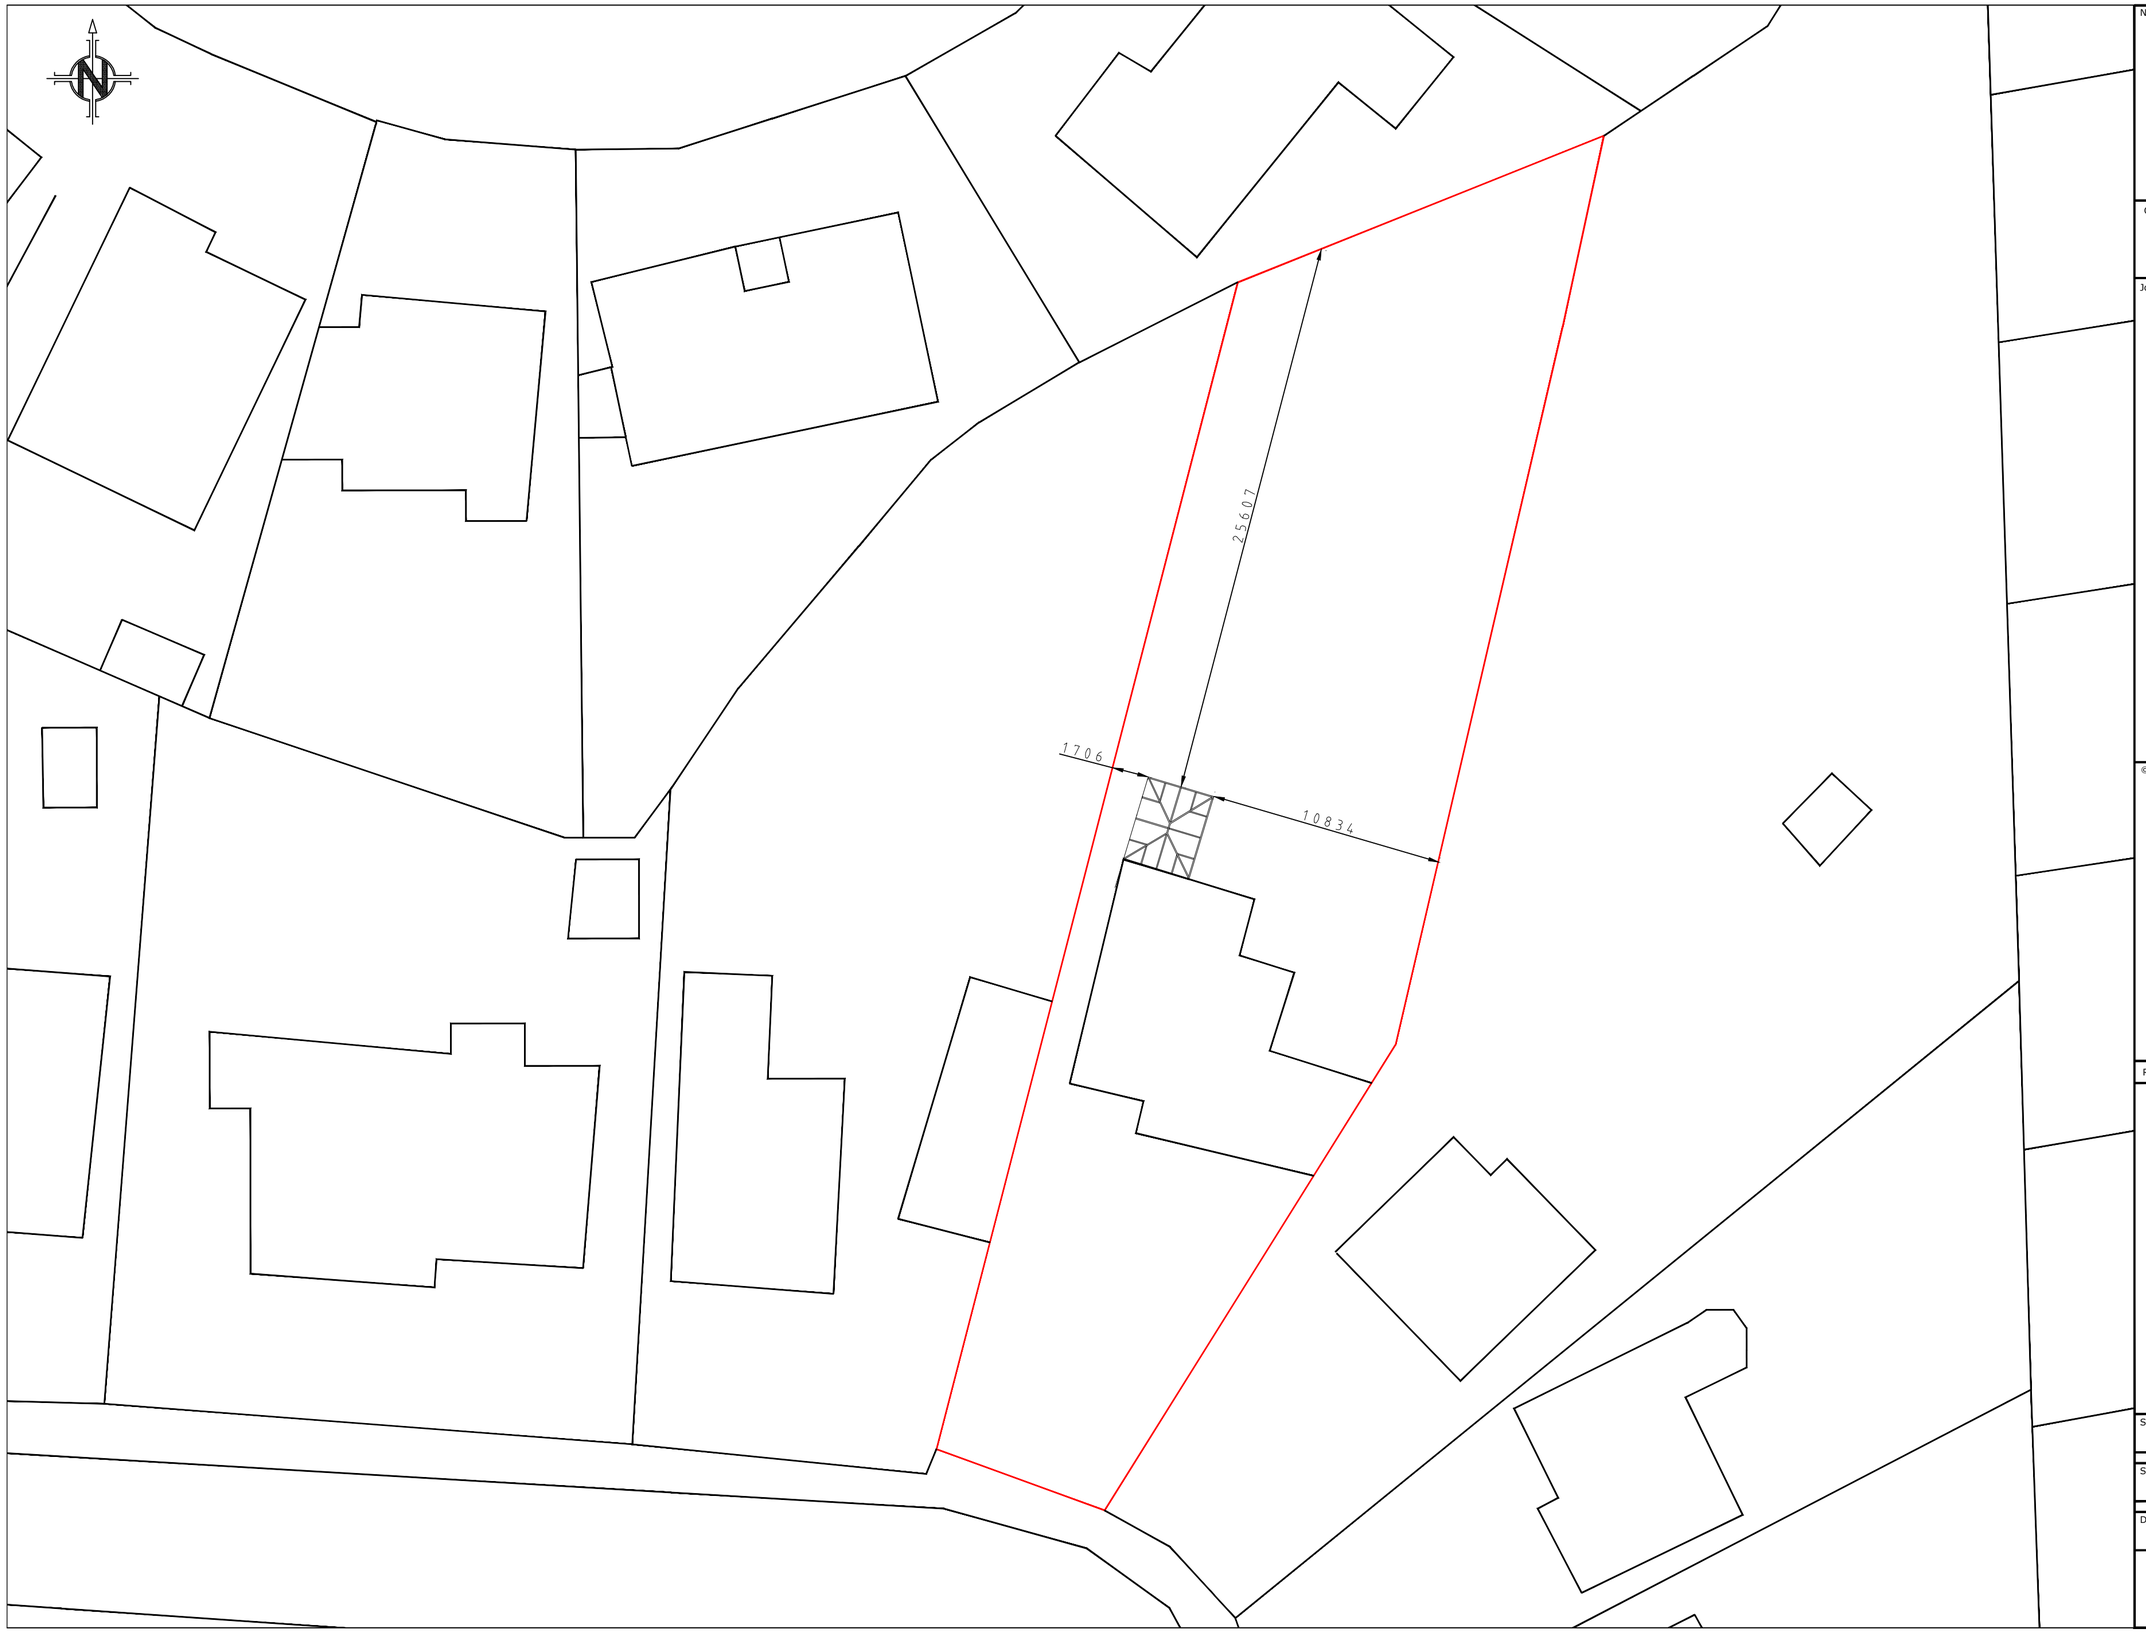


Notes

1. All dimensions must be checked on site and not scaled from this drawing, any discrepancies to be reported the office below.
2. The Contractor shall make a survey of the site and shall be responsible for obtaining all dimensions and levels necessary for the proper construction of works as indicated.

Client

GREWAL

Job Title

55 CLEY HALL DRIVE SPALDING

Drawing Title

SITE PLAN

©Copyright

ELEVATION

ELEVATION DESIGN LTD

DESIGN - CONSTRUCTION
PROJECT MANAGEMENT

16 Wright Street Hull HU2 8JU

Telephone 01482 221155
Fax 01482 221105
Email kennedy@elevationdesign.org.uk

Revisions	Date	Description	DR	CH

Status: PLANNING

Scale: A4 - 1:200

Date: 08/03/2024

Drawn By: KS

Checked:

Approved:

Drawing No.: 1001/441/03

Rev: