

This drawing is the property of Technical Signs and must not be reproduced in part or in full without prior consent of Technical Signs.

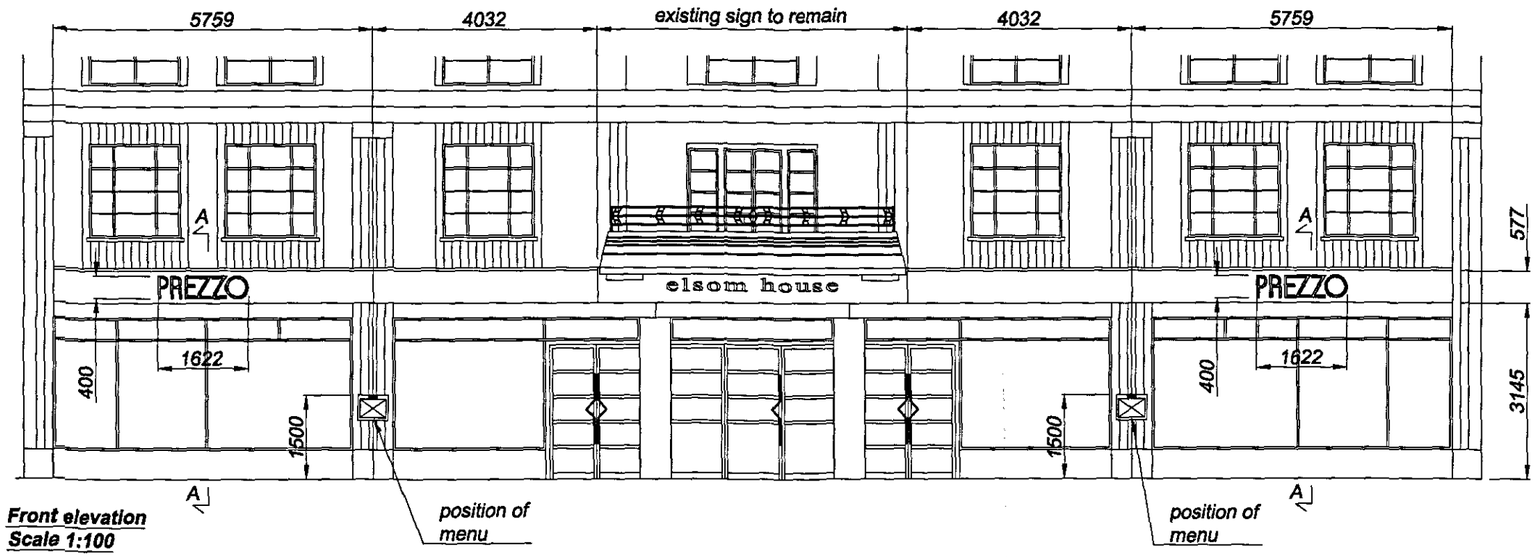

Front elevation
Scale 1:100

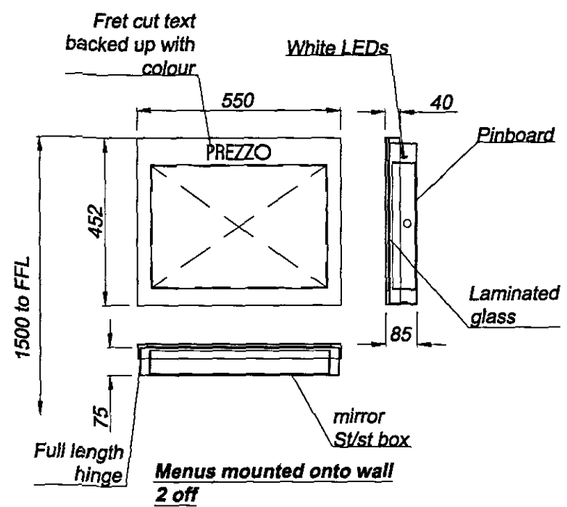


Menus mounted onto wall
2 off
Scale 1:15

2 sets of face illuminated letters.
Section A-A
Scale 1:5

Letter rims and returns constructed from des st/st and finished stove enameled RAL 5002 ultramarine blue.

Letter faces 5mm island cut 1TL2 faces.

White LEDs fitted to 10mm thk white foamex backs, for face illumination only.
Text fixed back on standard CHS spacers to a 2.5mm ali folded fascia tray panel finished satin blue RAL 5002.

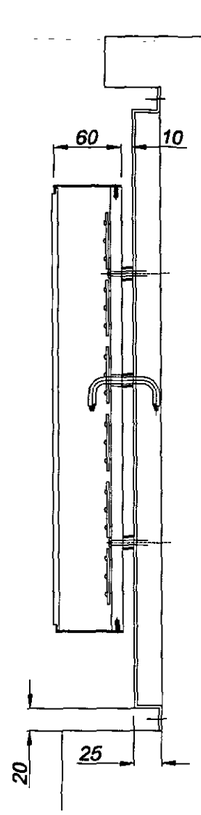

SHDC
Planning & Development
18 FEB 2008
Ref: 0206/08

Rev	Modification	Date

Technical Signs
Floor 1 - Unit 3
Hille Business Centre
132 St Albans Road
Watford, Herts, WD24 4AE
Tel: 01923 811999
Fax: 01923 811998
E-mail: info@technicalsigns.co.uk

Client PREZZO	
Address/Job details ELSOM HOUSE NO 1 BROAD ST SPALDING LINCOLNSHIRE PE11 1TB	
Job No	
Checked	Approved
Drawn by JC	Date 6.2.08
Scale 1:100 1:15 1:5 (A3)	Drawing No 119219
Rev	