
This drawing is the property of Technical Signs and must not be reproduced in part or in full without prior consent of Technical Signs.



Front elevation
Scale 1:100

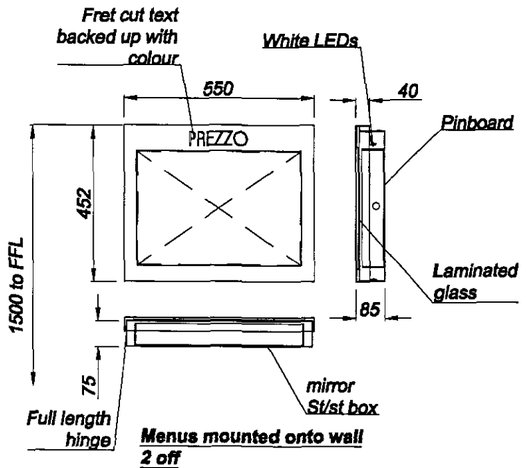


Menus mounted onto wall
2 off
Scale 1:15

2 sets of face illuminated letters.
Section A-A
Scale 1:5

Letter rims and returns constructed from brushed st/st.
Letter faces 5mm island cut 1TL2 white faces.
White LEDs fitted to 10mm thk white foamex backs, for face illumination only.
Text fixed back on standard CHS spacers to a timber fascia with a timber frame finished satin blue RAL 5002.

DETERMINED PLAN

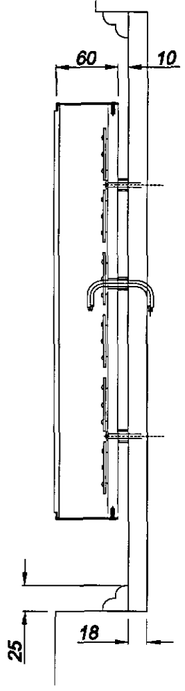

SHDC
Planning & Development
- 5 MAR 2008
Ref: 0206/08

AMENDED PLAN
Ref. A1

Rev	Modification	Date
A	fascia changed	3.3.08

Technical Signs
Floor 1 - Unit 3
Hille Business Centre
132 St Albans Road
Watford, Herts, WD24 4AE
Tel: 01923 811999
Fax: 01923 811998
E-mail: info@technicalsigns.co.uk

Client	PREZZO
Address/Job details	ELSOM HOUSE NO 1 BROAD ST SPALDING LINCOLNSHIRE PE11 1TB
Job No	
Checked	Approved
Drawn by: JC	Date: 6.2.08
Scale: 1:100 1:15 1:5 (A3)	Drawing No: 119219
Rev A	

PDF created with pdfFactory trial version www.software-partners.co.uk