



South West Elevation Scale 1:50

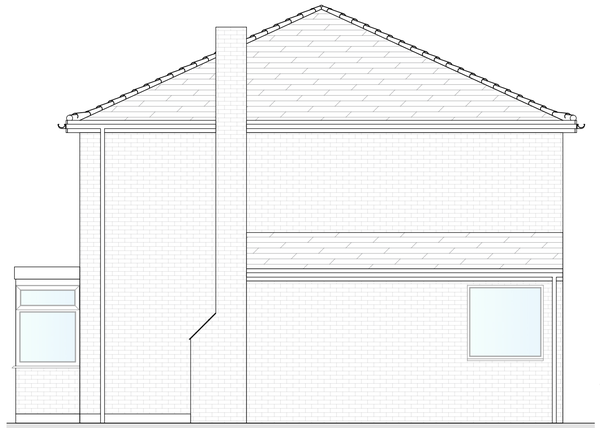

South East Elevation Scale 1:50




North East Elevation Scale 1:50

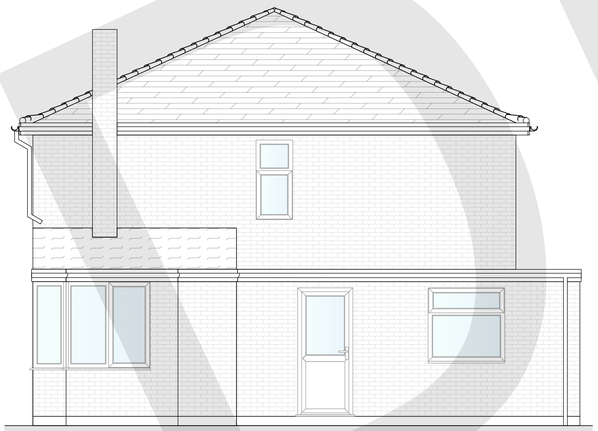

North West Elevation Scale 1:50




Ground Floor Plan Scale 1:50

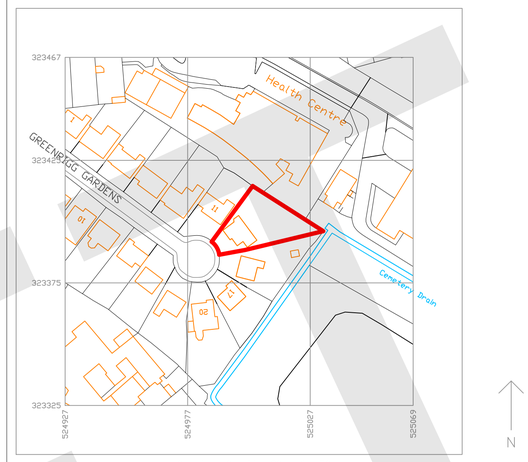

Produced on 15 February 2019 from the Ordnance Survey National Geographic Database and incorporating surveyed revision available at this date.
This map shows the area bounded by 524927,323325 524927,323467 525069,323467 525069,323325
Reproduction in whole or part is prohibited without the prior permission of Ordnance Survey.
Crown copyright 2019. Supplied by copla ltd trading as UKPlanningMaps.com a licensed Ordnance Survey partner (100054135).
Data licenced for 1 year, expiring 15 February 2020. Unique plan reference: v2c/319908/434838

Site Location Plan Scale 1:1250

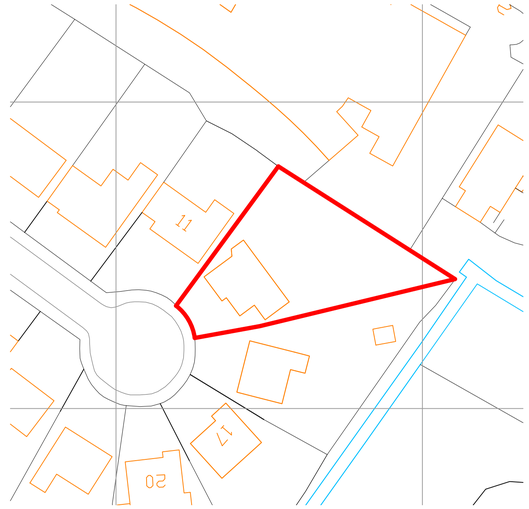

Block Plan Scale 1:500

Revision notes:

Rev:	Date:	Notes:
-	--	--

Drawn by: D Clutterbuck

Client: Peter Gregg

Project: Rear/Part Side Ground Floor Extension - Garage Re-build
13 Greenrigg Gardens, PE11 2BP.

Drawing Title: Existing Drawing

Project no. 180225

Drawing no. 180225-E-001

Date: 13.02.19

Scale @ A1: 1:50/1:500/1:1250

Revision: -

HARBUR DESIGN
Architectural Services

Planning

DRAFT