
© Design Copyright Reserved. Written consent must be obtained from Neil Dowlman Architecture Ltd before copying or reproducing this drawing. Do not scale this drawing, use figured dimensions only. Contractors are responsible for taking and checking site and building dimensions before proceeding. Any discrepancy must be reported to Neil Dowlman Architecture Ltd immediately.

REVISION:	DESCRIPTION:	MADE BY:	DATE:
A	Front block & amenity space amends	JD	6 September 2017
B	Front block amends	JD	16 February 2018
C	Middle parapet removed. Stone window surrounds.	JD	23 February 2018

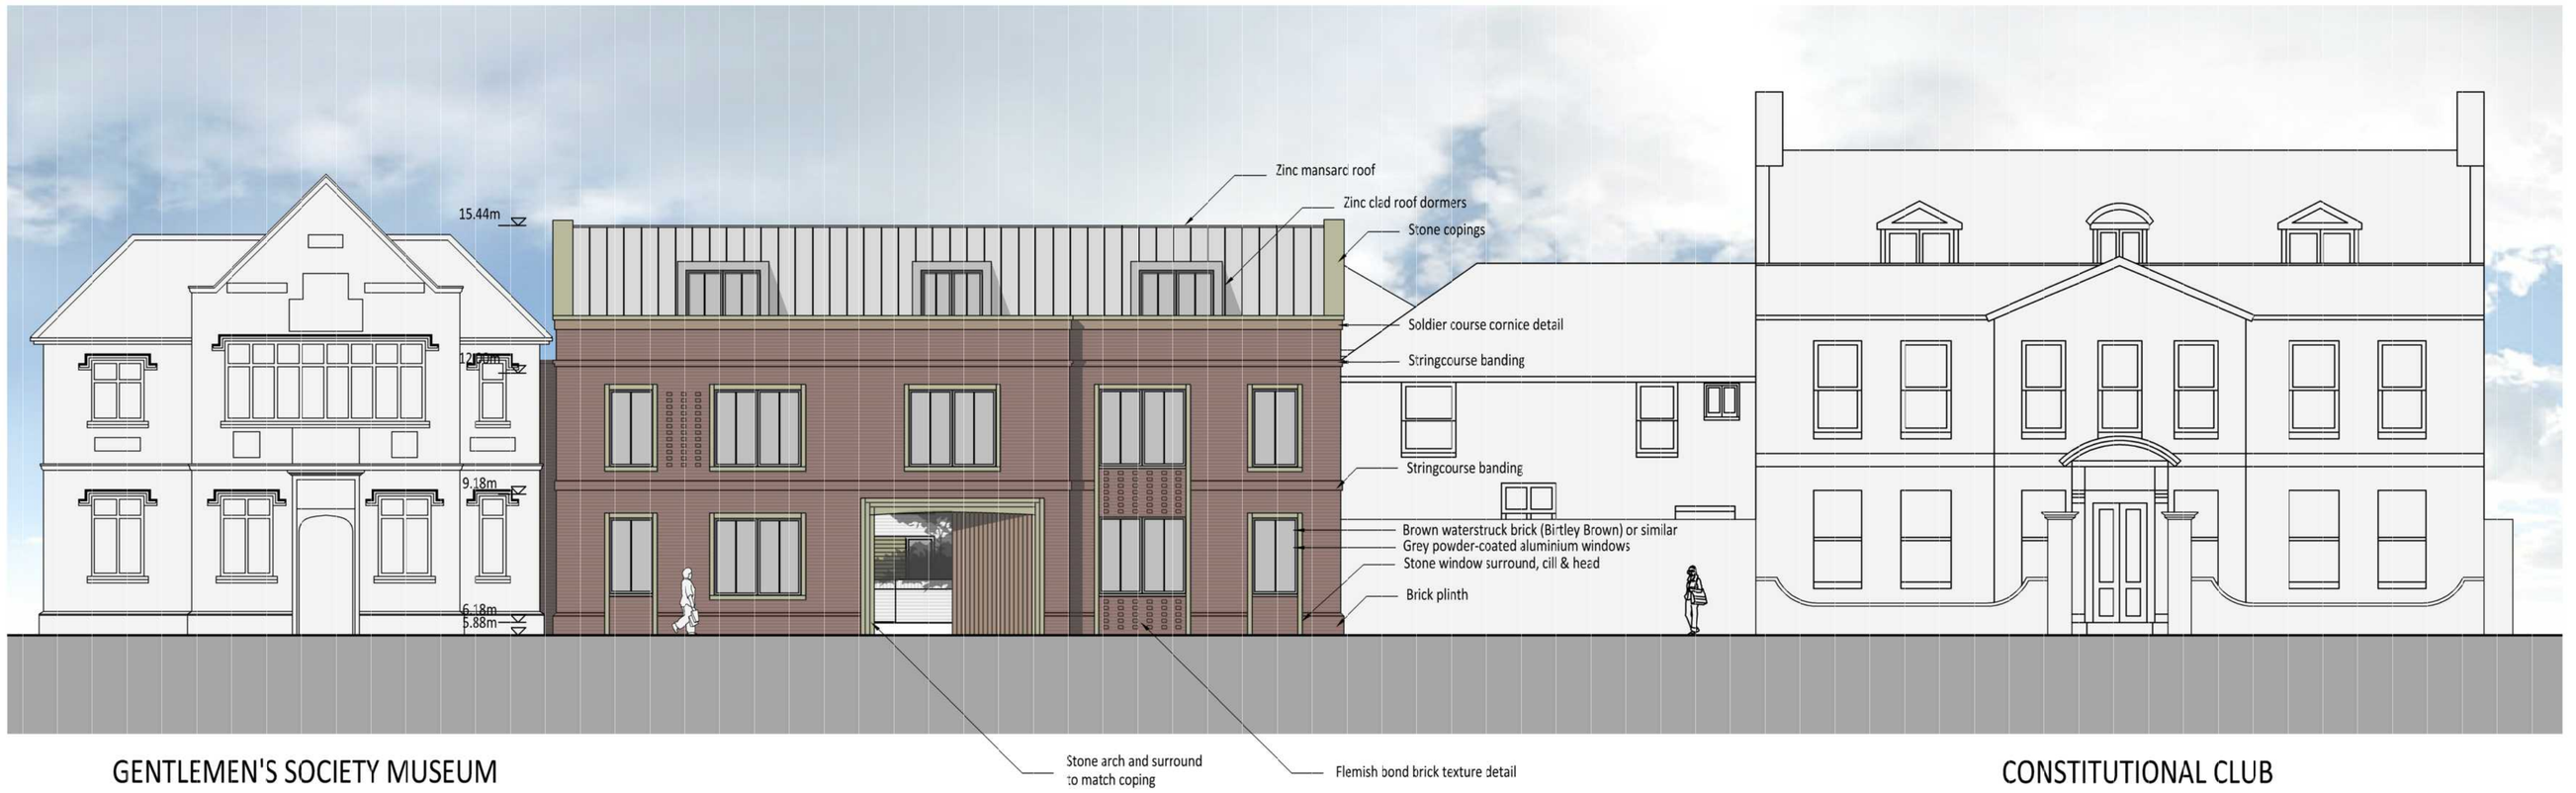

PROPOSED WEST ELEVATION (A)

SCALE 1:100

0 1 2 3 4 5 m



PROPOSED SECTION (L-L)

SCALE 1:100

0 1 2 3 4 5 m

CLIENT: Activ Property Management Ltd.

PROJECT: Proposed Development, Broad Street Business Centre, 10 Broad Street, Spalding. PE11 1TB

TITLE: PLANNING: West Elevation (A) & Section through Office/Retail Block (L-L)

SCALE: 1:100 REVISION LETTER: C

DRAWN: JD DRAWING NO: B/2931-204

CHECKED: DATE: March 2017

Architectural Consultants

ALFORD 4-5 Church Street, Alford LN13 9EF t: (01507) 463 863 e: alford@neildowlman-architecture.co.uk
BOSTON 14 Main Ridge West, Boston PE21 6QQ t: (01205) 357 272 e: boston@neildowlman-architecture.co.uk
STAMFORD 14 Barn Hill, Stamford PE9 2AE t: (01780) 758 522 e: stamford@neildowlman-architecture.co.uk
HORNCASTLE* 28 St Lawrence Street, Horncastle LN9 5DN t: (01507) 522 899 e: horncastle@neildowlman-architecture.co.uk
LOUTH* 62 Northgate, Louth LN11 0LY t: (01507) 601 155 e: louth@neildowlman-architecture.co.uk
SKEGNESS (Satellite Office) t: (01754) 880 080 e: skegness@neildowlman-architecture.co.uk
*By appointment only

www.neildowlman-architecture.co.uk

DOWLMAN
Neil Dowlman Architecture

Planning | Design | Project Management