

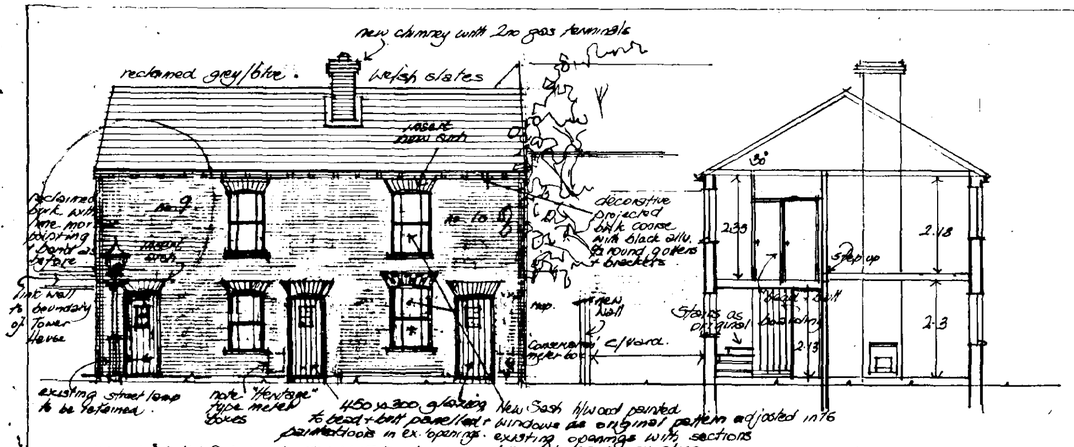


• ELEVATION to TOWER LANE • SECTION •

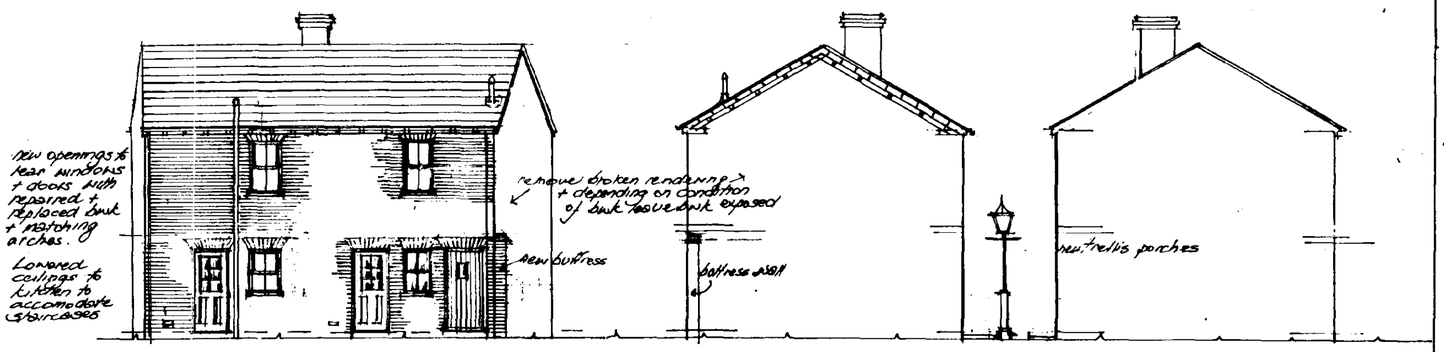

• REAR ELEVATION •


• OPEN WEST ELEVATION •

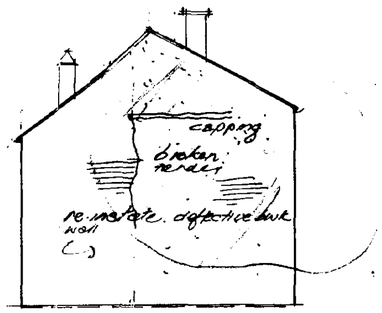

• ELEVATION abutting adjoining dwelling.




FRONT ELEVATION (existing)

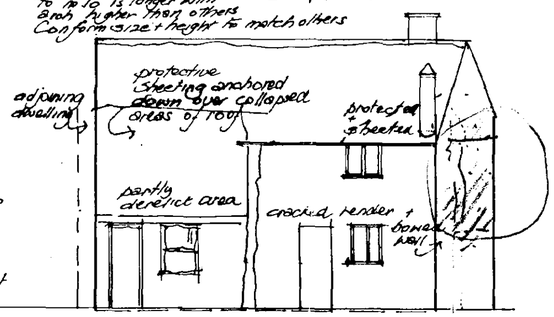


REAR ELEVATION (existing)

existing END ELEVATION

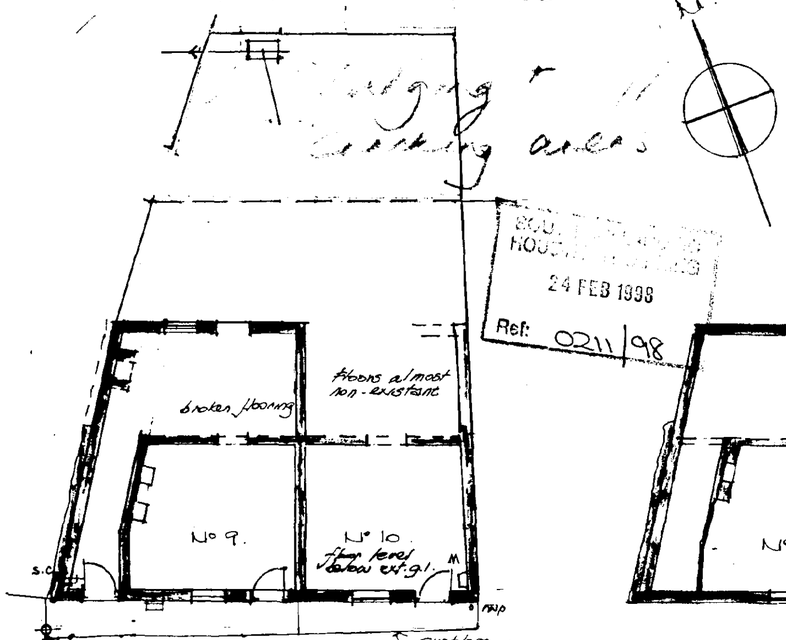


GROUND FLOOR • existing •

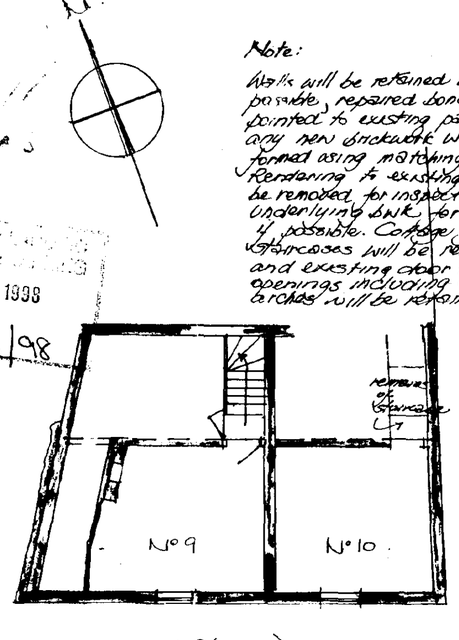


FIRST FLOOR • existing •

Note:
Walls will be retained wherever possible, repaired bonded and pointed to existing patterns + any new brickwork will be formed using matching facings. Rendering to existing walls will be removed for inspection of underlying brick for retention + repair if possible. Cottage type "winder" staircases will be reinstated and existing door + window openings including cambered arches will be retained or reinstated.

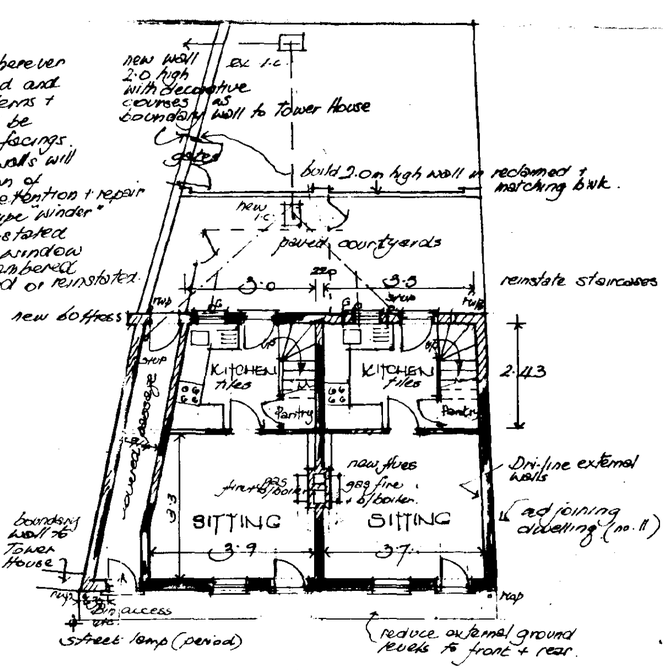

GROUND FLOOR • proposed •

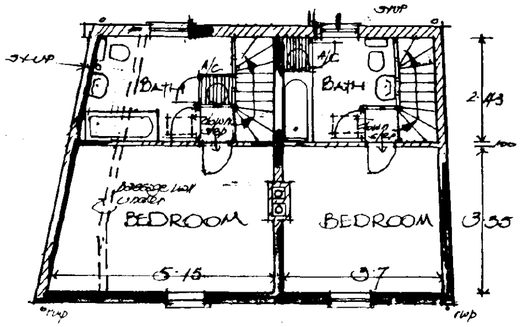

FIRST FLOOR • proposed •

PROPOSED RENOVATION of SEMI-DETACHED COTTAGES • 9 and 10 TOWER LANE • SPALDING • LINCS. for R.G and L. SHARMAN

DRAWING no: 9/156/1A/RC Scale: 1:100 Date: February 1997 amended March 1997 for Listed Building Commencement for 418.2pp. 6mt trellis porches + show existing window size differences.

Mary E. Cromwell M.C.I.A.T.
Shrewsbury Bridge
Spalding
Lincolnshire PE11 3SR
Telephone 01775 72 36 56