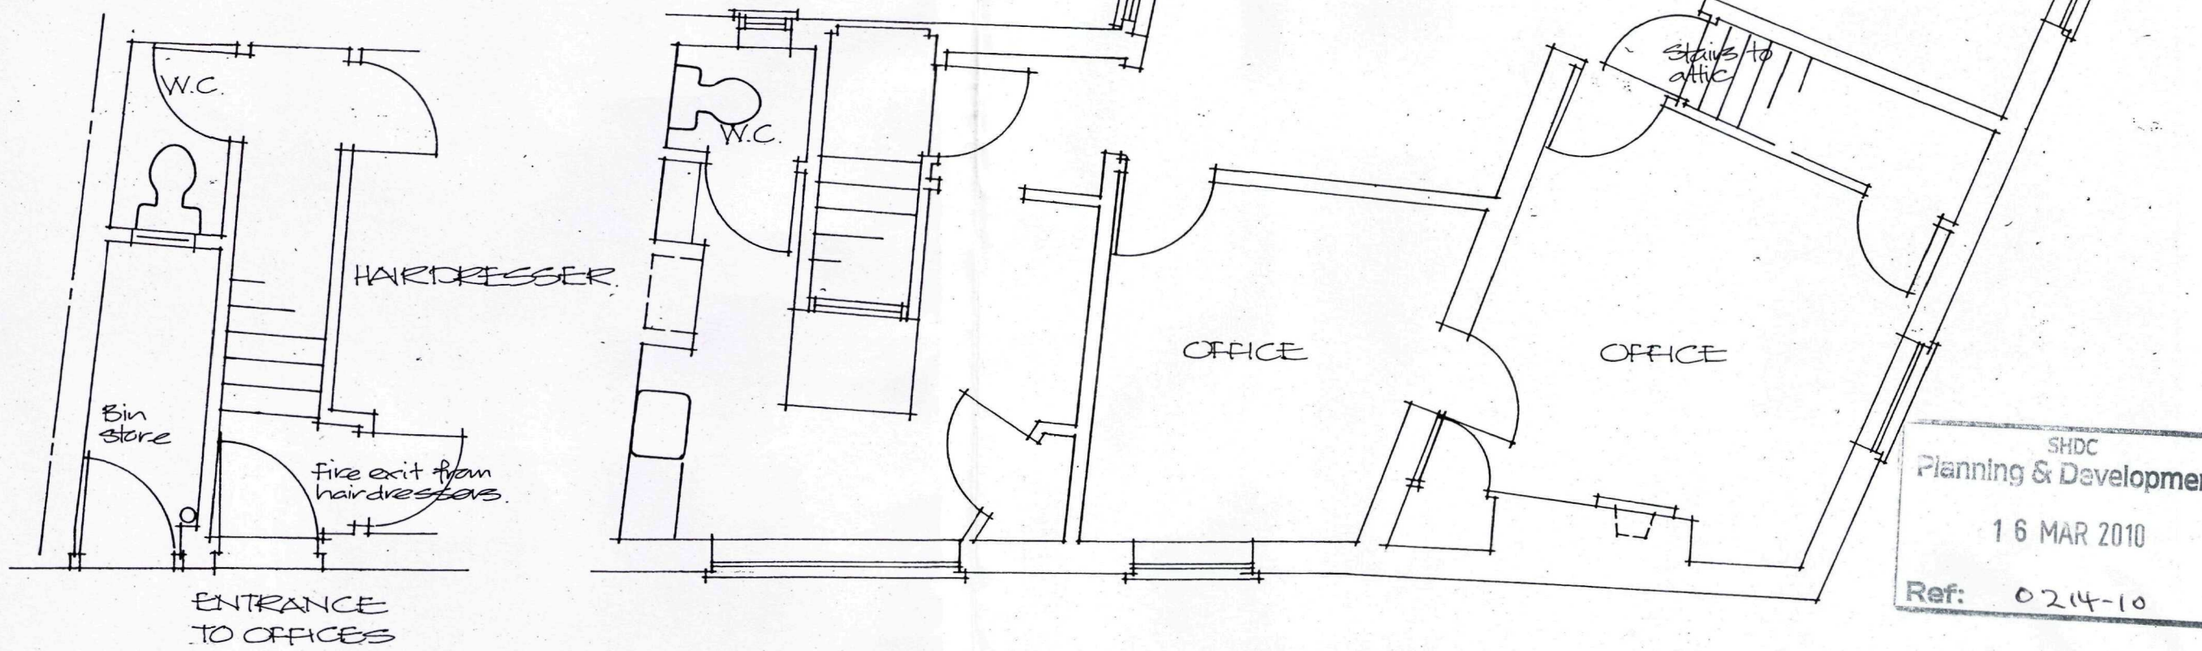



SHDC
Planning & Development
16 MAR 2010
Ref: 0214-10

Project
PROPOSED CHANGE OF USE OF OFFICES INTO RESIDENTIAL FLAT, 8A HERRING LANE, SPALDING.
PLANS AS EXISTING

ALAN HORNSBY
ARCHITECTURAL SERVICES LTD
"Little Acre"
35 Peak Hill, Cowbit,
Spalding, Lincs. PE12 6AW
Tel. Holbeach (01406) 380591

Client
MRS S LAWRENCE

Scale 1:50 Drg. no. 09/31/03
Date March 2010

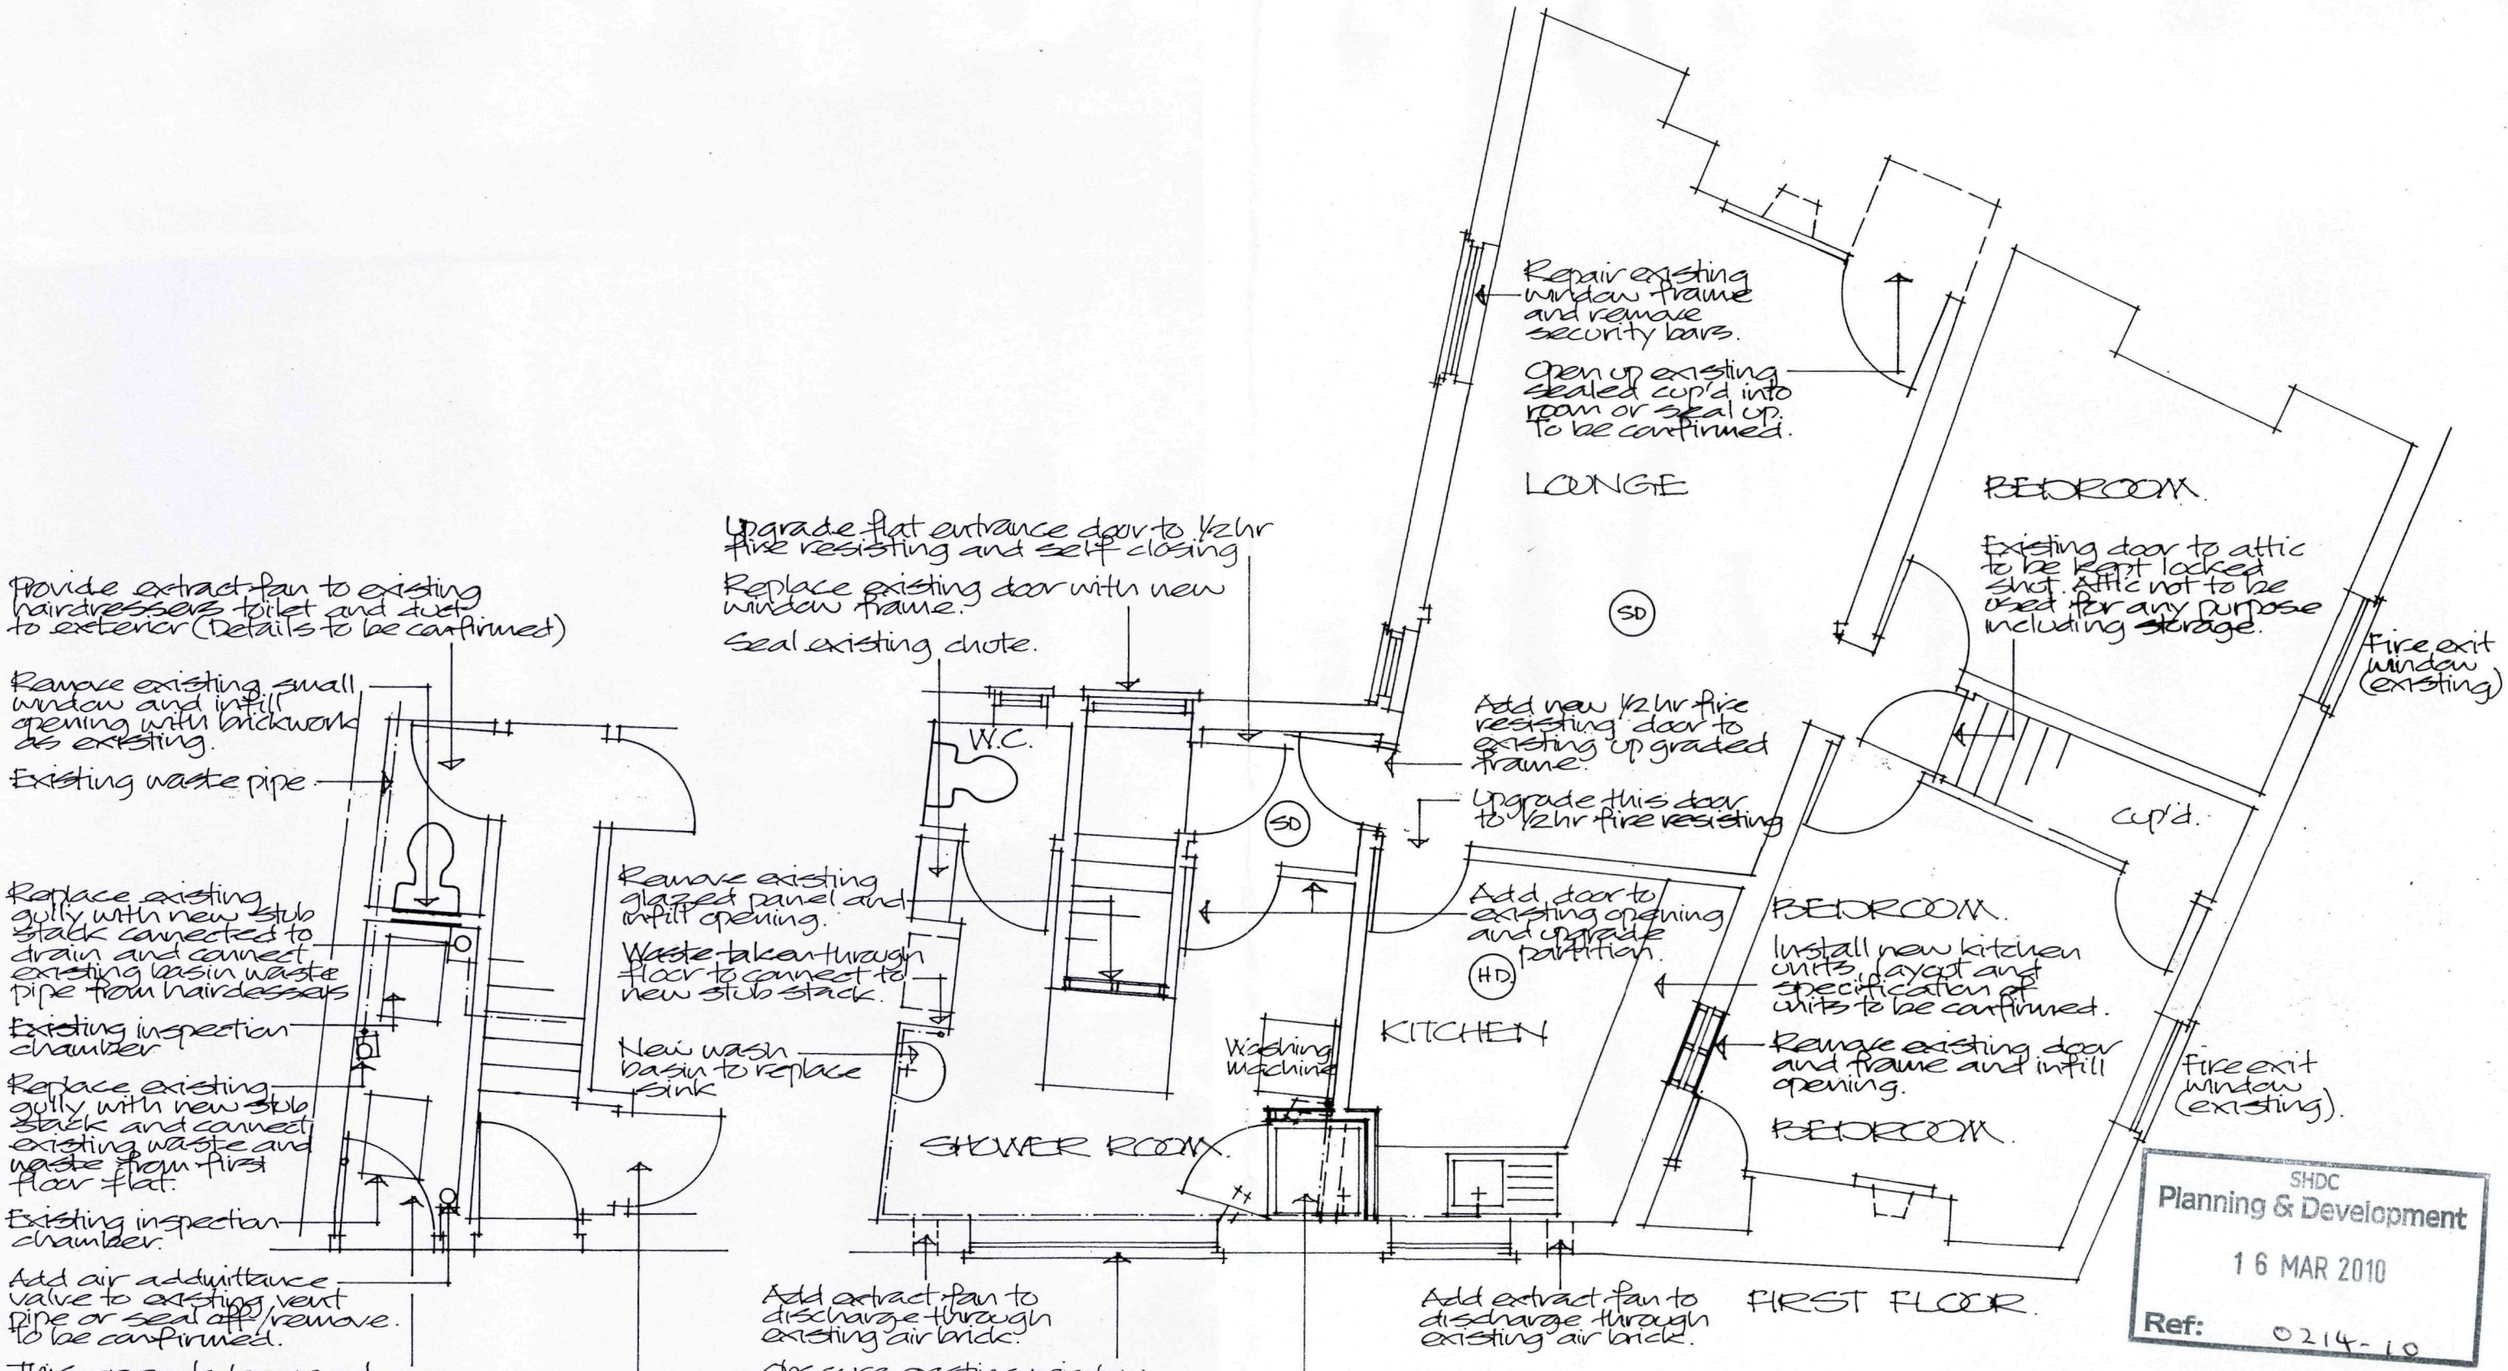

SHDC
Planning & Development
16 MAR 2010
Ref: 0214-10

Project
PROPOSED CHANGE OF USE OF OFFICES INTO RESIDENTIAL FLAT, 8A HERRING LANE, SPALDING.

Client
MRS S LAWRENCE

ALAN HORNSBY
ARCHITECTURAL SERVICES LTD
"Little Acre"
35 Peak Hill, Cowbit,
Spalding, Lincs. PE12 6AW
Tel. Holbeach (01406) 380591

Scale 1:50 Drg. no. 09/31/02
Date March 2010



LOCATION PLAN Scale 1:1250



BLOCK PLAN
Scale 1:500

SHDC
Planning & Development
16 MAR 2010
Ref: 0214-10

Project

PROPOSED CHANGE OF USE OF OFFICES INTO RESIDENTIAL FLAT, 8A HERRING LANE, SPALDING.
SITE PLANS

ALAN HORNSBY
ARCHITECTURAL SERVICES LTD
"Little Acre"
35 Peak Hill, Cowbit,
Spalding, Lincs. PE12 6AW
Tel. Holbeach (01406) 380591

Client
MRS S LAWRENCE

Scale
Drg. no. 09/31/04
Date March 2010