

ALL DIMENSIONS IN mm UNLESS OTHERWISE STATED.

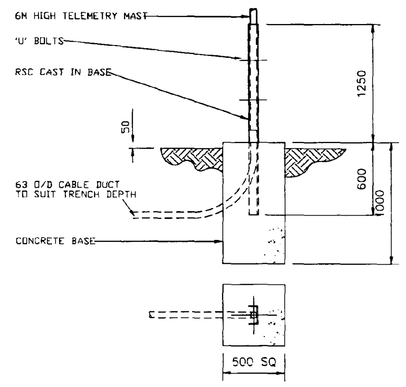

CONCRETE BASE DETAIL FOR TELEMETRY MAST
SCALE 1:20

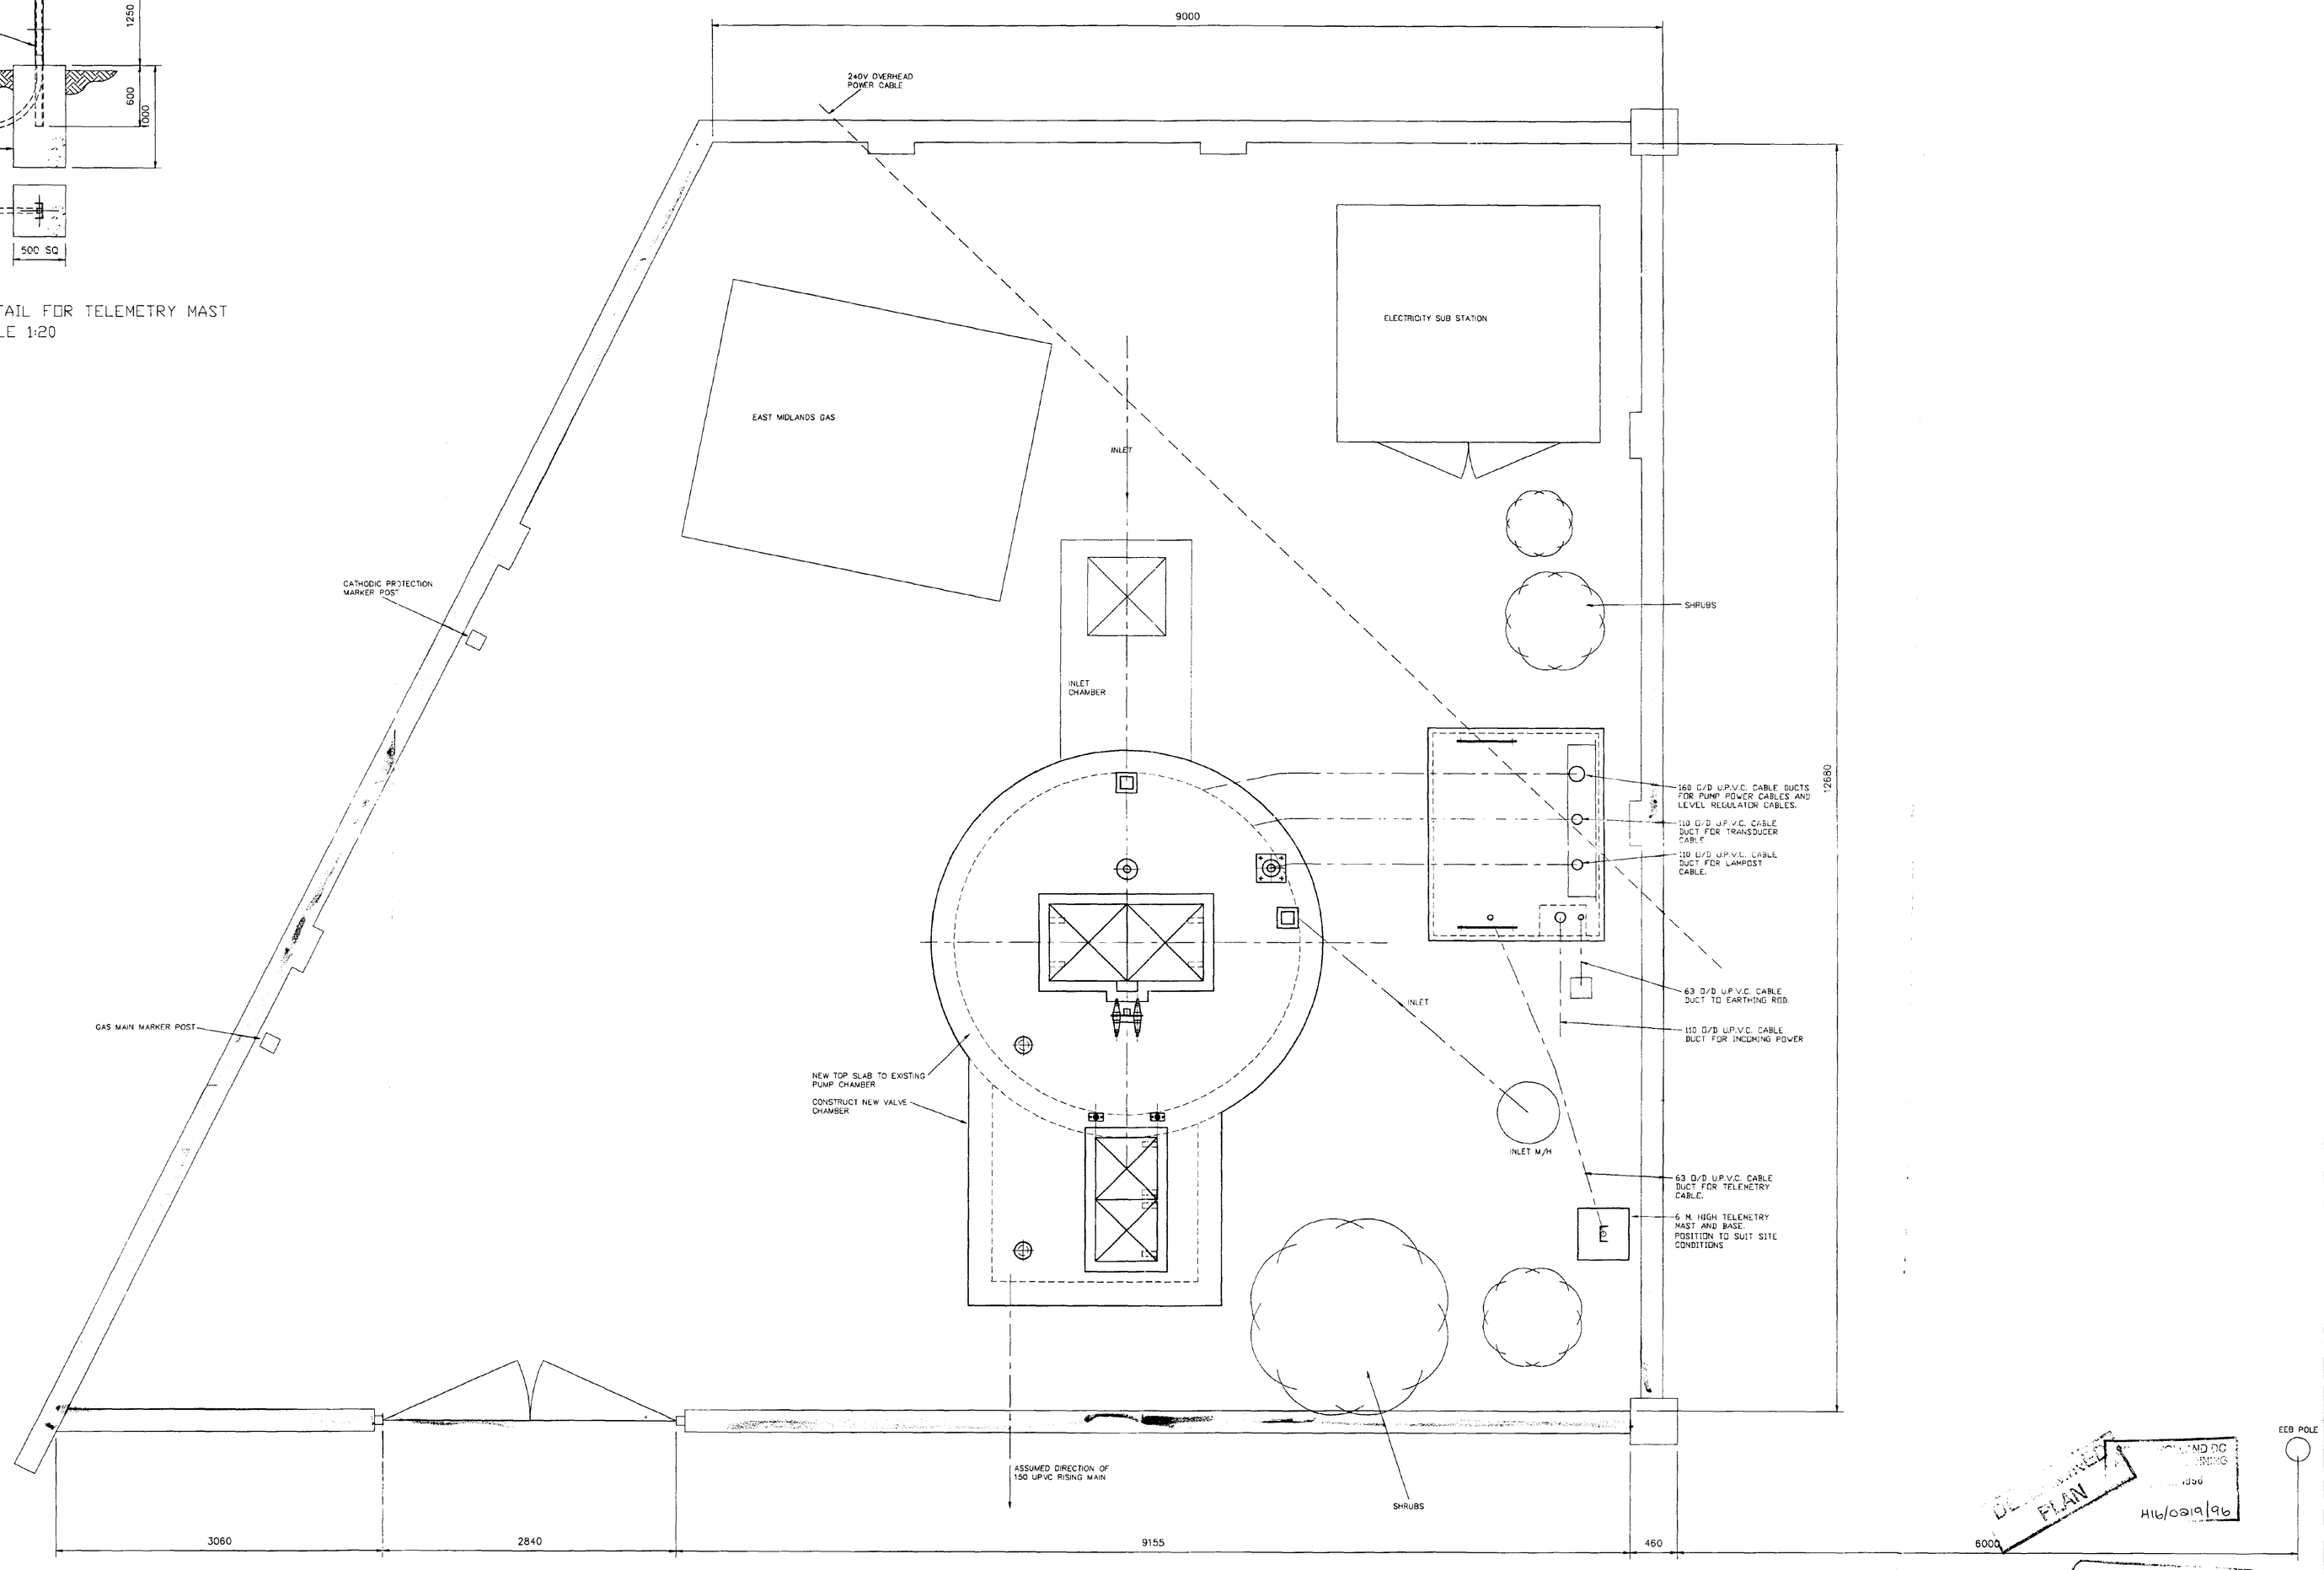

Rev	Amendment	By	Date
A	DAMT SOCKET DELETED FROM KIOSK	MR	16.10.95

Biwater

BSI REGISTERED FIRM — FM 30394 — BS 5750 : Part 1 (ISO 9001) APPROVED

BIWATER ENGINEERING PRODUCTS.
CLAY LANE,
OLDBURY,
WARLEY,
WEST MIDLANDS, B69 4TF.
Tel 021-544-2740
A Division of BIWATER INDUSTRIES Limited

Consulting Engineers

Customer
ANGLIAN WATER LINCOLN

Title
CLAY LAKE NEAR P.S.
SPALDING

SITE PLAN

Prints from this drawing are UNCONTROLLED unless otherwise stated

Drawn by	Date	Checked	Job No.
MR	29.9.95		P4326

Scale	(Plot Ratio)	Drg No.	Rev
1:25	1:25	10299-1	A

CONTROLLED COPY

CAD DISK REF. No 36
FILE REF-A03.DWG

DATE-5/3/99