



Existing West Elevation

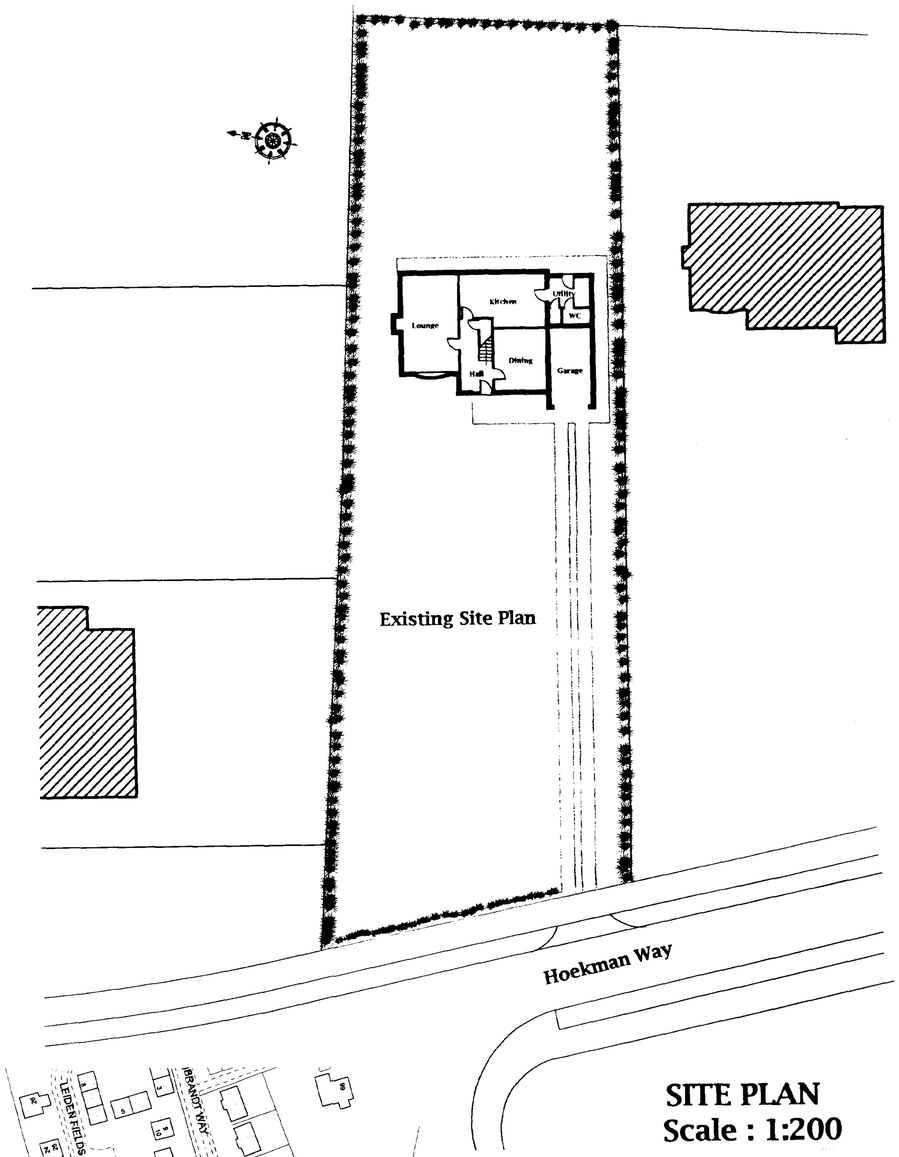


Existing Site Plan

SITE PLAN
Scale : 1:200

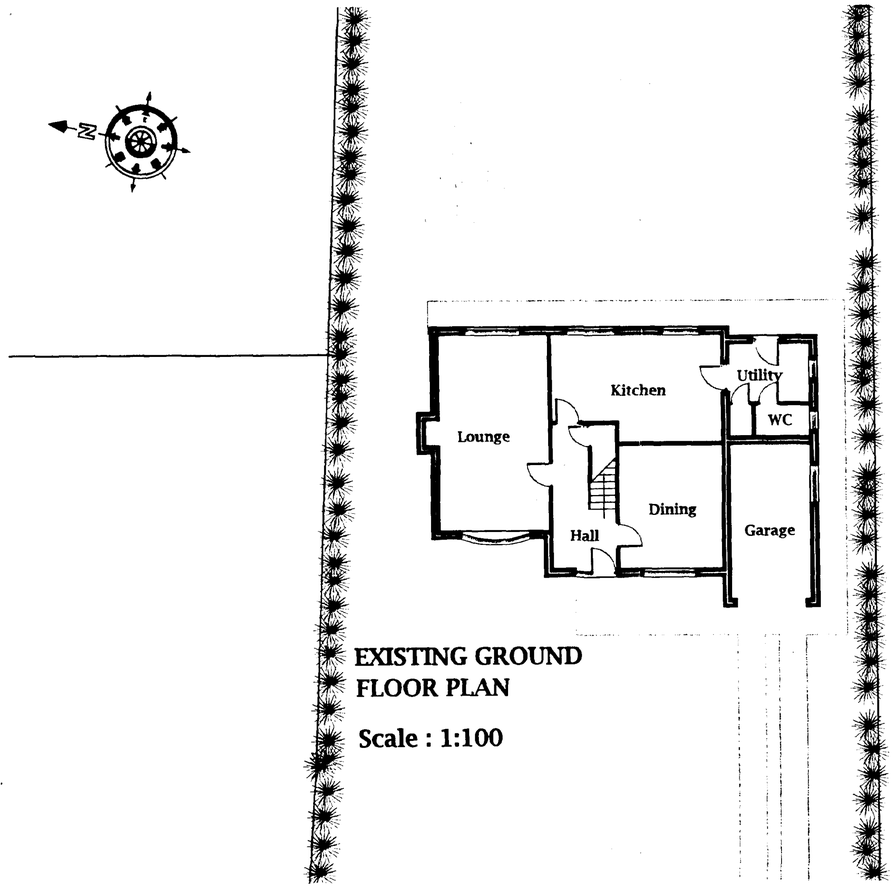

EXISTING GROUND
FLOOR PLAN

Scale : 1:100

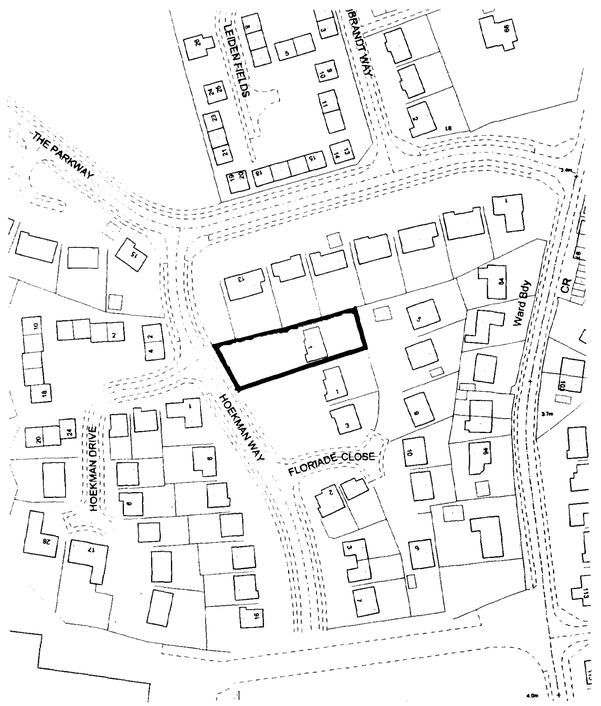

LOCATION PLAN
Scale : 1:1250

DETERMINED PLAN

SOUTH HOLLAND DC
HOUSING & PLANNING
26 FEB 2001
Ref: 0220/01

JOHN D LYNCH
Partnership
CHARTERED ARCHITECTS

Client
MR & MRS DARNES
No. 1 Hoekman Way

Project
Alterations &
New Garage

Drawing
Existing dwelling, Site &
Location Plans


Date	Drawn
Feb. 2001	**JDL**

Job No.	Drawing No.
1513	**AB1**


Scale.	Revision No.
1:200, 1:100,	




Proposed West Elevation

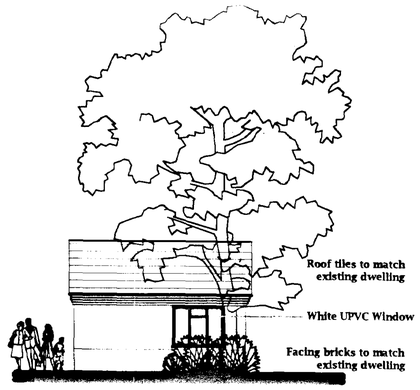


EastElevation

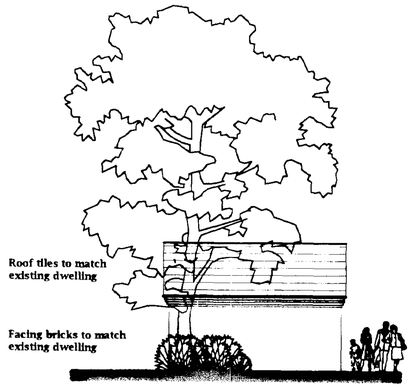

West Elevation

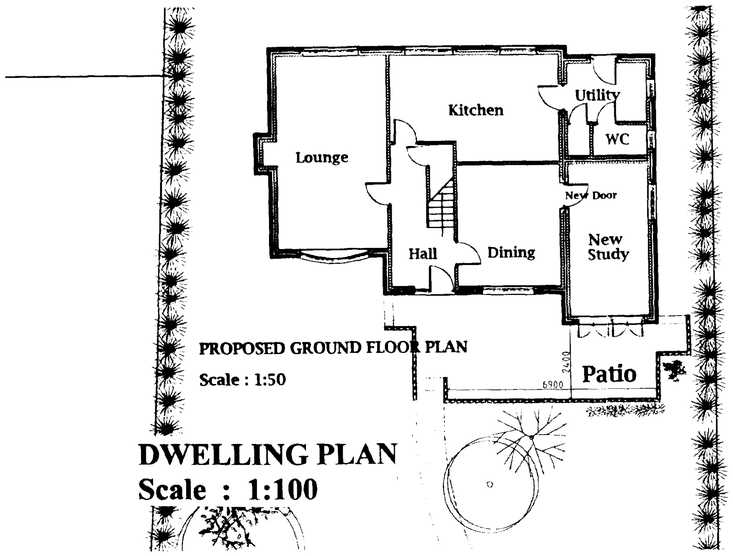


DWELLING PLAN
Scale : 1:100

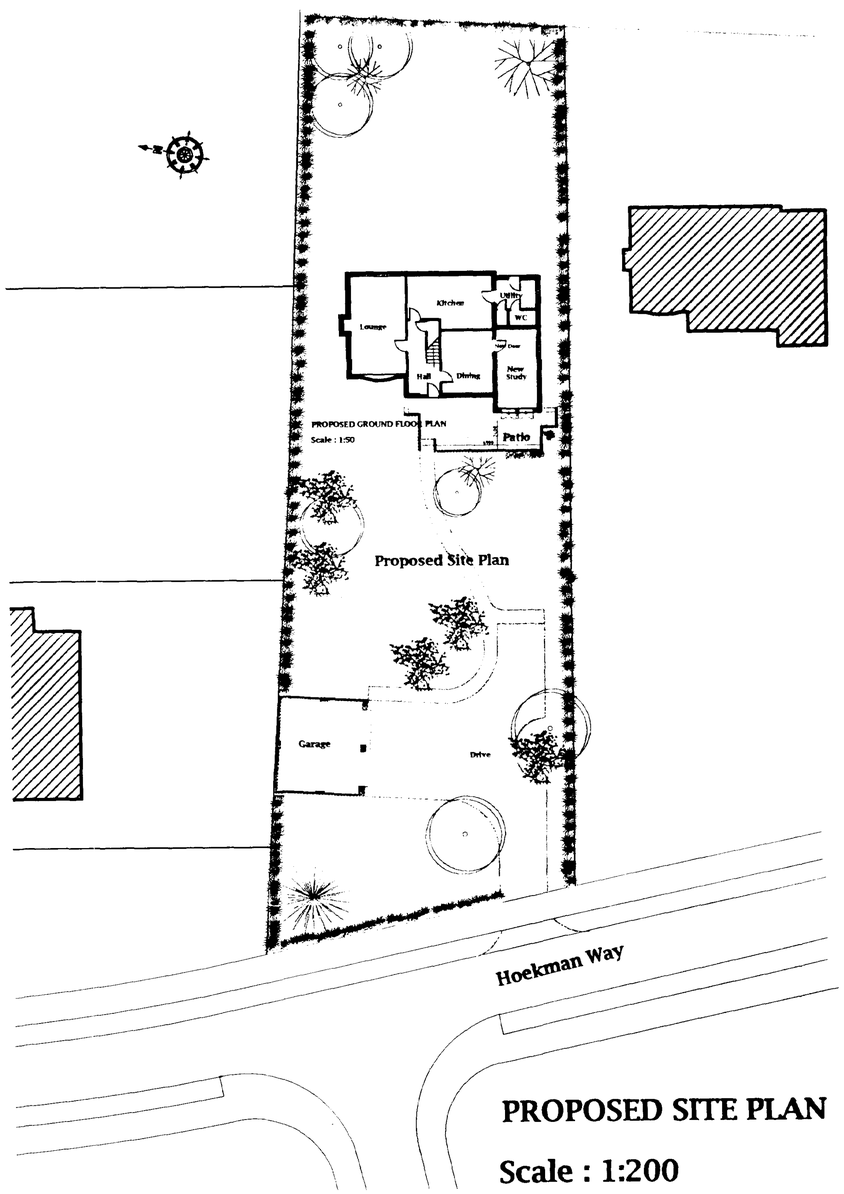


Proposed Site Plan

PROPOSED SITE PLAN
Scale : 1:200

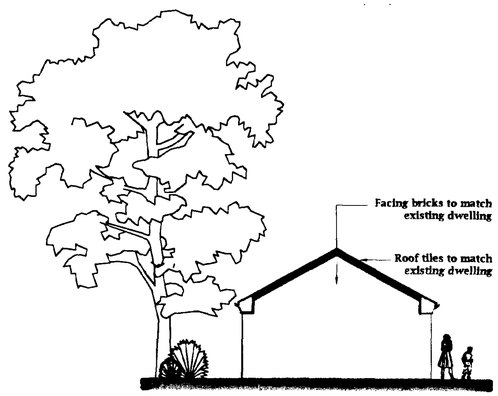

North elevation

GARAGE PLAN
Scale : 1:100

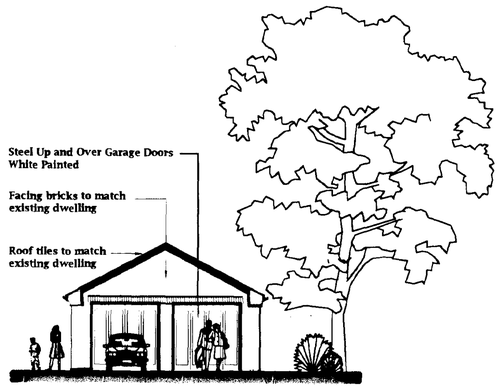

South elevation

DETERMINED PLAN

SOUTH HOLLAND DC HOUSING & PLANNING
23 FEB 2001
Ref:

JOHN D LYNCH partnership
CHARTERED ARCHITECTS

Client
MR & MRS DARNES
No. 1 Hoekman Way

Project
Alterations &
New Garage

Drawing
PLans and Elevations
of Proposals

Date	Drawn
Feb. 2001	JDL

Job No.	Drawing No.
1513	AB2

Scale	Revision No.
1: 200, 1:100	