


North East




North West

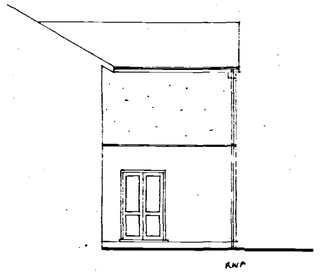

South West




South East

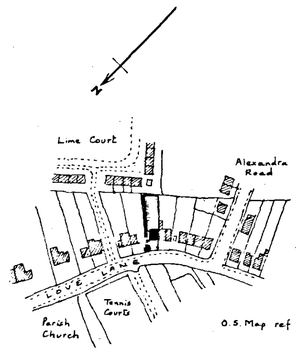


O.S. Map ref TF 2522


Location Scale 1:2500

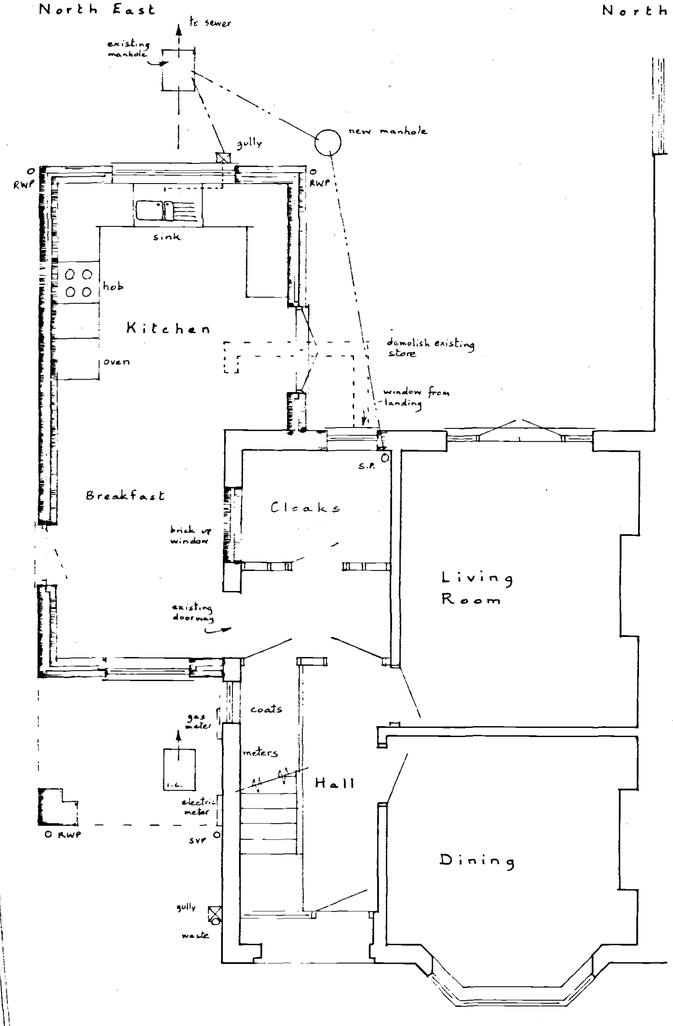

Ground Floor

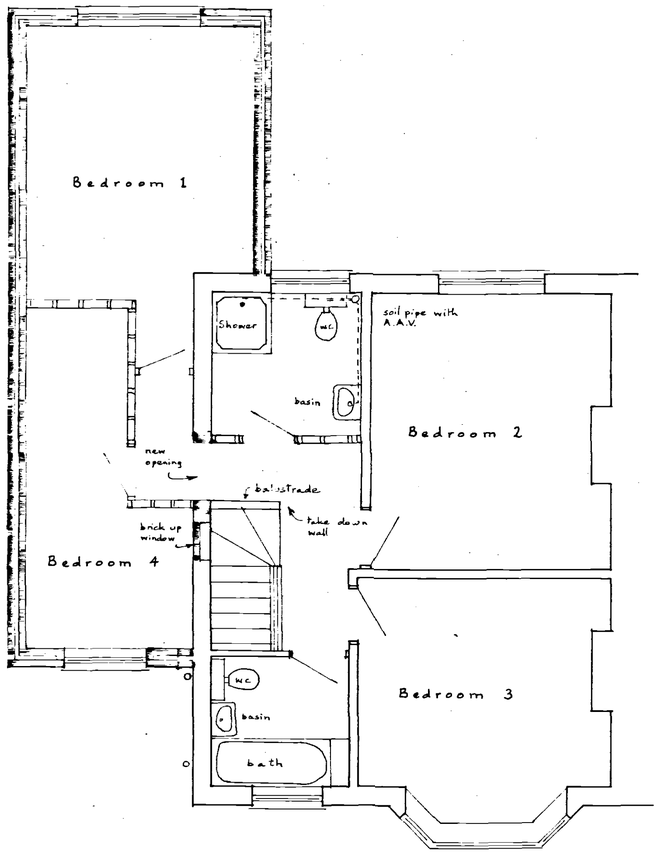

First Floor

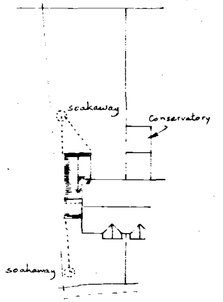

Site Plan scale 1:500

F... ...ment
17 FEB 2004
Ref 0221/04

DETERMINED PLAN

Mr. and Mrs. S. Cuthbert,
19, Love Lane,
SPALDING

Two Storey Extension

Written dimensions to be used in preference to scaled, and all measurements to be verified by checking on site.	Scale 1:50
Local Authority Ref. Planning	Drawing No. 231211
Building Regulations	Date December 2003.

A. ROFFE
BUILDING DESIGN & PLANS
1, Green Lane,
SPALDING, Lincs. PE11 2YB
Tel: 01775-723 680 ©