

Polythene Tunnel: South-West Facing Elevation

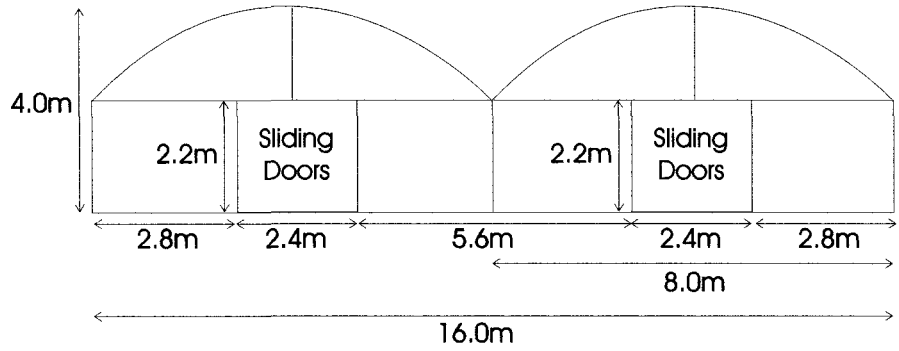


Polythene Tunnel: North-East Facing Elevation

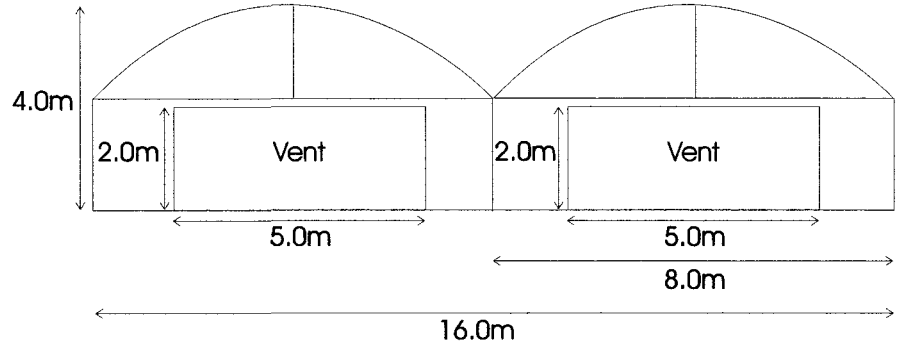

Scale 1:100


222/99

Polythene Tunnel: Lengthways Elevation

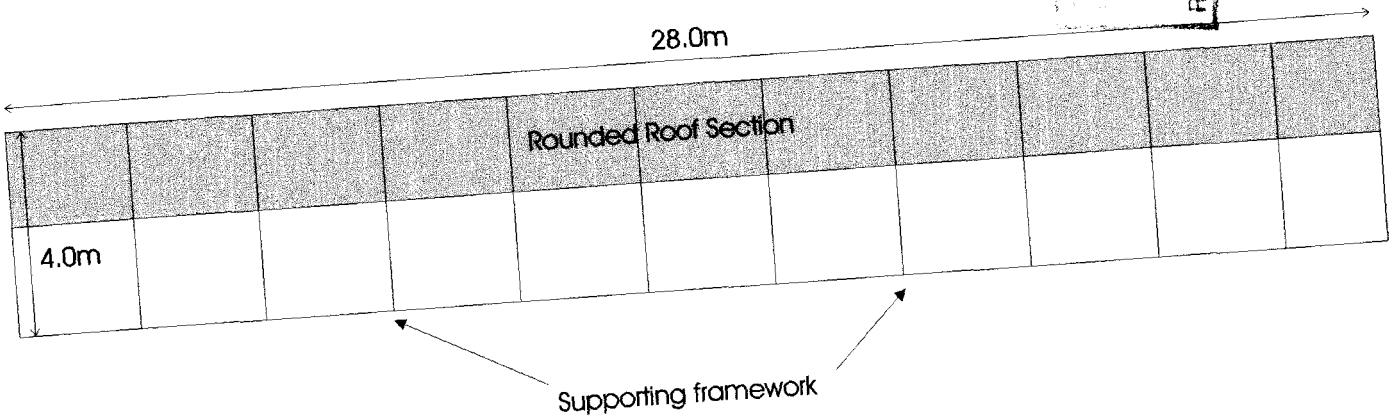


Scale 1:100

Polythene Tunnel:North Facing Elevation

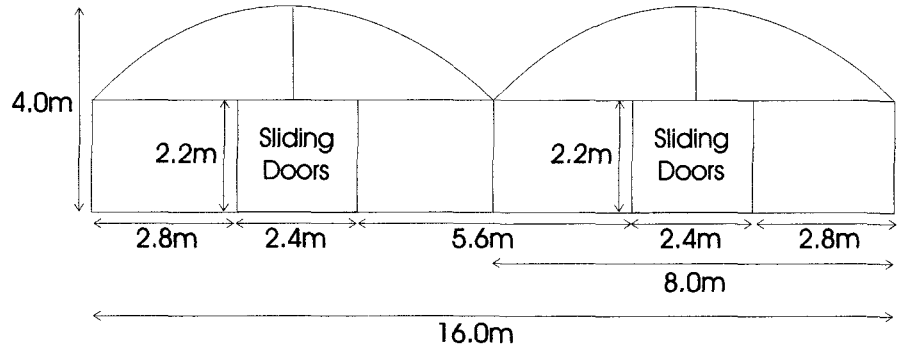


06 SEP
2222/09

Polythene Tunnel: South Facing Elevation

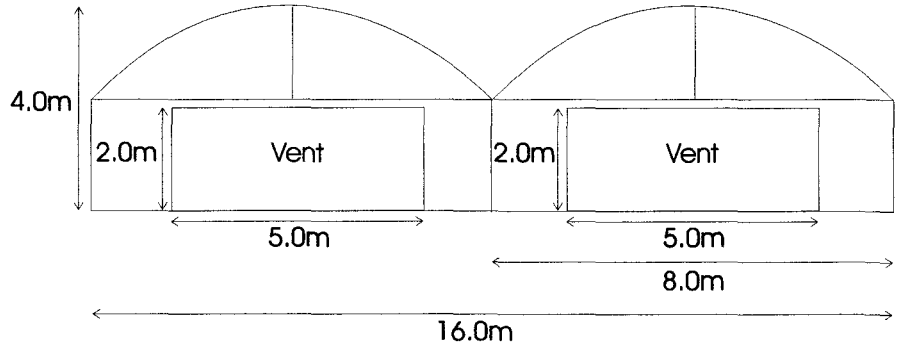


Scale 1:100


Extension to Polythene Tunnel:North Facing Elevation

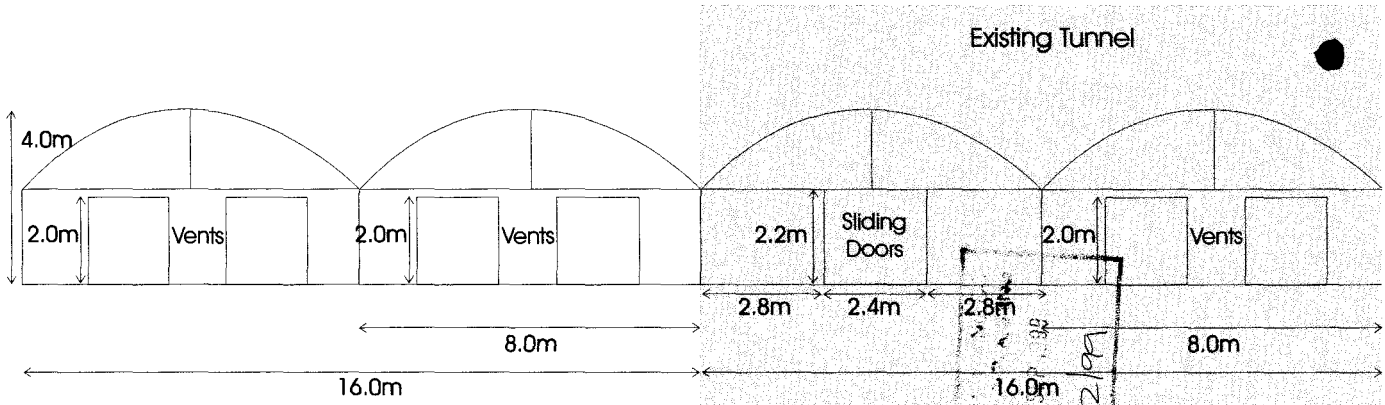

Extension to Polythene Tunnel: South Facing Elevation

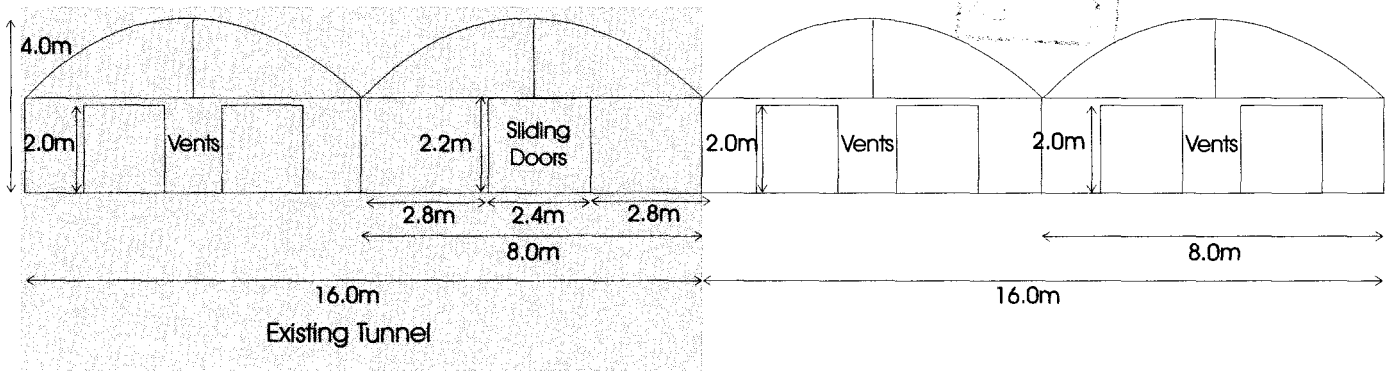


Extension to Polythene Tunnel:North Facing Elevation

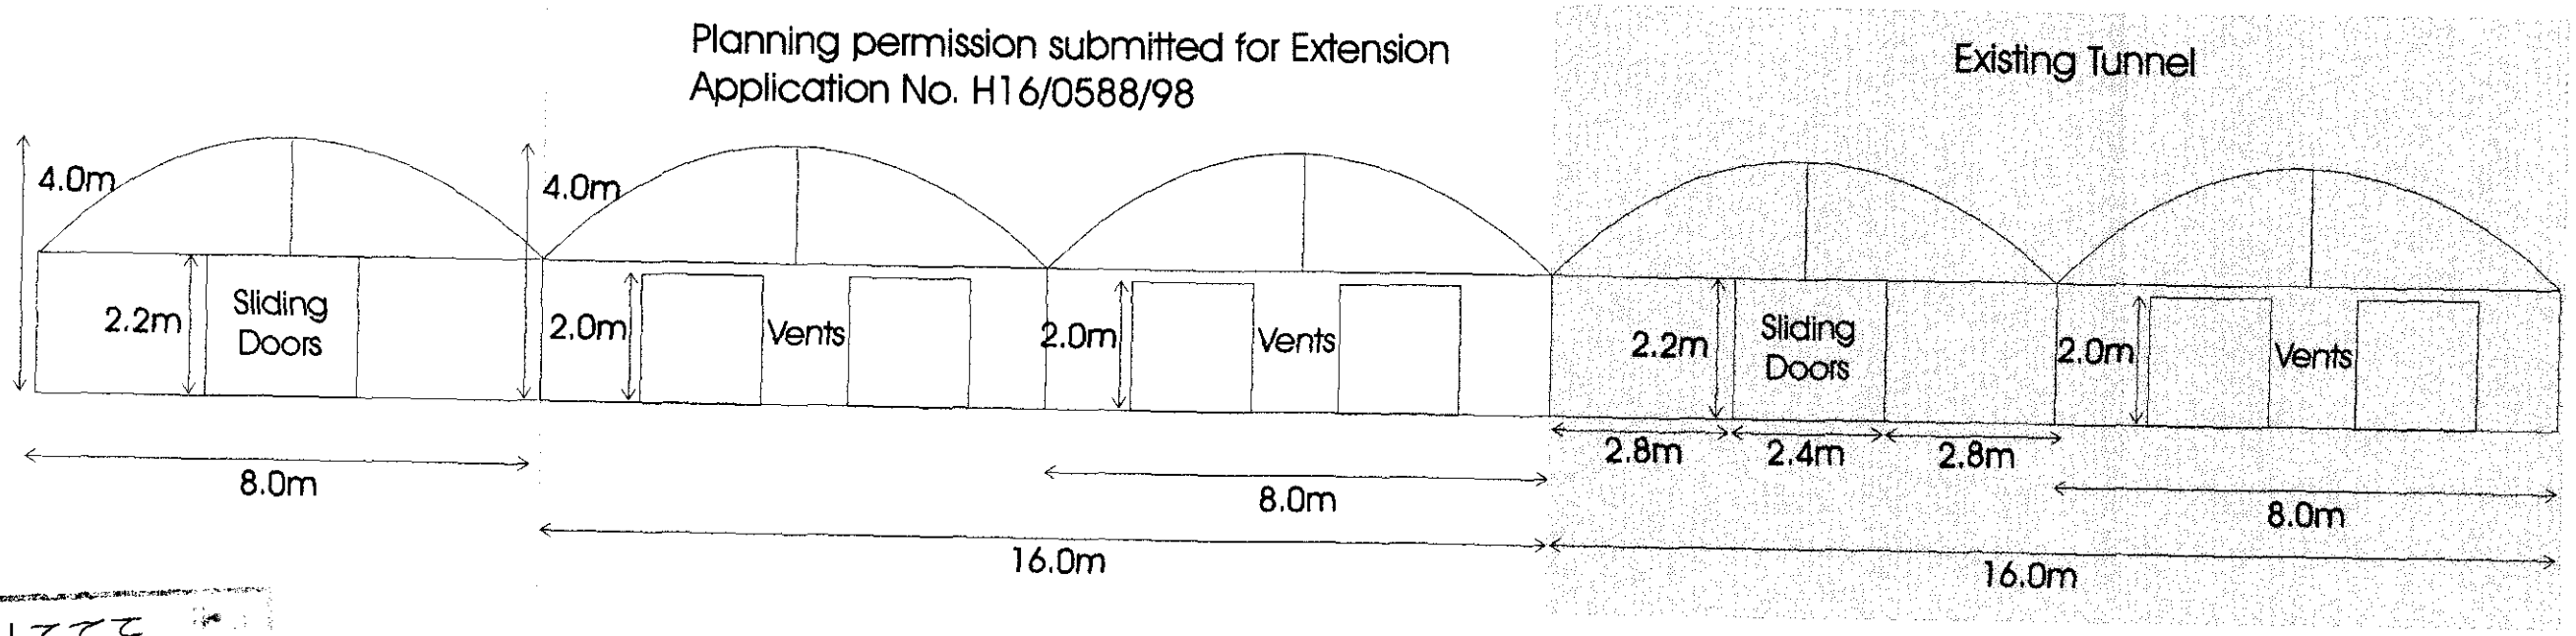


222/99
06 SEP 1999

Extension to Polythene Tunnel: South Facing Elevation

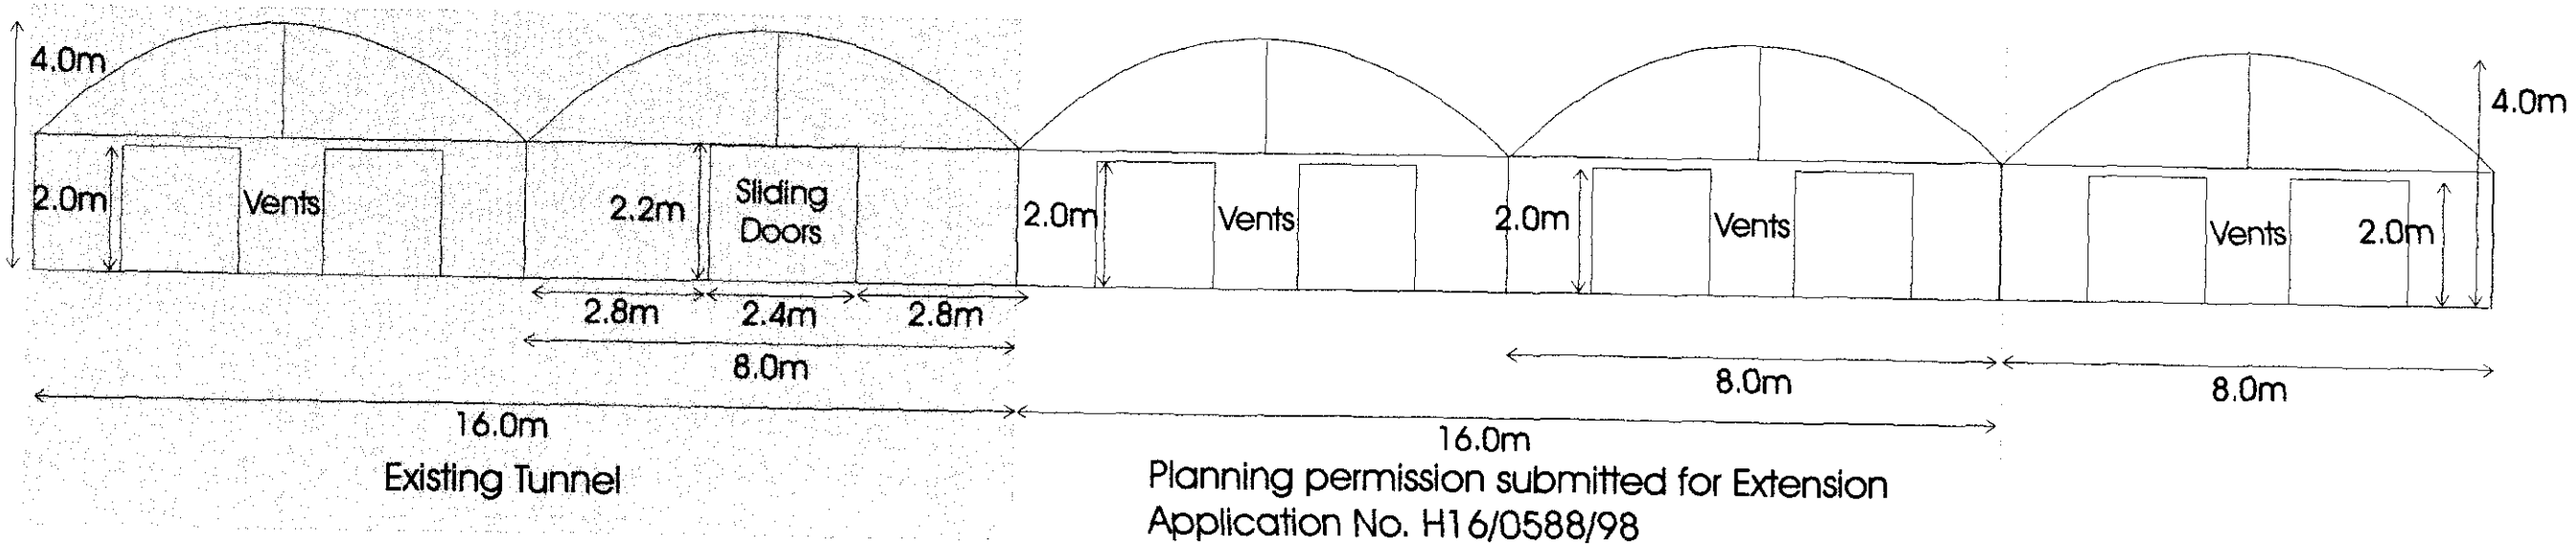

15.2m × 7.1m = 107.92
× 2 floors
215.84

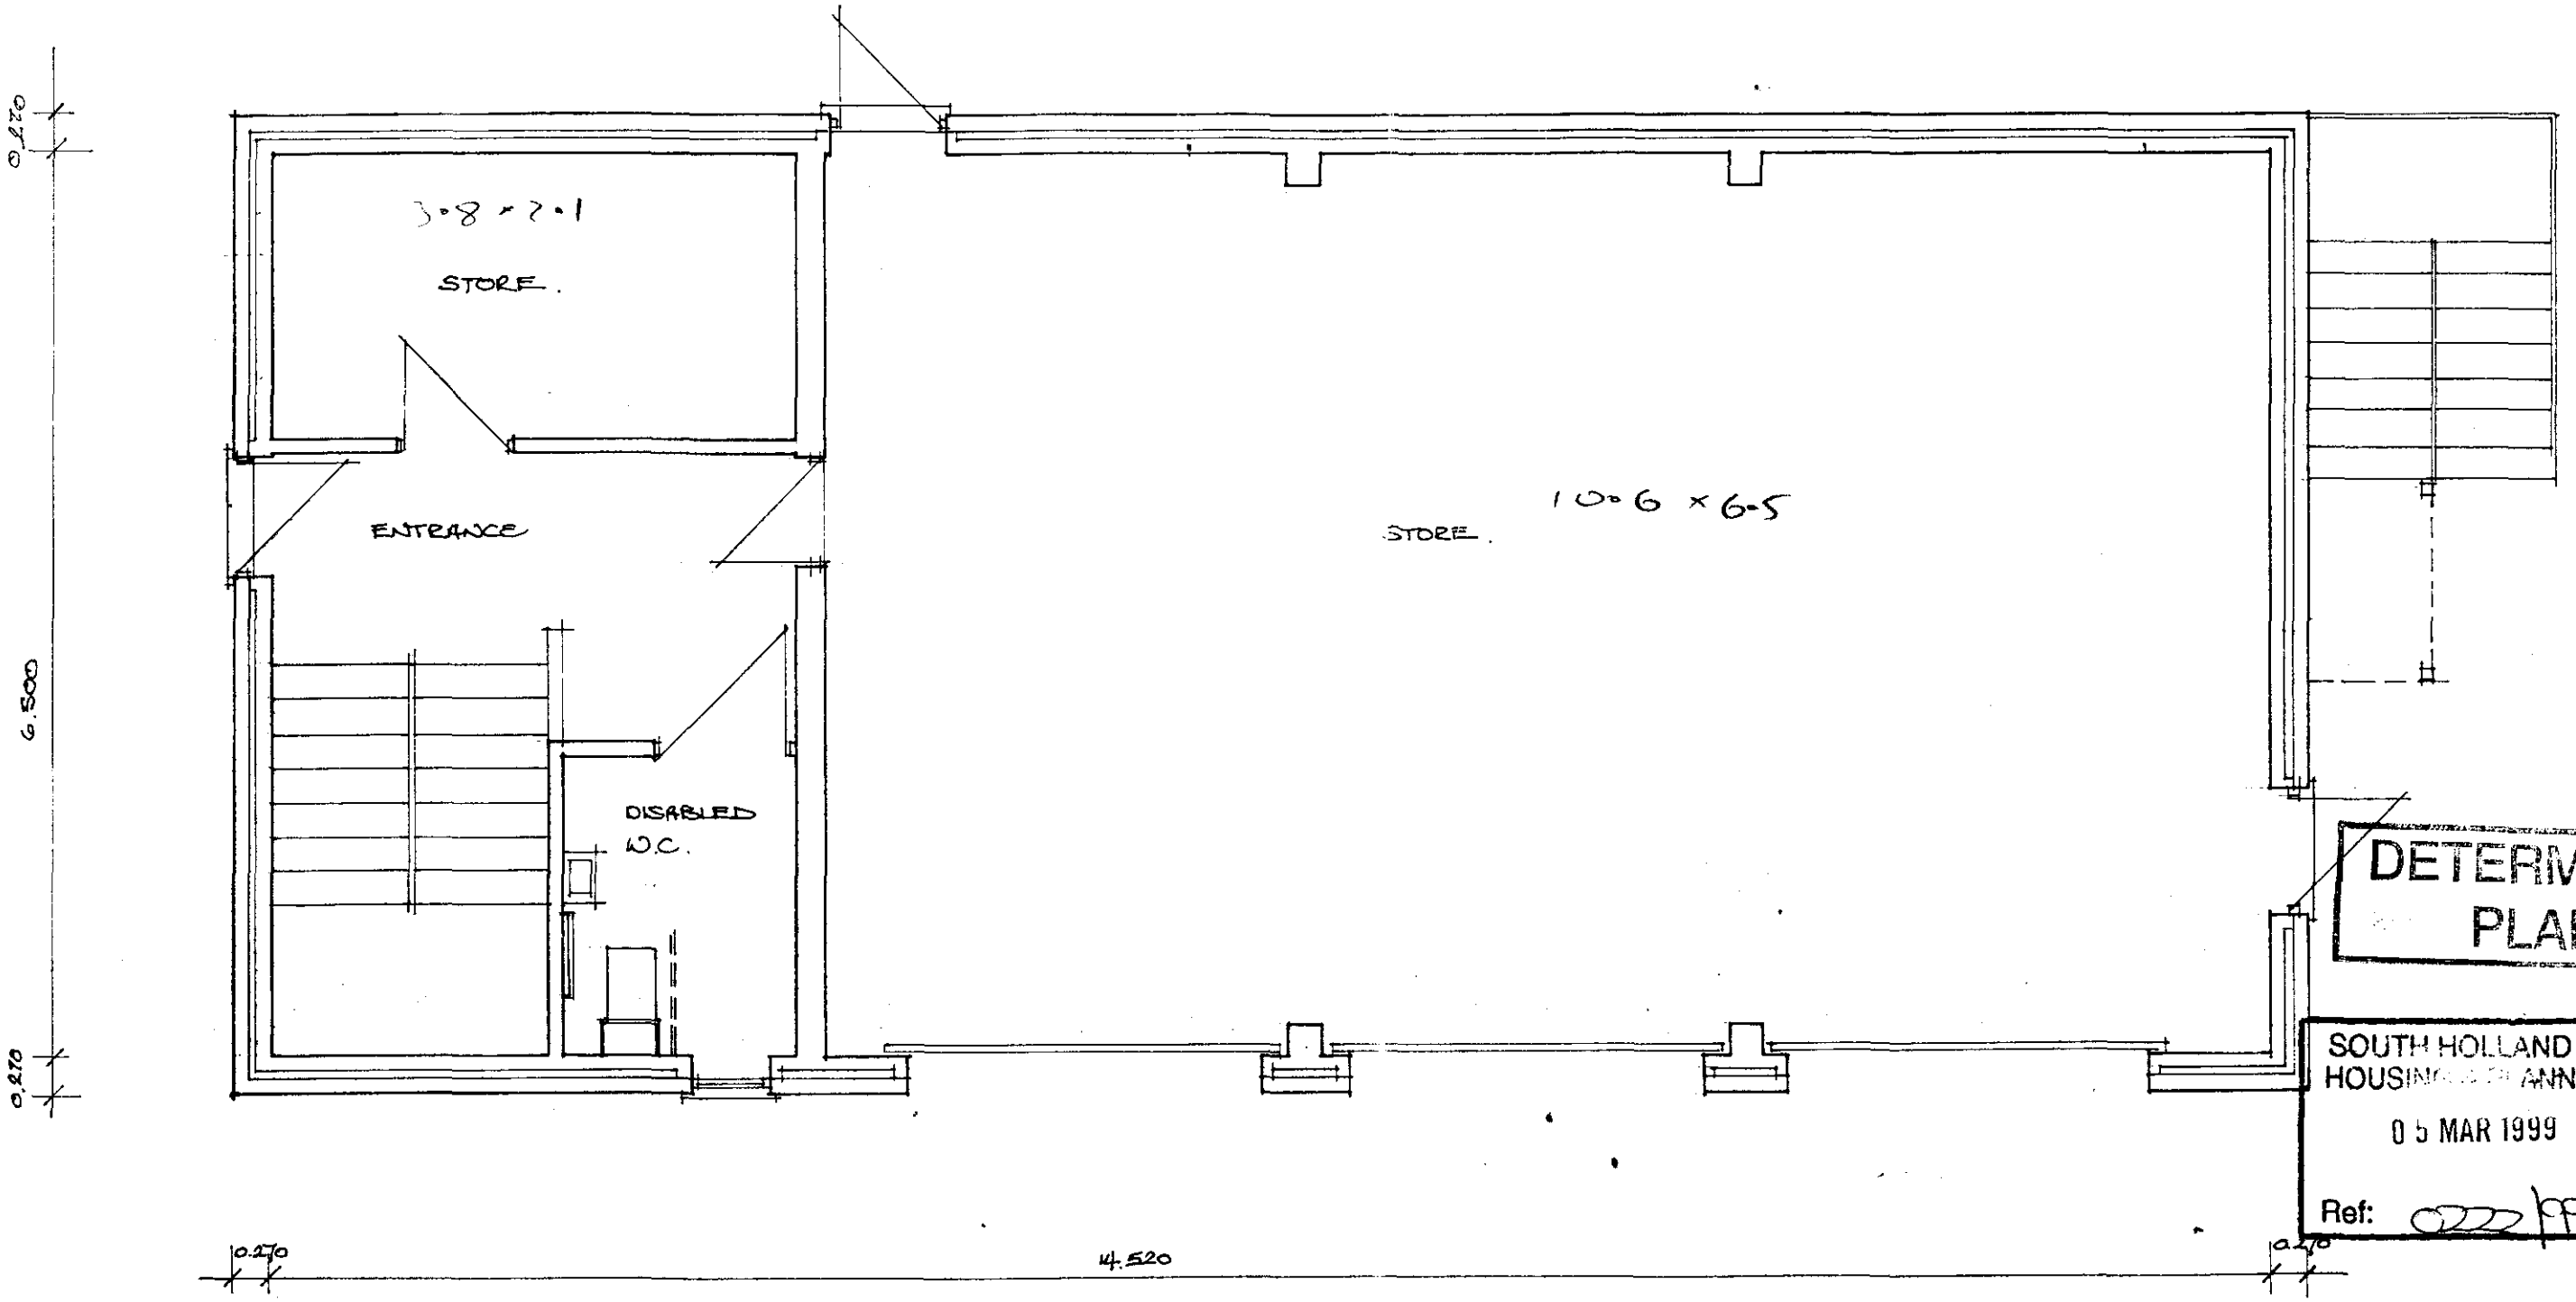


DETERMINED PLAN

SOUTH HOLLAND DC
HOUSING & PLANNING
05 MAR 1999
Ref: H22 99

GROUND FLOOR.

PROPOSED OFFICE AND STORAGE BUILDING.
AT THE PADDOCK, HORSESHOE ROAD
SPALDING. FOR OLIVERS NURSERY.

SCALE. 1:50	DRAWING No 3.
	FEBRUARY 99.

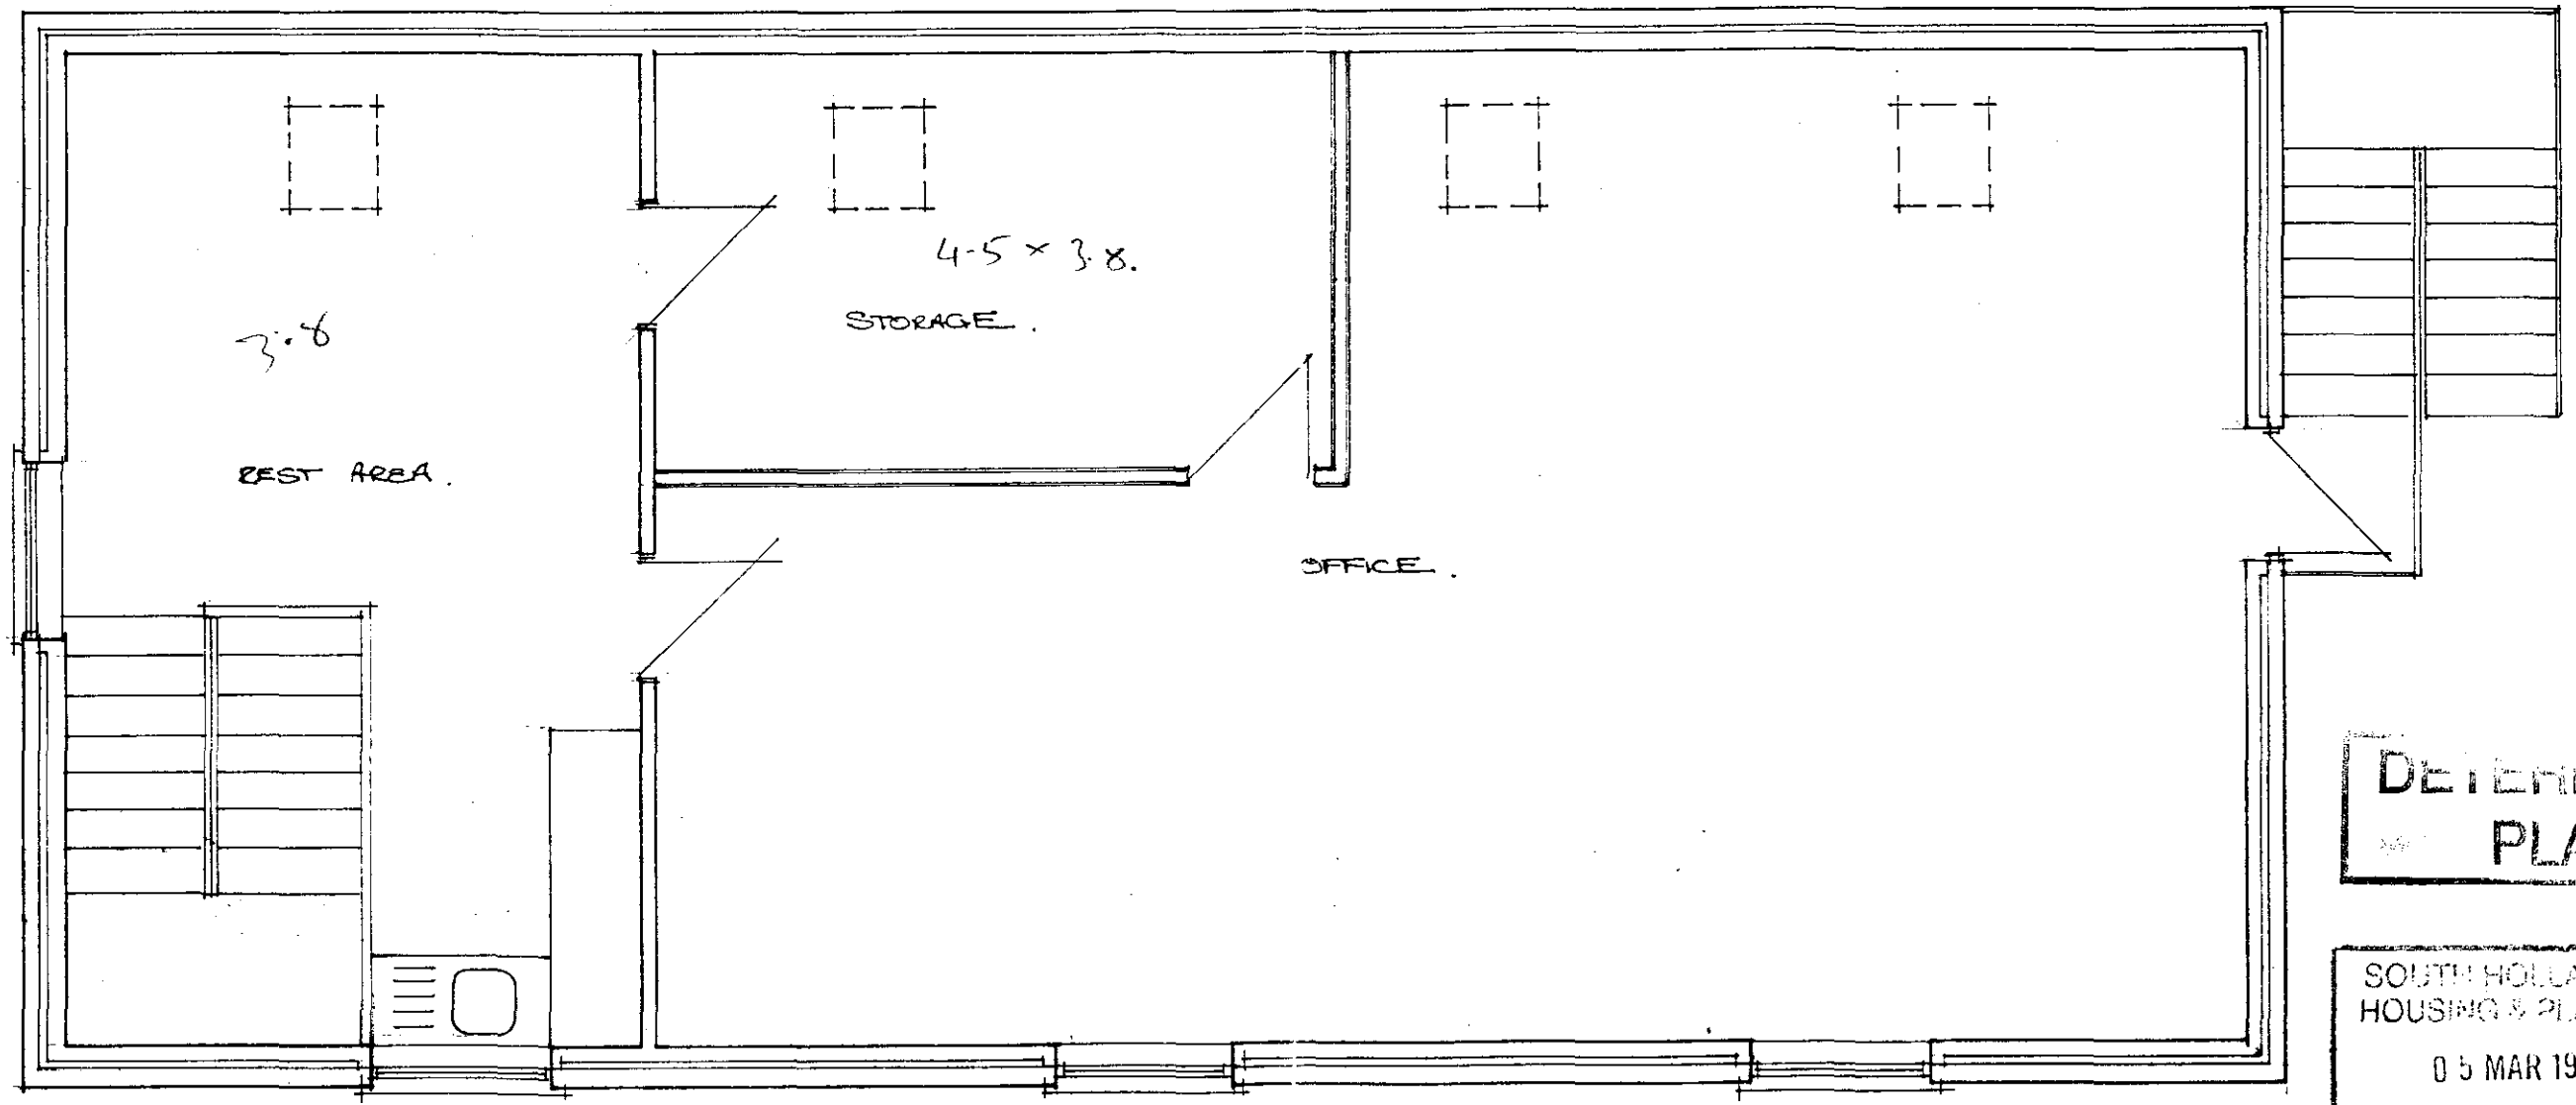


FIRST FLOOR.

DETERMINED
PLAN

SOUTH HOLLAND DC
HOUSING & PLANNING
0 5 MAR 1999
Ref: 0222/99

PROPOSED OFFICE AND STORAGE BUILDING
AT THE PADDOCK, HORSESHOE ROAD, SPALDING FOR OLIVERS NURSERY.


SCALE 1:50	DRAWING NO 4.
	FEBRUARY 99.

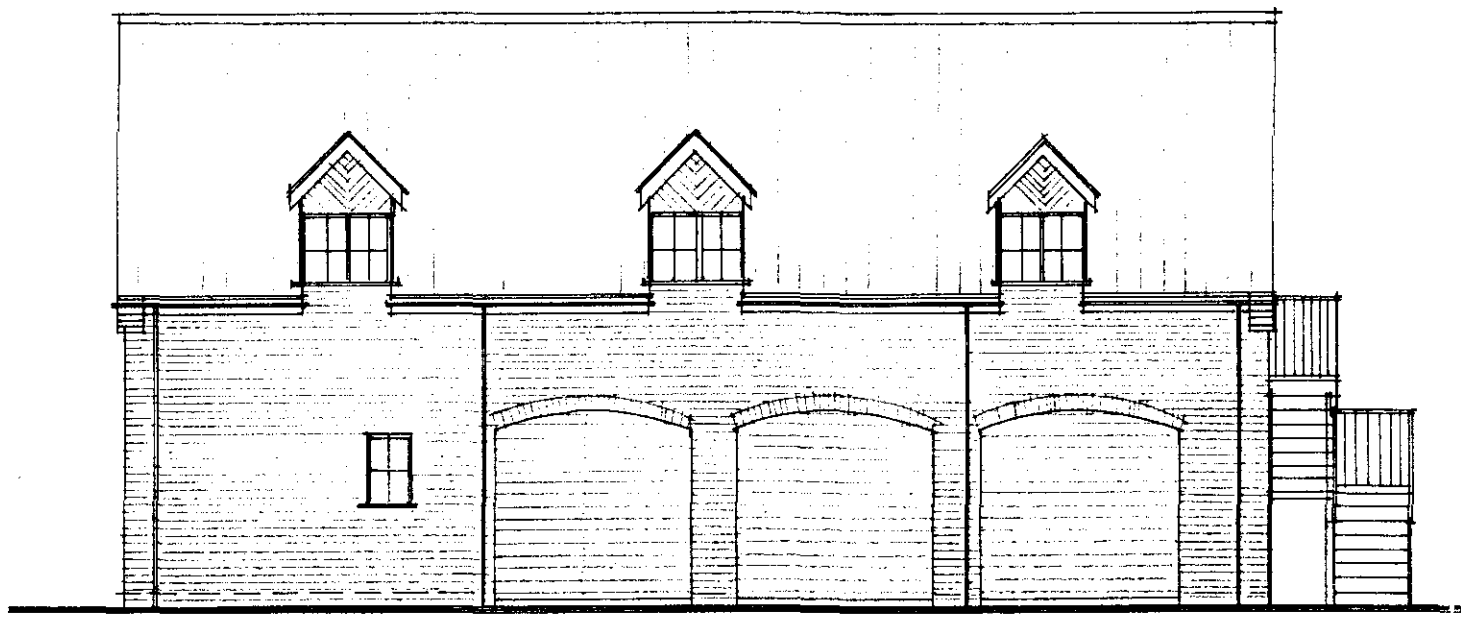


FRONT ELEVATION



SIDE ELEVATION

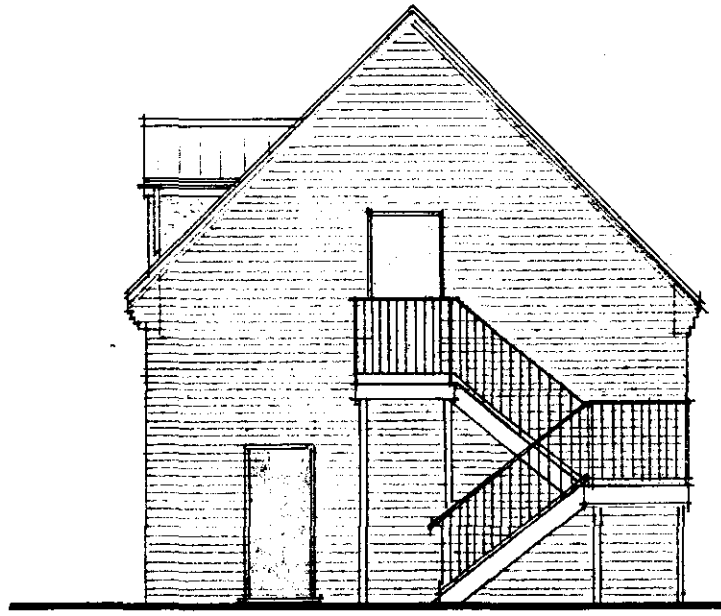

SIDE ELEVATION

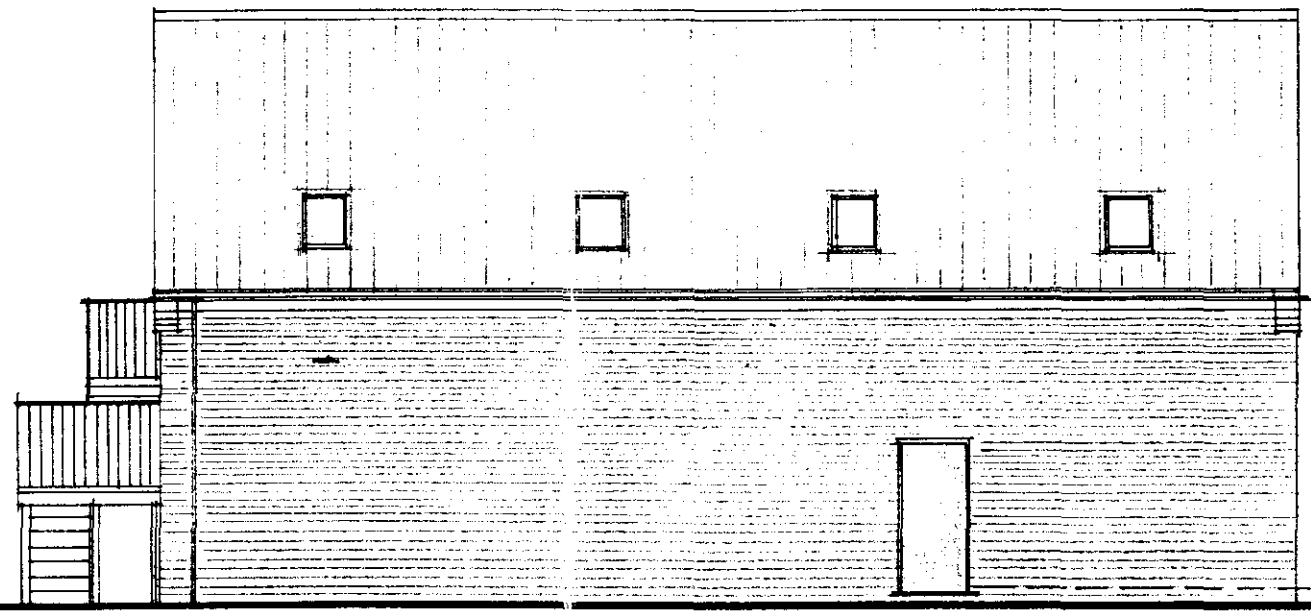

REAR ELEVATION

DETERMINED PLAN

SOUTH HOLLAND DC
HOUSING & PLANNING
0 5 MAR 1999
Ref: S222/99

PROPOSED OFFICE AND STORAGE BUILDING
AT THE PADDOCK, HORSESHOE ROAD
SPALDING FOR OLIVERS NURSERY.

SCALE 1:100 ELEVATIONS	DRAWING No 2.
	FEBRUARY 99.