


Site Plan
scale 1:250

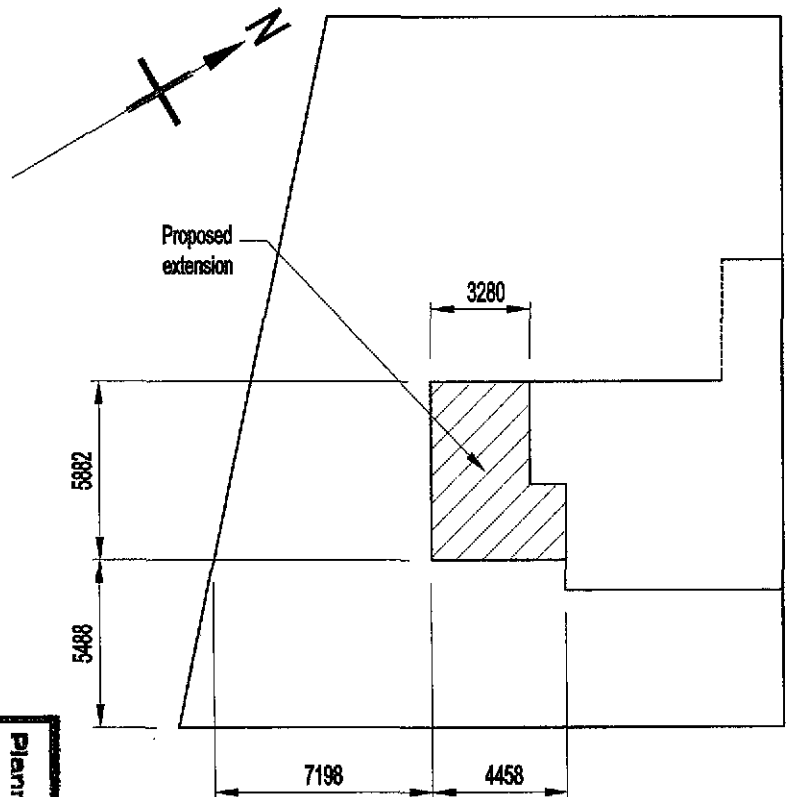

Meters: scale 1:250

Planning
24 MAR 2010
Ref: 0231-10

No.	Revision/Issue	Date
A	3000 to 3280	22/03


Project Name and Address
5 THE AVENUE
CAMPAINS LANE
DEEPING ST NICHOLAS
SPALDING
PE11 3EX

Title
PROPOSED SINGLE STOREY SIDE EXTENSION
SITE PLAN


Date 12-03-10

Scale 1:250


Drawing Number
2010-313-PC
Sheet 2 of 2 sheets

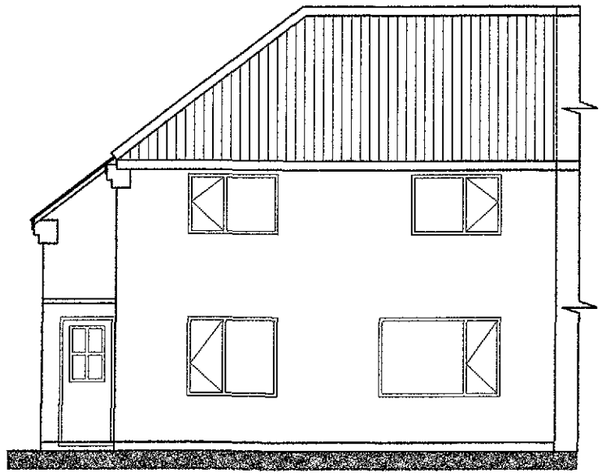


Existing East Elevation

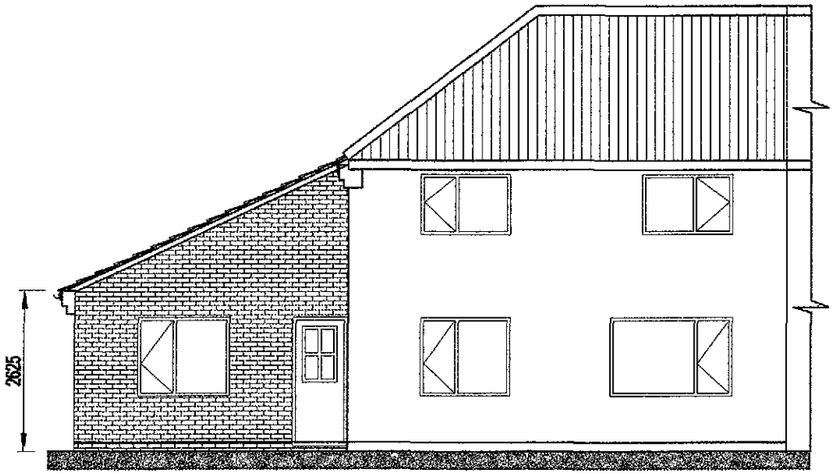


Proposed East Elevation

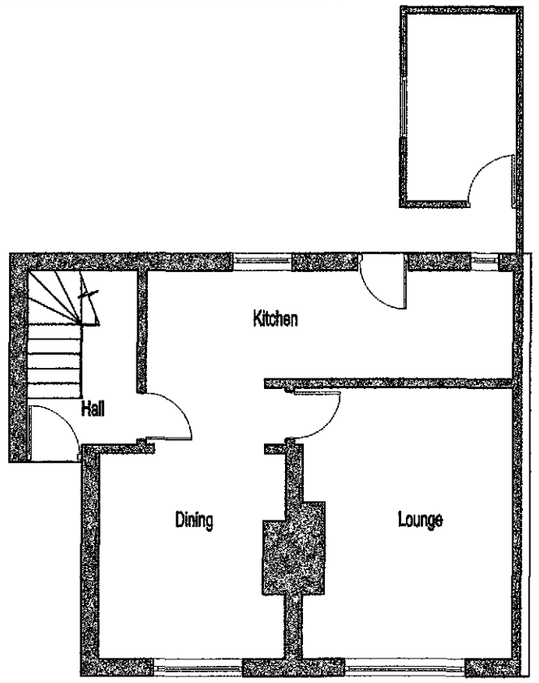

Existing Ground Floor

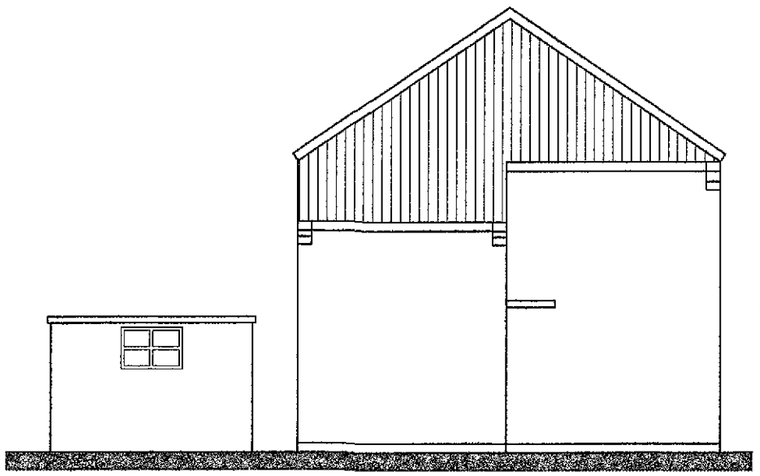


Existing South Elevation

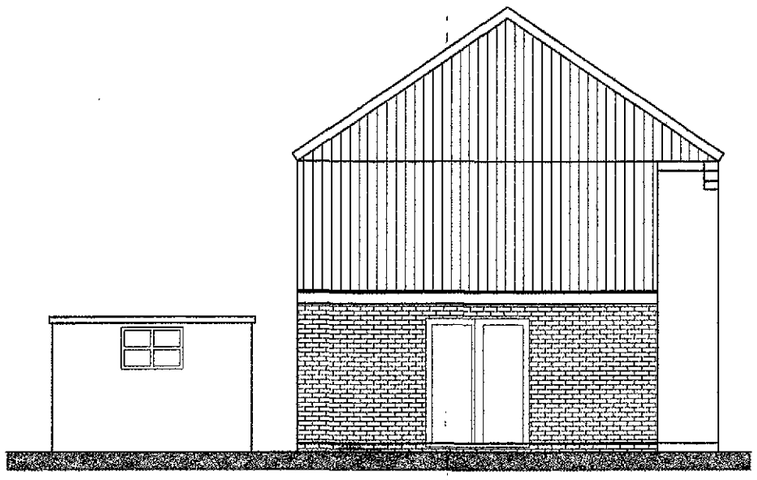


Proposed South Elevation


RDC
Development
2 4 MAR 2010
Ref: 0231-10

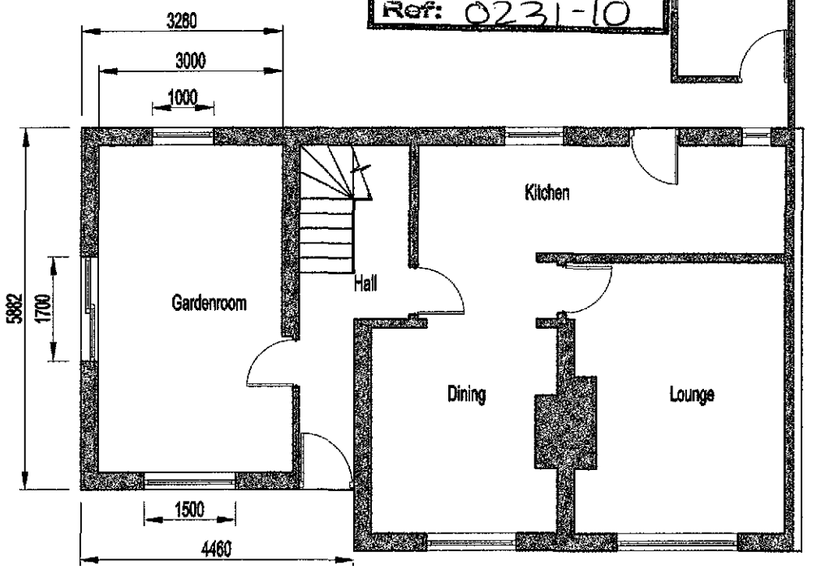

Proposed Ground Floor

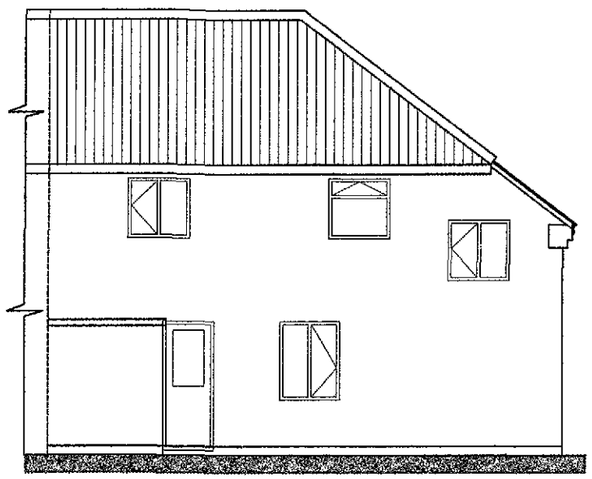

Existing West Elevation

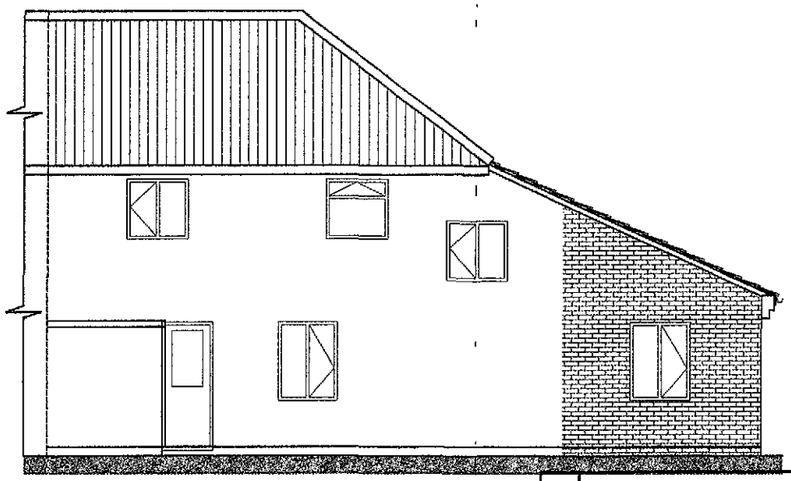

Proposed West Elevation

0 5 10

Meters: scale 1:100

No.	Revision/Issue	Date
A	3050/3280 WINDOW MARKS	22/03

Project Name and Address
5 THE AVENUE
CAMPAINS LANE
DEEPING ST NICHOLAS
SPALDING
PE11 3EX

Title
PROPOSED SINGLE STOREY SIDE EXTENSION
EXISTING PLAN AND ELEVATIONS


Date 12-03-10

Scale 1:100

Drawing Number
2010-313-PC
Sheet 1 of 2 sheets

Ordnance Survey®

OS Sitemap®

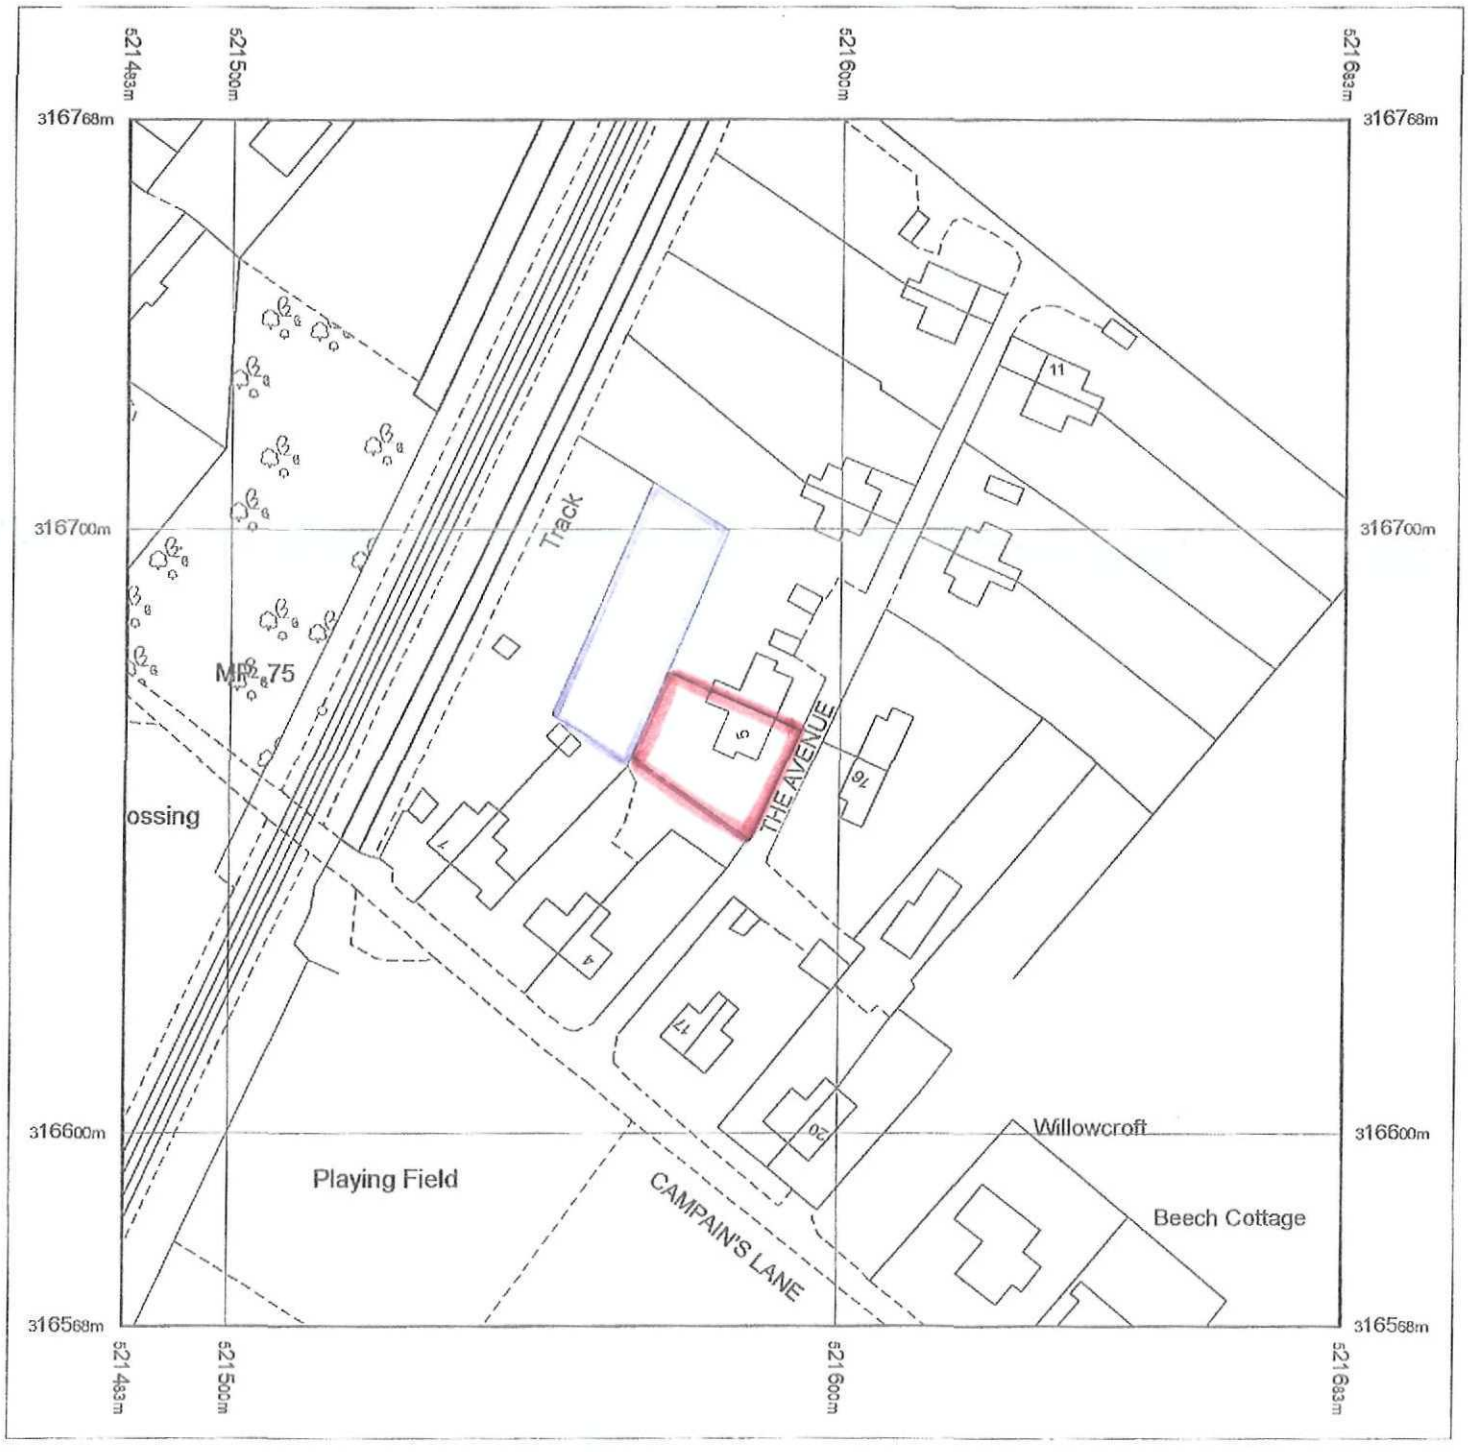

Produced 10.03.2010 from the Ordnance Survey National Geographic Database and incorporating surveyed revision available at this date. © Crown Copyright 2010.

Reproduction in whole or part is prohibited without the prior permission of Ordnance Survey.

Ordnance Survey, the OS Symbol and OS Sitemap are registered trademarks of Ordnance Survey, the national mapping agency of Great Britain.

The representation of a road, track or path is no evidence of a right of way.

The representation of features as lines is no evidence of a property boundary.

Part or all of this OS Sitemap is enlarged from mapping produced at one or more of the following scales: 1:1250, 1:2500, 1:10000.

Metres
0 20 40

Scale 1:1250

Supplied by: **www.ukmapcentre.com**
Serial number: 01068000
Centre coordinates: 521583 316668

Further information can be found on the OS Sitemap Information leaflet or the Ordnance Survey web site: www.ordnancesurvey.co.uk

Planning & Development
22 MAR 2010
Ref: 0231-10