COPYRIGHT RESERVED

QM S ISO 9001 REGISTERED FIRM No. GB 7530



SHDC
Planning & Develo
27 FEB 2002
Ref 0236/02

client
LANGWITH BUILDERS LIMITED

project
ROMAN CATHOLIC CHURCH
SPALDING
LINCOLNSHIRE

drawing
SITE LAYOUT

scale	date	drawn	checked
1:500	AUG 01	PAP	


drawing no.
5781L-01

revision
C


JOHN ROBERTS ARCHITECTS LIMITED
ARCHITECTS DESIGN AND PLANNING CONSULTANTS
1 James Street Lincoln LN2 1QD Tel 01522 533441 Fax 01522 512888

ALL DIMENSIONS AND SETTING OUT ARE TO BE VERIFIED ON SITE AND ALL DISCREPANCIES REFERRED TO THE ARCHITECT BEFORE WORK COMMENCES. ..... COPYRIGHT RESERVED

REV	DATE	DESCRIPTION
A	25/02/02	EXTERNAL LEVELS ALTERED TO SUIT SITE CONDITIONS
B	12/08/02	MINOR ALTS TO WINDOW POSITIONS

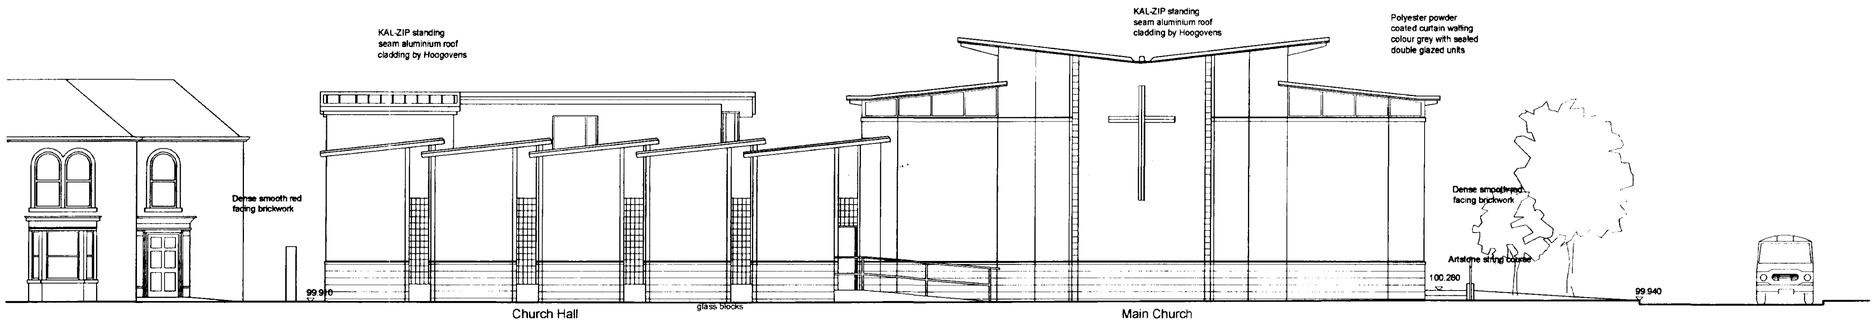

South Elevation Towards Henrietta Street

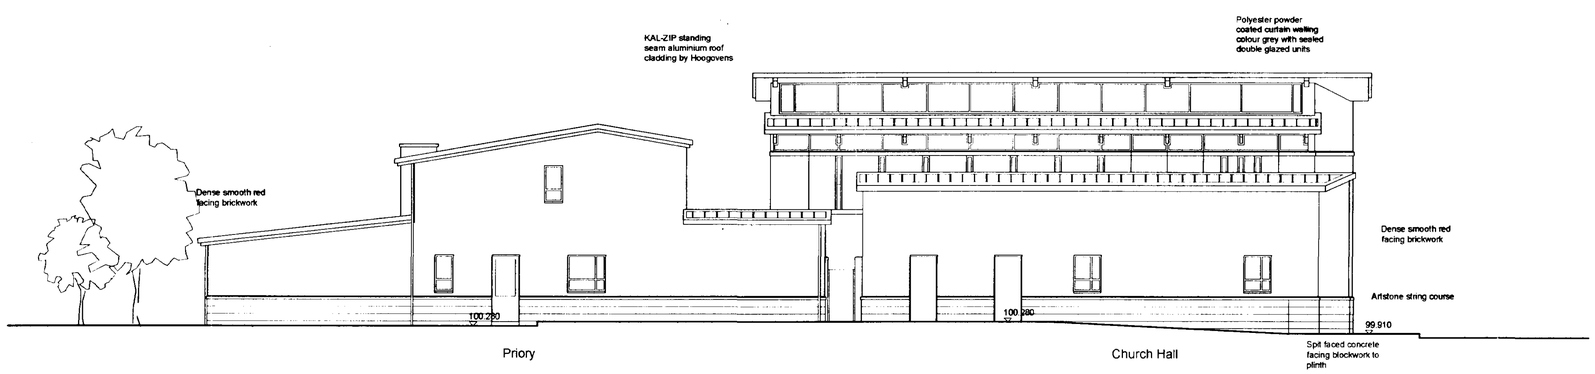

West Elevation Towards Boundary Wall

16 OCT 2003

Planning
16 OCT 2003

Original plans

client
LANGWITH BUILDERS LIMITED

project
ROMAN CATHOLIC CHURCH
SPALDING
LINCOLNSHIRE

drawing
PROPOSED SOUTH & WEST ELEVATIONS

scale	date	drawn	checked
1:100	FEB 01	PAP	

drawing no
5781L-07

revision
B


JOHN ROBERTS ARCHITECTS LIMITED
ARCHITECTS DESIGN AND PLANNING CONSULTANTS

1 James Street Lincoln LN2 1QD Tel 01522 533441 Fax 01522 512888


ALL DIMENSIONS AND SETTING OUT ARE TO BE VERIFIED ON SITE AND ALL DISCREPANCIES REFERRED TO THE ARCHITECT BEFORE WORK COMMENCES. ····· COPYRIGHT RESERVED

QIM S Z ISO 9001 REGISTERED FIRM No. GB 3092

REV.	DATE	DESCRIPTION
A	01/10/10	MINOR ALTERATIONS FOLLOWING CLIENT MEETING 28/09/01
B	05/10/01	CONTEXT ADDED & MINOR ALTERATIONS FOLLOWING CLIENT MEETING 04/10/01
C	14/12/01	ALTERATIONS TO SUIT CLIENT REQUIREMENTS FOLLOWING MTG 05/12/01
D	06/02/02	SOUTH ELEVATION OMITTED
E	21/02/02	EXTERNAL LEVELS ALTERED TO SUIT SITE CONDITIONS
F	23/09/02	EXTERNAL LEVELS TO ST THOMAS RD ALTERED

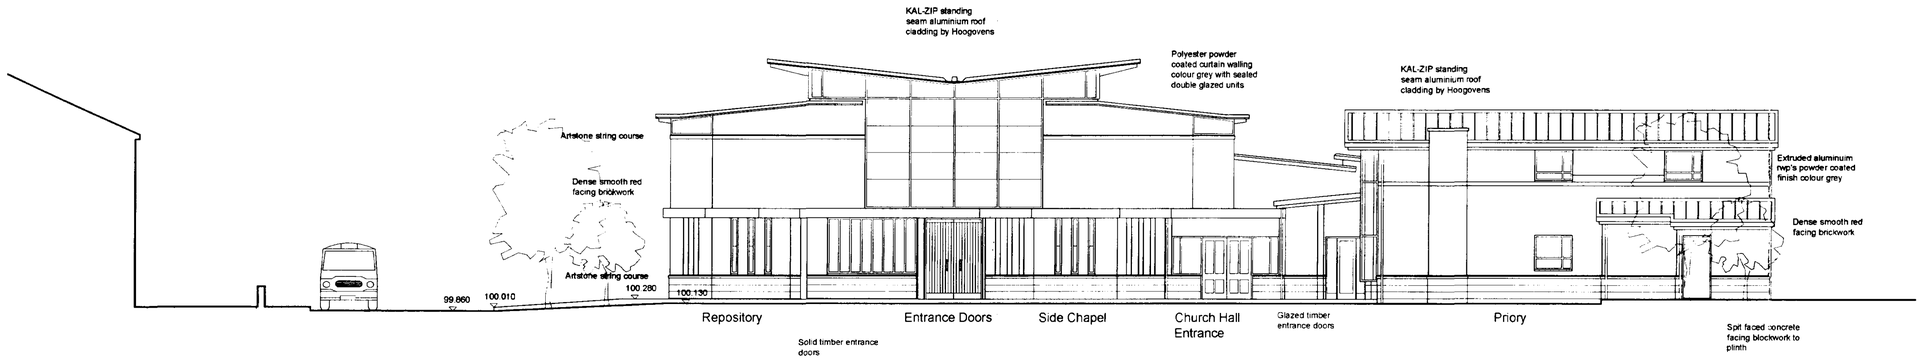

North Elevation Towards Car Park

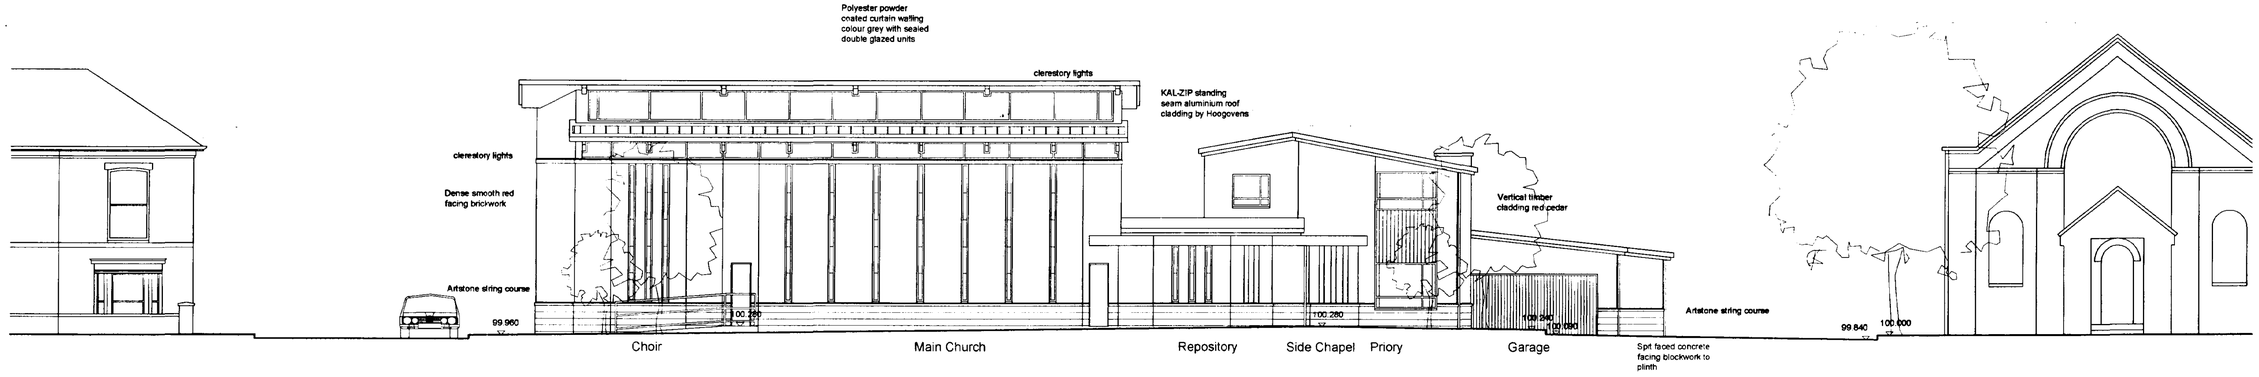

East Elevation Towards St. Thomas Road

Planning & Development
16 OCT 2003

Original plans.

client
LANGWITH BUILDERS LIMITED

project
ROMAN CATHOLIC CHURCH
SPALDING
LINCOLNSHIRE

drawing
PROPOSED NORTH & EAST ELEVATIONS

scale	date	drawn	checked
1:100	SEPT 01	PAP	

drawing no. 5781L-05 revision F

JOHN ROBERTS ARCHITECTS LIMITED
ARCHITECTS DESIGN AND PLANNING CONSULTANTS
1 James Street Lincoln LN2 1QD Tel 01522 533441 Fax 01522 512888

ALL DIMENSIONS AND SETTING OUT ARE TO BE VERIFIED ON SITE AND ALL DISCREPANCIES REFERRED TO THE ARCHITECT BEFORE WORK COMMENCES. ..... COPYRIGHT RESERVED

QIM SQ ISO 9001 REGISTERED FIRM No. GB 1000

REV.	DATE	DESCRIPTION
• A	19/09/01	GENERAL ALTERATIONS FOLLOWING RECEIPT OF CLIENT OVERLAY PLAN
• B	01/10/01	MINOR ALTERATIONS FOLLOWING CLIENT MEETING 26/09/01
• C	08/10/01	MINOR ALTERATIONS FOLLOWING CLIENT MEETING 04/10/01
• D	12/11/01	O.S. CONTEXT ADDED, LANDSCAPING ADDED
• E	13/12/01	ALTERATIONS TO SUIT CLIENT REQUIREMENTS FOLLOWING MTG 05/12/01
• F	18/02/02	ALTERATIONS TO STEELWORK ARRANGEMENT FOLLOWING MTG 08/02/02
• G	22/02/02	MINOR ALTS TO SITE SURVEY CONDITIONS

CAR PARKING FOR 21 CARS

Planting to border

Planting to border

Grassed Area

Garden Store

Tarmac car parking area

Reconstruct existing site access

Double Garage

New concrete paving slabs

Step up

Kitchen

Dining Room

Lounge

Hall

Store

Lobby

Father's Study

Wc

Grotto Area

Parish Office

Courtyard/Cloister

Grassed Area

Parish Meeting Room

open cloister to courtyard

open cloister to courtyard

Sacristy

Hall Entrance

Side Chapel & Childrens' Liturgy Room

flat roofed canopy over

Store

Holy Water

Narthex

full height glazed screen

Repository

Books & Music Store

New concrete paving slabs

flat roofed canopy over

New layby constructed in accordance with LA Highways requirements

Confessional

FE

Blr. Room/ Elec. Dist.

Hall Store

glazed screen opening on to cloister

Blr. Room

Store

Bar

Dis. Wc

Male Wc's

Female Wc's

Clnr

backfit glazing set in wall to simulate external glazing

Kitchen

Store

sliding/folding partition

stairs up to storage deck over ancillary accomodation

Seating for 200 people plus 30 additional

Organ

Christening Pews

Church Hall Seating for 112 People

Font

Altar

Tabernacle

Choir

Step up

Ramp up

Ramp up

Lay-by for Wedding/Funeral Cars

ST. THOMAS'S ROAD

HENRIETTA STREET

New concrete paving slabs to back edge of public footpath

New concrete paving slabs to back edge of public footpath

Grassed Area

RWP

FE

35

37

Planning Section
Development
27 FEB 2002
Ref 0236/02

client
LANGWITH BUILDERS LIMITED

project
ROMAN CATHOLIC CHURCH
SPALDING
LINCOLNSHIRE

drawing
PROPOSED GROUND FLOOR PLAN

scale	date	drawn	checked
1:100	AUG 01	PAP	

drawing no. 5781L-03 revision G


DEVELOPMENT CONTROL APPROVED PLAN

JOHN ROBERTS ARCHITECTS LIMITED
ARCHITECTS DESIGN AND PLANNING CONSULTANTS


1 James Street Lincoln LN2 1QD Tel 01522 533441 Fax 01522 512888

ALL DIMENSIONS AND SETTING OUT ARE TO BE VERIFIED ON SITE AND ALL DISCREPANCIES REFERRED TO THE ARCHITECT BEFORE WORK COMMENCES. ------ COPYRIGHT RESERVED

REV.	DATE	DESCRIPTION
A	01/10/10	MINOR ALTERATIONS FOLLOWING CLIENT MEETING 28/09/01
B	05/10/01	CONTEXT ADDED & MINOR ALTERATIONS FOLLOWING CLIENT MEETING 04/10/01
C	14/12/01	ALTERATIONS TO SUIT CLIENT REQUIREMENTS FOLLOWING MTG 05/12/01
D	06/02/02	SOUTH ELEVATION OMITTED
E	21/02/02	EXTERNAL LEVELS ALTERED TO SUIT SITE CONDITIONS

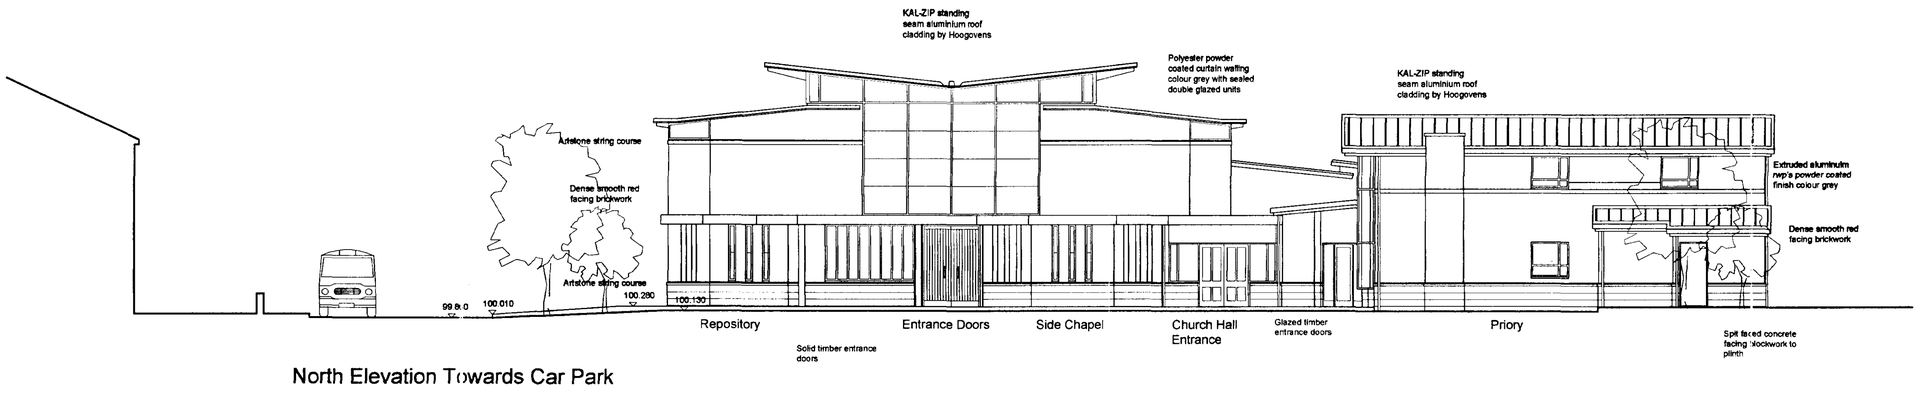

North Elevation Towards Car Park

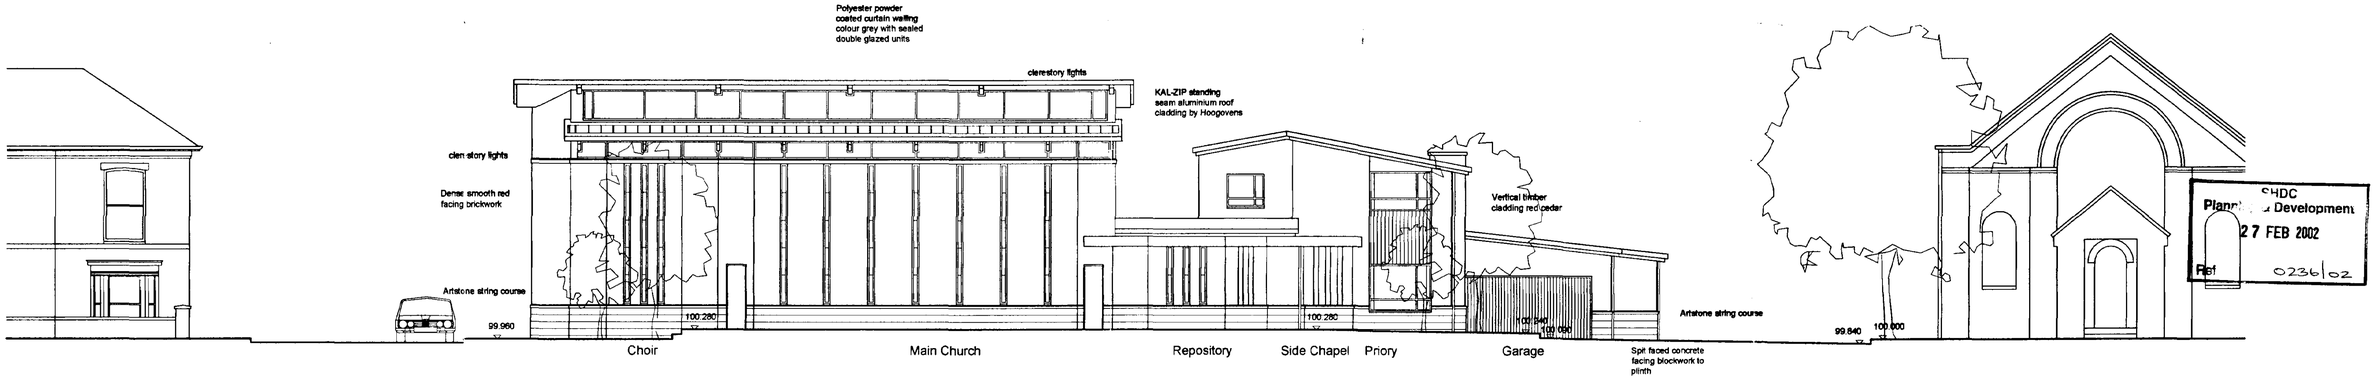

East Elevation Towards St. Thomas Road

SHDC Planning & Development
27 FEB 2002
Ref 0236/02

client
LANGWITH BUILDERS LIMITED

project
ROMAN CATHOLIC CHURCH
SPALDING
LINCOLNSHIRE

drawing
PROPOSED NORTH & EAST ELEVATIONS

scale	date	drawn	checked
1:100	SEPT 01	PAP	


drawing no. 5781L-05 | revision E

DETERMINED PLAN

JOHN ROBERTS ARCHITECTS LIMITED
ARCHITECTS DESIGN AND PLANNING CONSULTANTS
1 James Street Lincoln LN2 1QD Tel 01522 533441 Fax 01522 512888

ALL DIMENSIONS AND SETTING OUT ARE TO BE VERIFIED ON SITE AND ALL DISCREPANCIES REFERRED TO THE ARCHITECT BEFORE WORK COMMENCES. ------ COPYRIGHT RESERVED

REV.	DATE	DESCRIPTION
• A	01/10/01	MINOR ALTERATIONS FOLLOWING CLIENT MEETING 28/09/01
• B	05/10/01	MINOR ALTERATIONS FOLLOWING CLIENT MEETING 04/10/01
• C	13/12/01	ALTERATIONS TO SUIT CLIENT REQUIREMENTS FOLLOWING MTG 05/12/01
• D	18/02/02	ALTERATIONS TO STRUCTURAL ARRANGEMENT FOLLOWING MTG 08/02/02

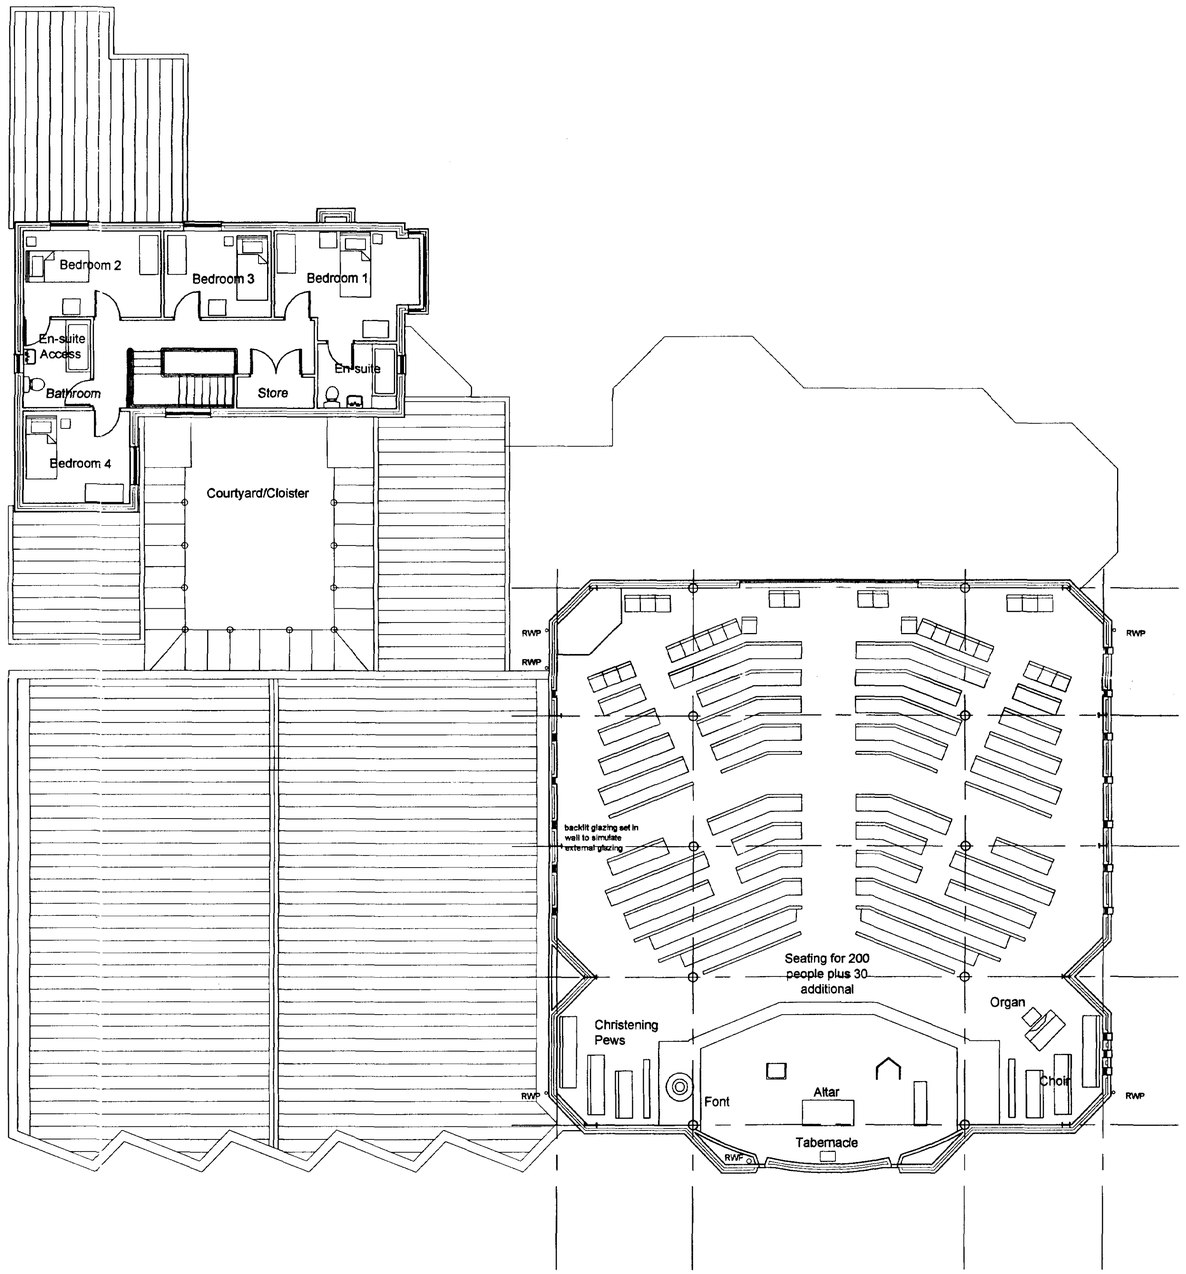

First Floor Plan

SHDC
Planning Development
27 FEB 2002
Ref 0236/02

client
LANGWITH BUILDERS LIMITED

project
ROMAN CATHOLIC CHURCH
SPALDING
LINCOLNSHIRE

drawing
PROPOSED FIRST FLOOR PLAN

scale	date	drawn	checked
1:100	SEPT 01	PAP	


drawing no. 5781L-04 | DETERMINED PLAN | revision D

JOHN ROBERTS ARCHITECTS LIMITED
ARCHITECTS DESIGN AND PLANNING CONSULTANTS


1 James Street Lincoln LN2 1QD Tel 01522 533441 Fax 01522 512888

ALL DIMENSIONS AND SETTING OUT ARE TO BE VERIFIED ON SITE AND ALL DISCREPANCIES REFERRED TO THE ARCHITECT BEFORE WORK COMMENCES. ------- COPYRIGHT RESERVED

REV.	DATE	DESCRIPTION
* A	25/02/02	EXTERNAL LEVELS ALTERED TO SUIT SITE CONDITIONS

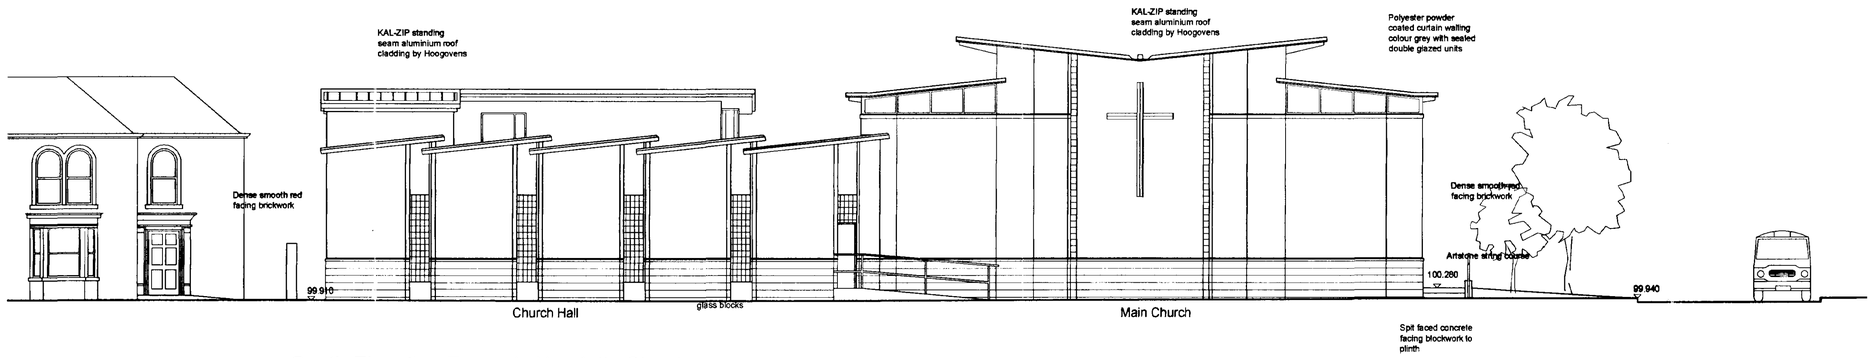

South Elevation Towards Henrietta Street

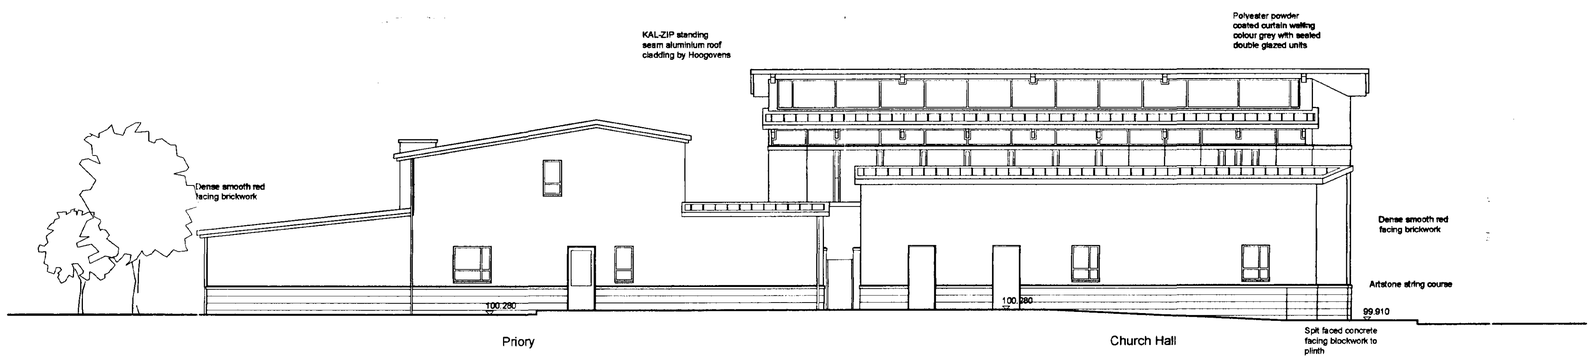

West Elevation Towards Boundary Wall

SHDC
Planning & Development
27 FEB 2002
Ref 0236/02

client
LANGWITH BUILDERS LIMITED

project
ROMAN CATHOLIC CHURCH
SPALDING
LINCOLNSHIRE

drawing
PROPOSED SOUTH & WEST ELEVATIONS

scale	date	drawn	checked
1:100	FEB 01	PAP	

drawing no. 5781L-07 | revision A

DETERMINED PLAN


JOHN ROBERTS ARCHITECTS LIMITED
ARCHITECTS DESIGN AND PLANNING CONSULTANTS

1 James Street Lincoln LN2 1QD Tel 01522 533441 Fax 01522 512888


ALL DIMENSIONS AND SETTING OUT ARE TO BE VERIFIED ON SITE AND ALL DISCREPANCIES REFERRED TO THE ARCHITECT BEFORE WORK COMMENCES. ------ COPYRIGHT RESERVED

ISO 9001 REGISTERED FIRM No. QSR 2000

REV.	DATE	DESCRIPTION
• A	21/01/02	STRUCTURE ALTERED TO STRUCT. ENG SPECIFICATIONS
• B	19/02/02	ALTERATIONS TO STEELWORK ARRANGEMENT FOLLOWING MTG 08/02/02
• C	21/02/02	EXTERNAL LEVELS ALTERED TO SUIT SITE CONDITIONS

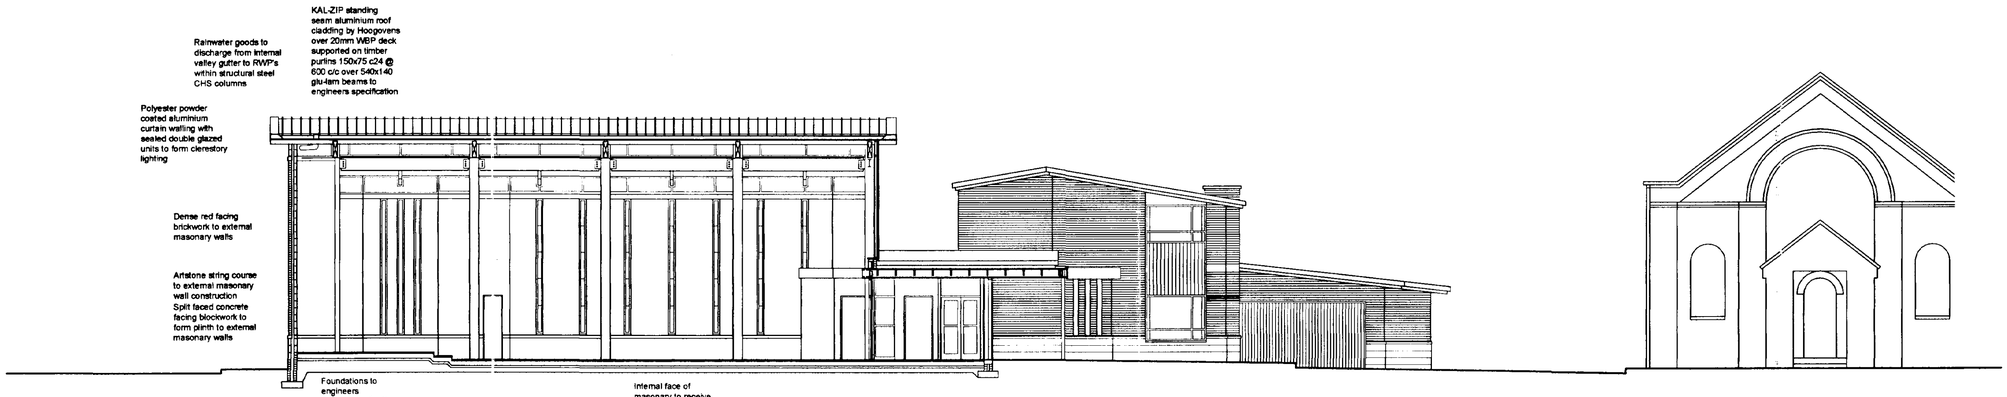

LONG SECTION A-A

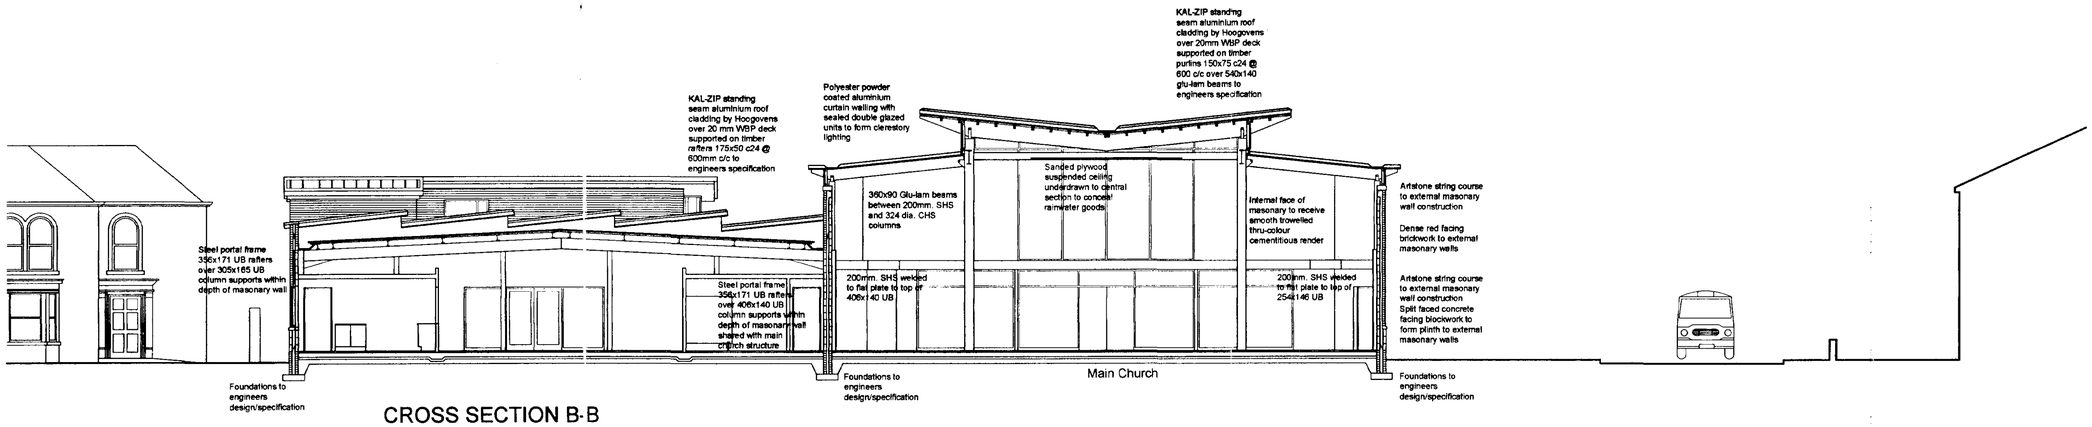

CROSS SECTION B-B

SHDC
Planning & Development
27 FEB 2002
Ref 0236/02

client
LANGWITH BUILDERS LIMITED

project
ROMAN CATHOLIC CHURCH
SPALDING
LINCOLNSHIRE

drawing
PROPOSED SECTIONS

scale	date	drawn	checked
1:100	DEC 01	PAP	

drawing no. 5781L-06 revision C


PLANNING PLAN

JOHN ROBERTS ARCHITECTS LIMITED
ARCHITECTS DESIGN AND PLANNING CONSULTANTS


1 James Street Lincoln LN2 1QD Tel 01522 533441 Fax 01522 512688

ALL DIMENSIONS AND SETTING OUT ARE TO BE VERIFIED ON SITE AND ALL DISCREPANCIES REFERRED TO THE ARCHITECT BEFORE WORK COMMENCES. ..... COPYRIGHT RESERVED

REV.	DATE	DESCRIPTION
A	04/11/02	MINOR ALTS FOLLOWING MTG 01/11/02
B	16/05/03	MINOR ALTS TO RW GOODS
C	02/06/03	WINDOW SIZES ALTERED TO SUIT
D	16/07/03	GLAZING ALTERED TO SUIT SPECIALIST SUBCONTRACTOR

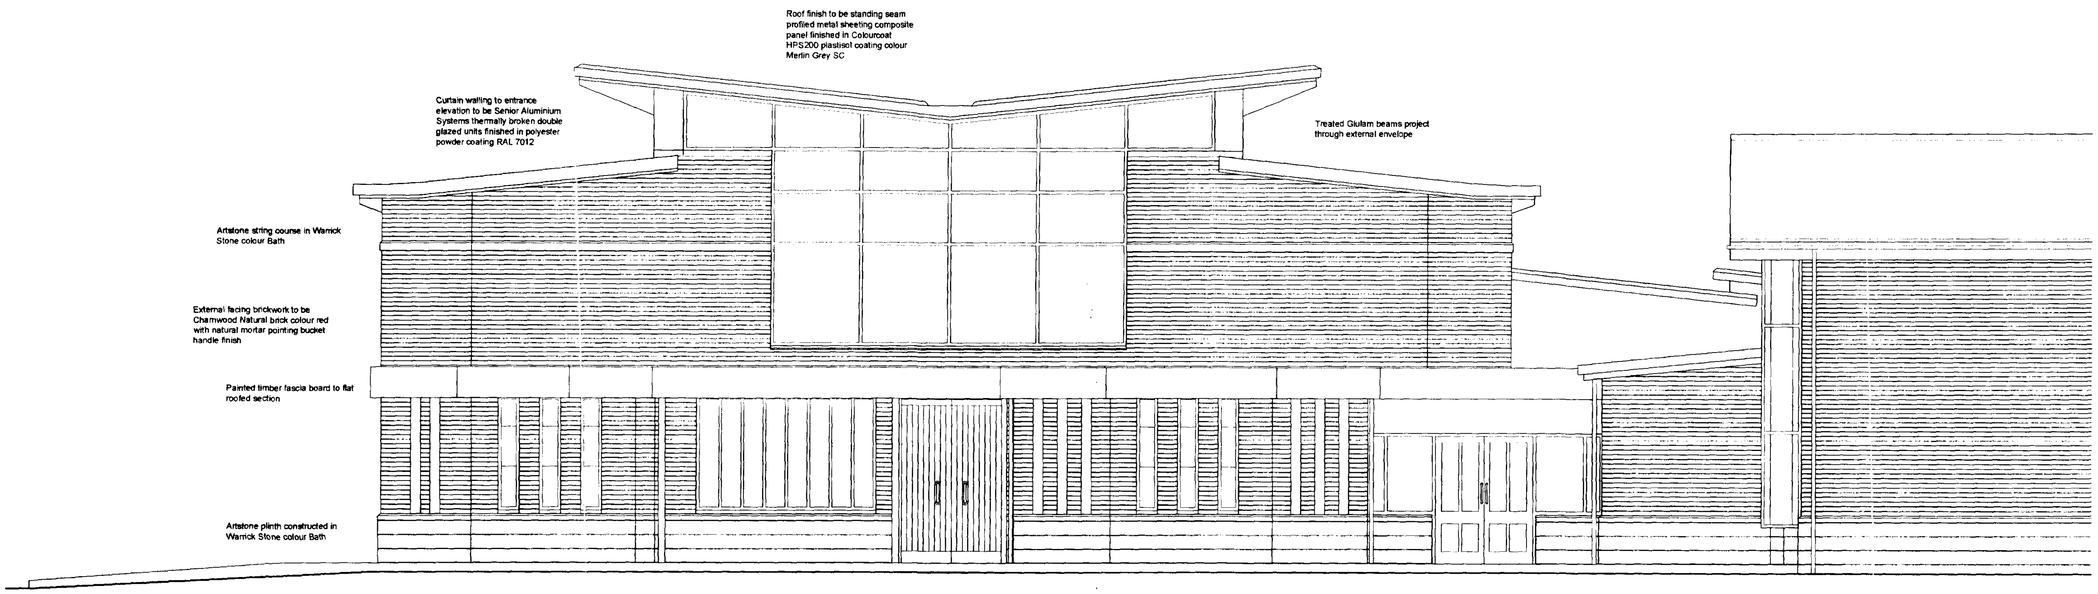

North Elevation Towards Car Park

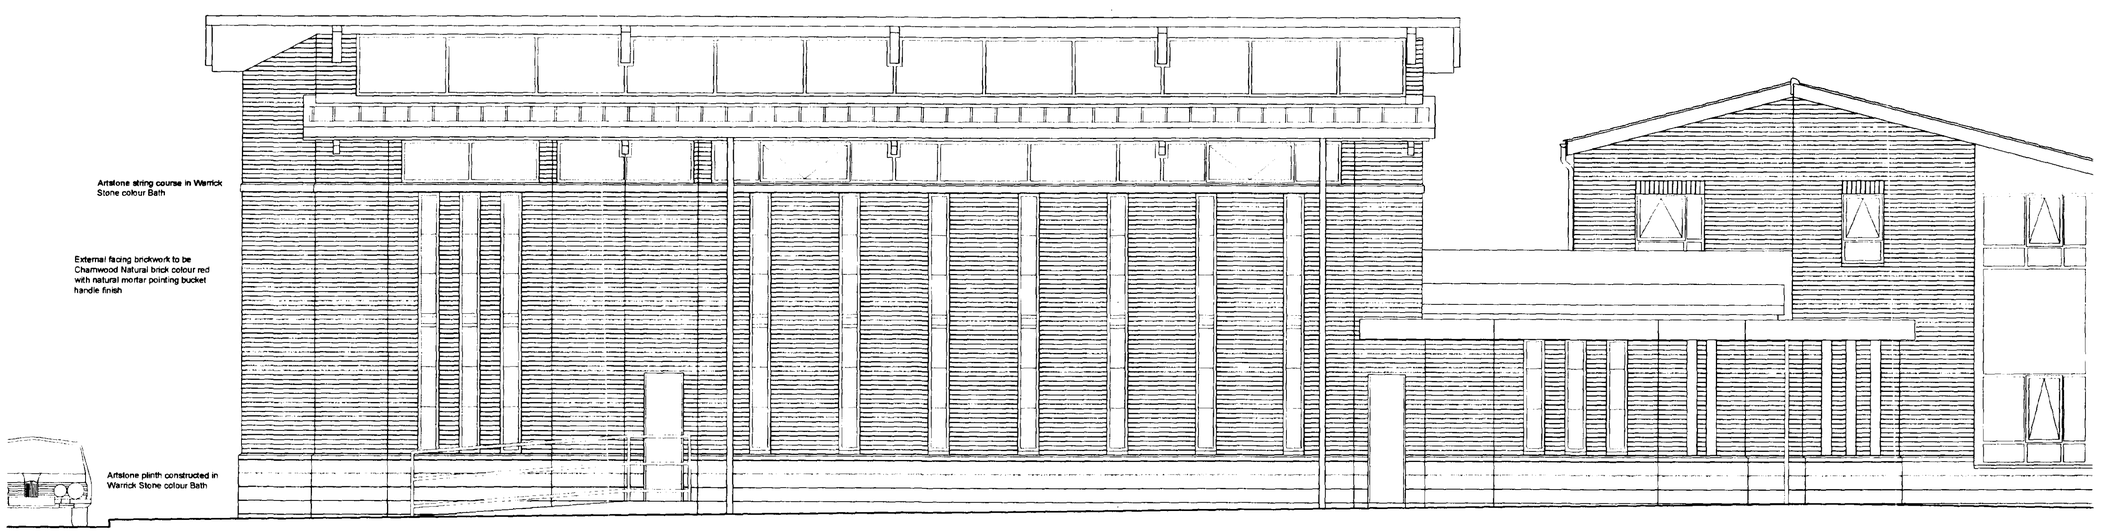

East Elevation Towards St Thomas's Road

Plan No. A1
Planning Department
10 OCT 2003
Ref 0236/02

client
LANGWITH BUILDERS LIMITED

project
ROMAN CATHOLIC CHURCH
SPALDING
LINCOLNSHIRE

drawing
PROPOSED ELEVATIONS
NORTH & EAST
SHEET 1 OF 3

scale	date	drawn	checked
1:50	SEPT 02	PAP	


drawing no. 5781L-16 revision D

JOHN ROBERTS ARCHITECTS LIMITED
ARCHITECTS DESIGN AND PLANNING CONSULTANTS
1 James Street Lincoln LN2 1QD Tel 01522 533441 Fax 01522 512888

ALL DIMENSIONS AND SETTING OUT ARE TO BE VERIFIED ON SITE AND ALL DISCREPANCIES REFERRED TO THE ARCHITECT BEFORE WORK COMMENCES. ..... COPYRIGHT RESERVED

QM S ISO 9001 REGISTERED FIRM No. GB 2530

REV.	DATE	DESCRIPTION
A	04/11/02	MINOR ALTS FOLLOWING MTG 01/11/02
B	16/05/03	MINOR ALTS TO GLAZING TO HALL

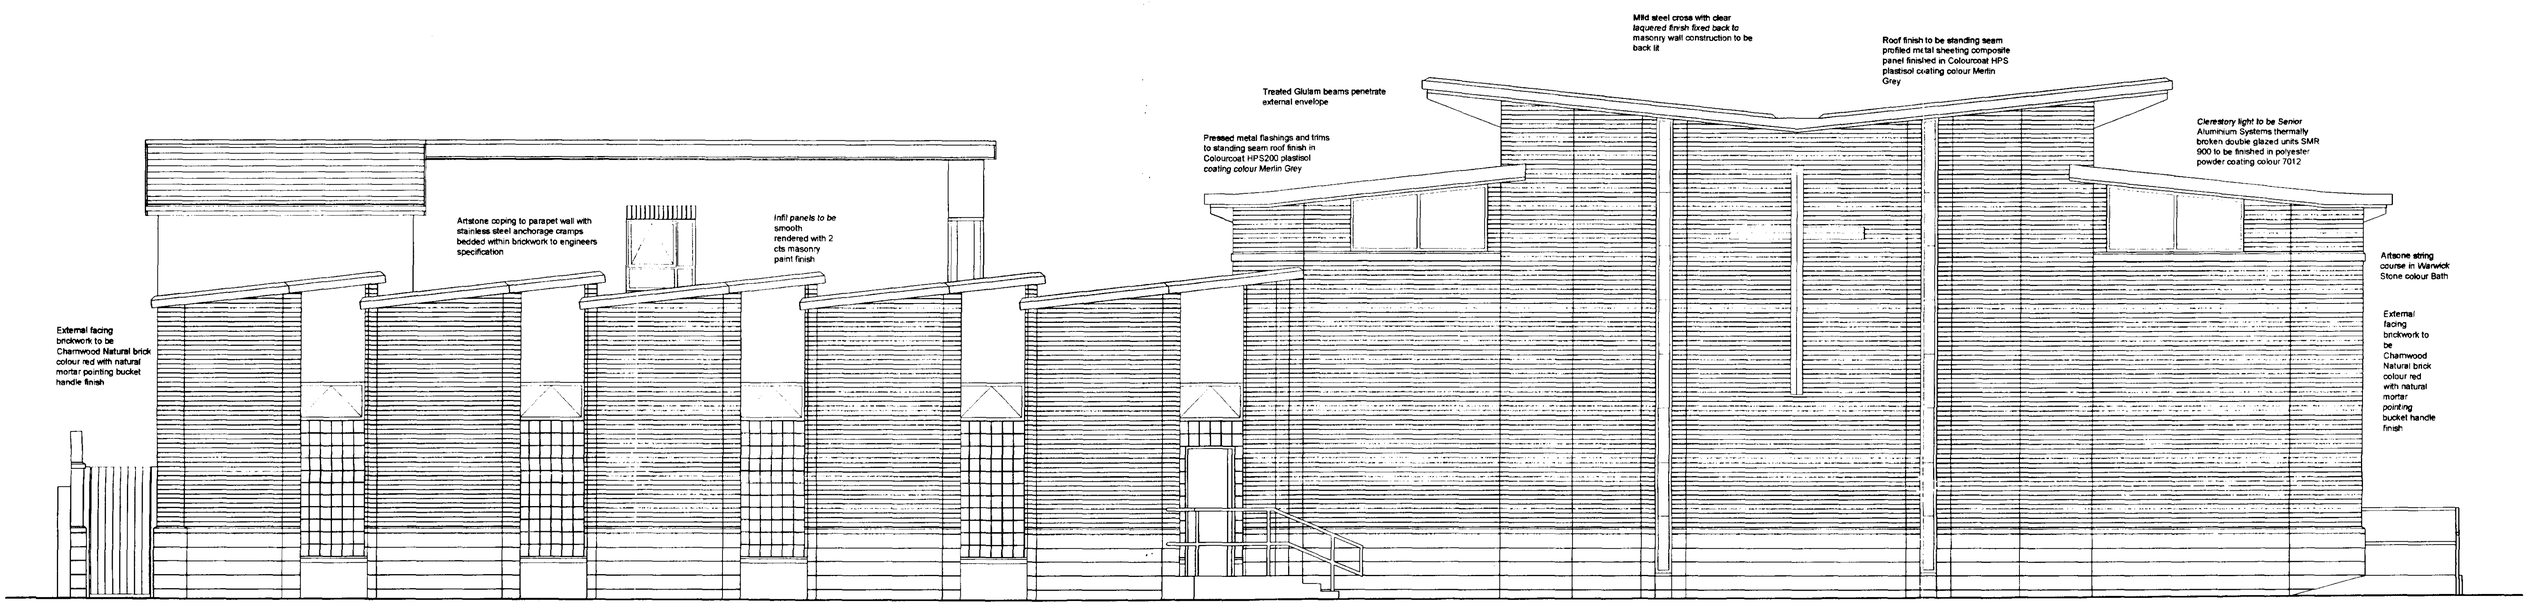

South Elevation Towards Henrietta Street

Rec'd A1

10 OCT 2003

Ref. 0236/02

client
LANGWITH BUILDERS LIMITED

project
ROMAN CATHOLIC CHURCH
SPALDING
LINCOLNSHIRE

drawing
PROPOSED ELEVATIONS
SOUTH
SHEET 2 OF 3

scale	date	drawn	checked
1:50	SEPT 02	PAP	


drawing no. 5781L-17 revision B

JOHN ROBERTS ARCHITECTS LIMITED
ARCHITECTS DESIGN AND PLANNING CONSULTANTS


1 James Street Lincoln LN2 1QD Tel 01522 533441 Fax 01522 512688

ALL DIMENSIONS AND SETTING OUT ARE TO BE VERIFIED ON SITE AND ALL DISCREPANCIES REFERRED TO THE ARCHITECT BEFORE WORK COMMENCES. ..... COPYRIGHT RESERVED


REV.	DATE	DESCRIPTION
A	04/11/02	MINOR ALTS FOLLOWING MTG 01/11/02
B	09/10/03	MINOR ALTS TO GARAGE

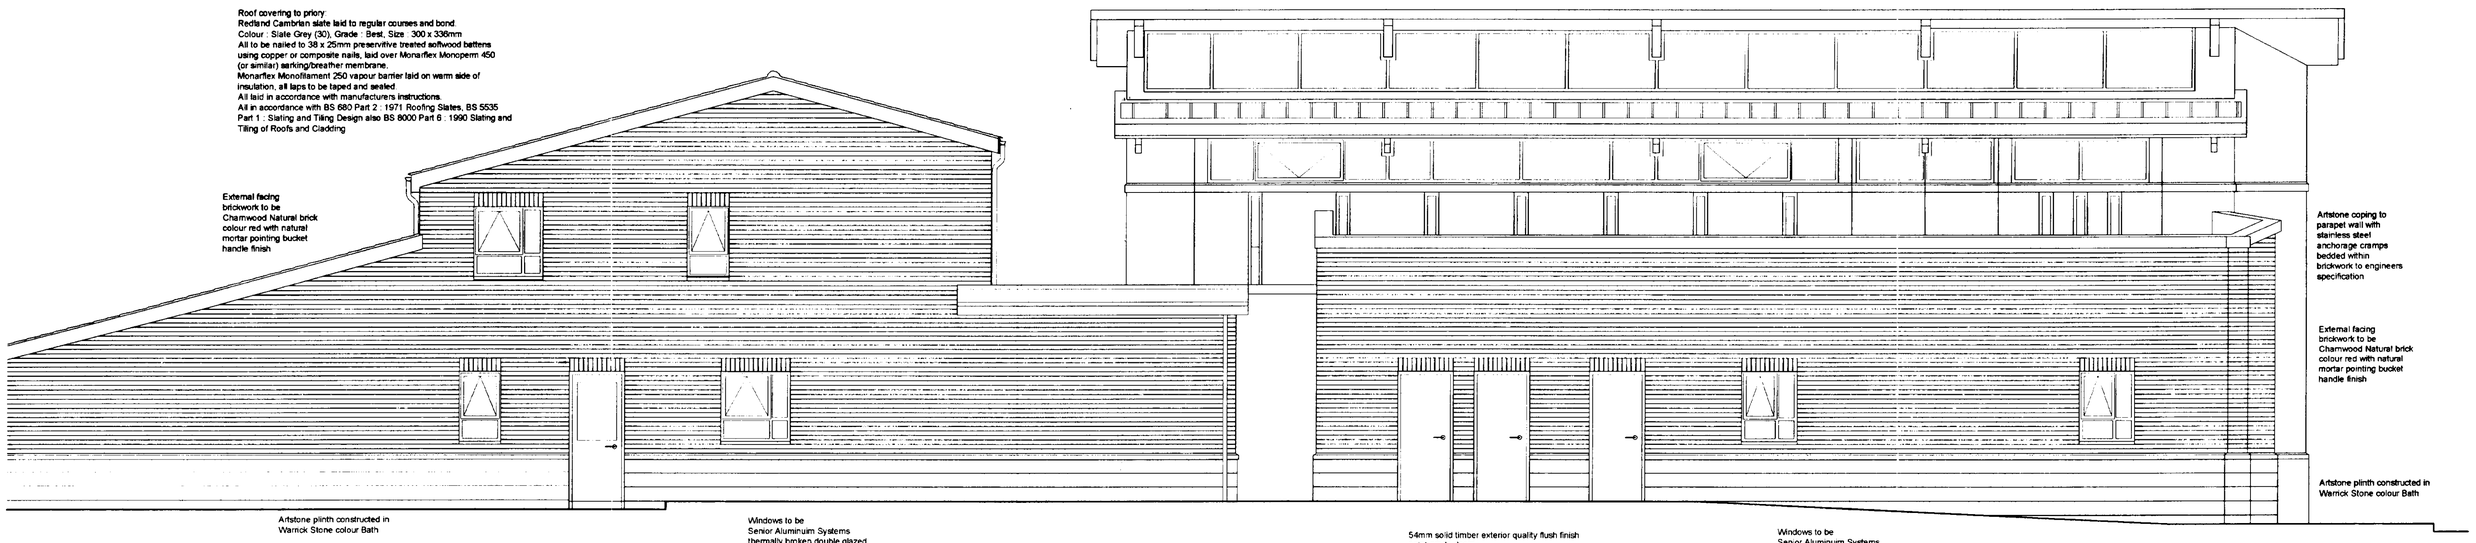

West Elevation Towards Boundary Wall

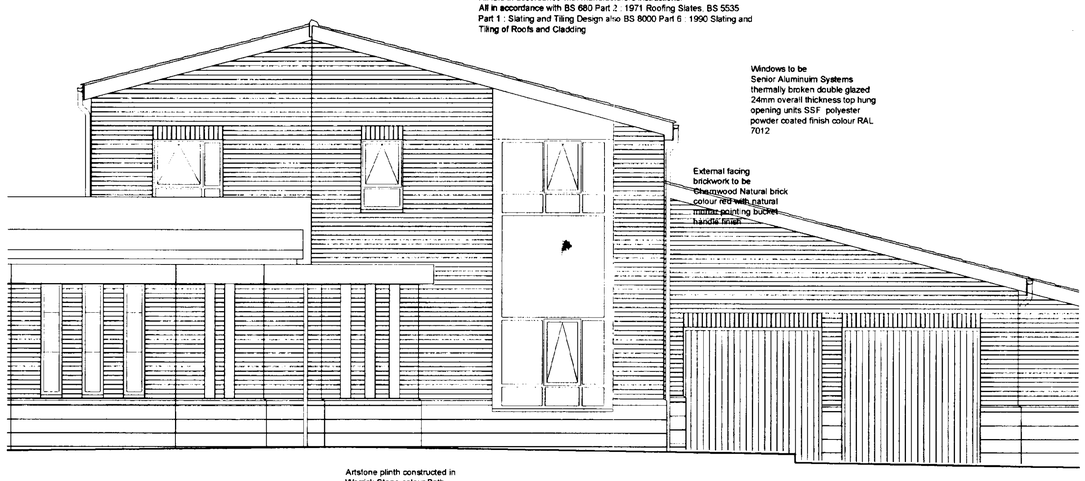

East Elevation (Priory) Towards St Thomas's Road

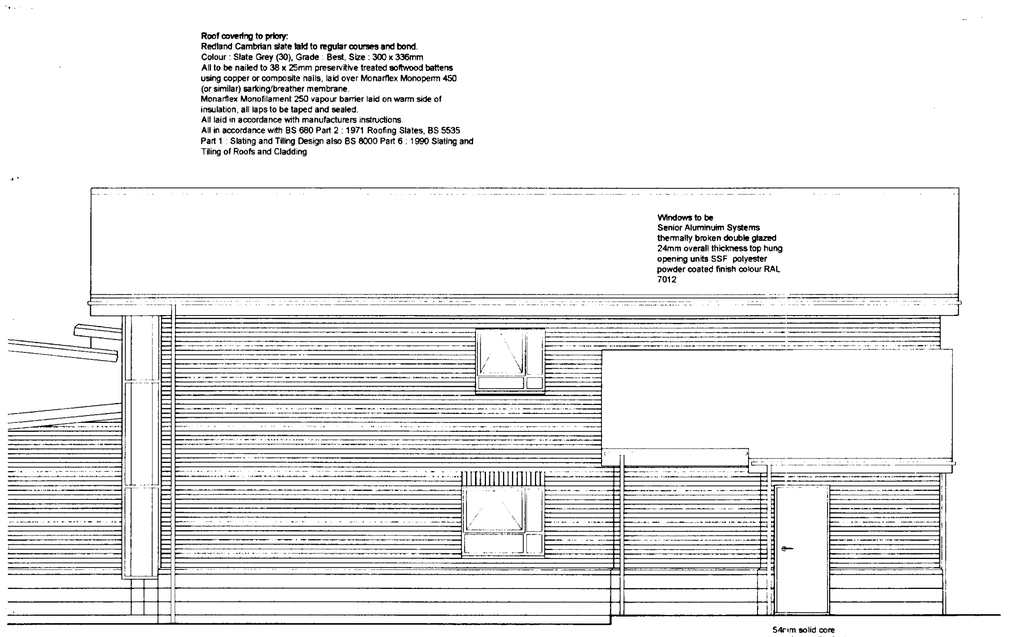

North Elevation (Priory) Towards Car Park

A1

Planning Department
10 OCT 2003
Ref 0236/02

client
LANGWITH BUILDERS LIMITED

project
ROMAN CATHOLIC CHURCH
SPALDING
LINCOLNSHIRE

drawing
PROPOSED ELEVATIONS
PRIORY & HALL
SHEET 3 OF 3

scale	date	drawn	checked
1:50	SEPT 02	PAP	

drawing no. 5781L-18

rev status B

JOHN ROBERTS ARCHITECTS LIMITED
ARCHITECTS DESIGN AND PLANNING CONSULTANTS
1 James Street Lincoln LN2 1QD Tel 01522 533441 Fax 01522 512888