
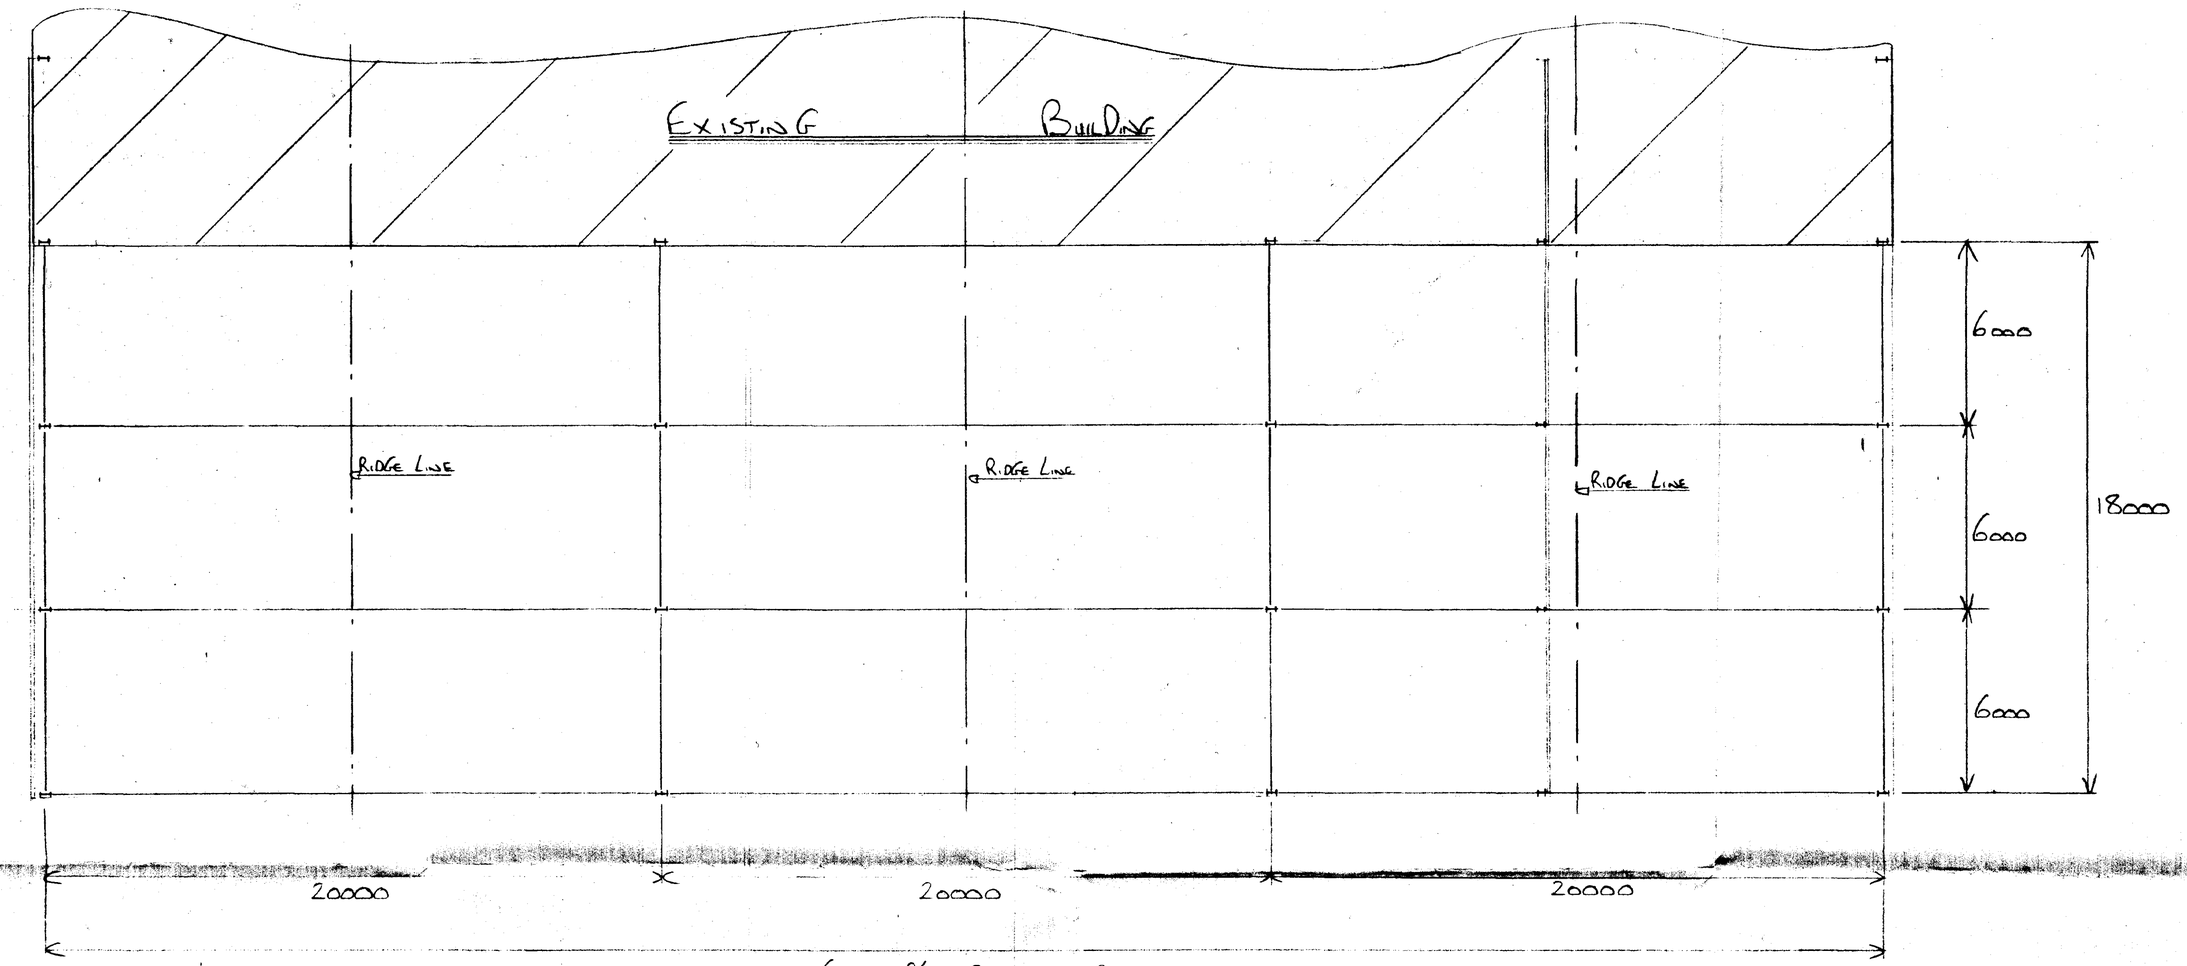


PLAN

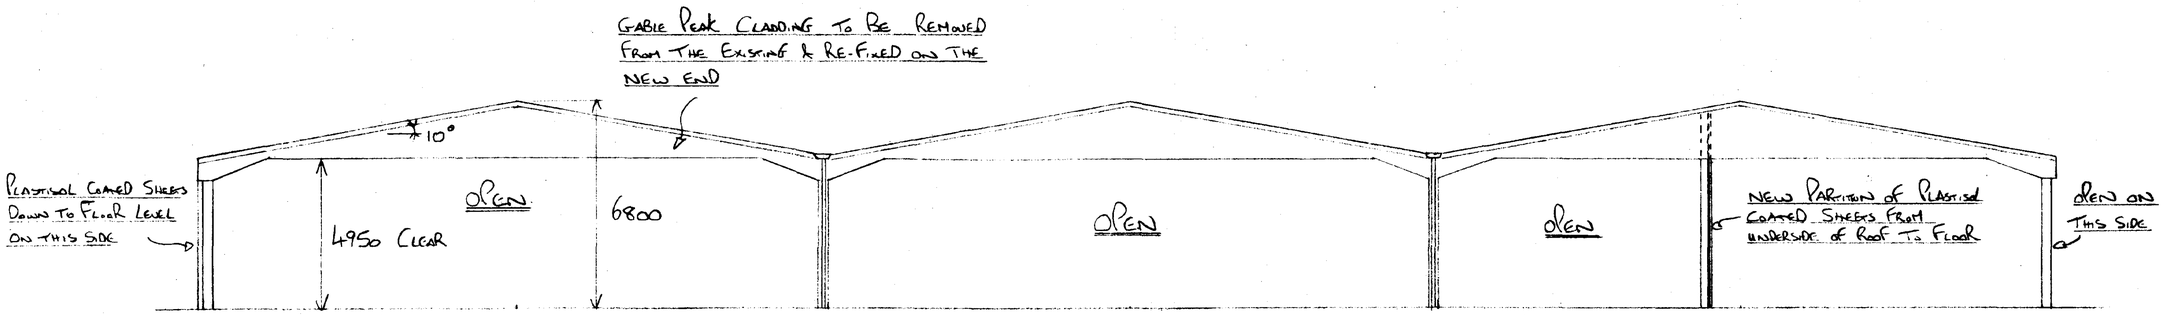

FRONT GABLE ELEVATION

SOUTH HOLLAND DC
HOUSING & PLANNING
28 FEB 2001
Ref: 0233/01

DETERMINED
PLAN

DATE	26/2/01
DRAWN	D.POPE
SCALE	1:100


CLIENT
DAVID BOWMAN LTD

SITE
RAINFELL GATE
LOW FULNEY
SPALDING


DETAILS
ROOF PLAN & GABLE ELEVATION

B. POPE & SONS LTD
SOUTH FEN ROAD
BOURNE
LINCS
TEL - 01778 394937


DRAWING NO:- DB 26201/1

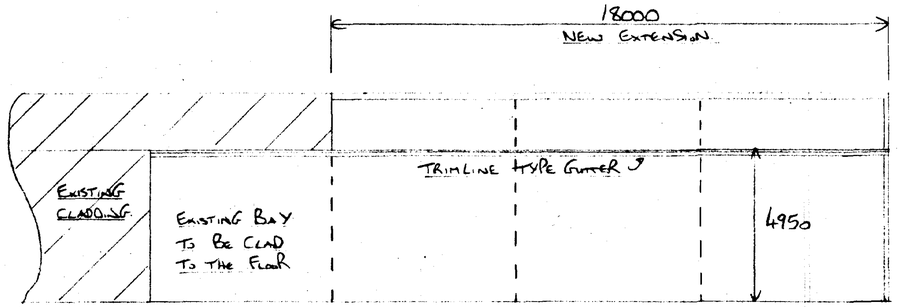

SIDE ELEVATION TO GRID LINE A

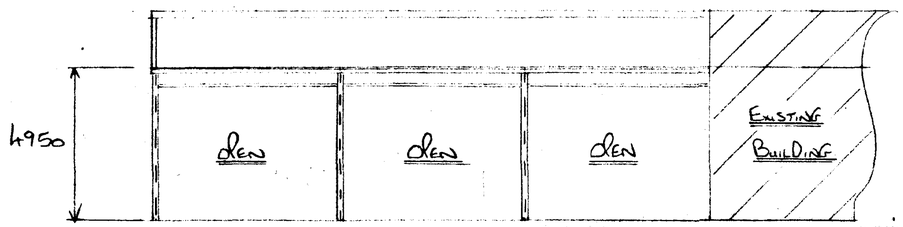

SIDE ELEVATION TO LINE E

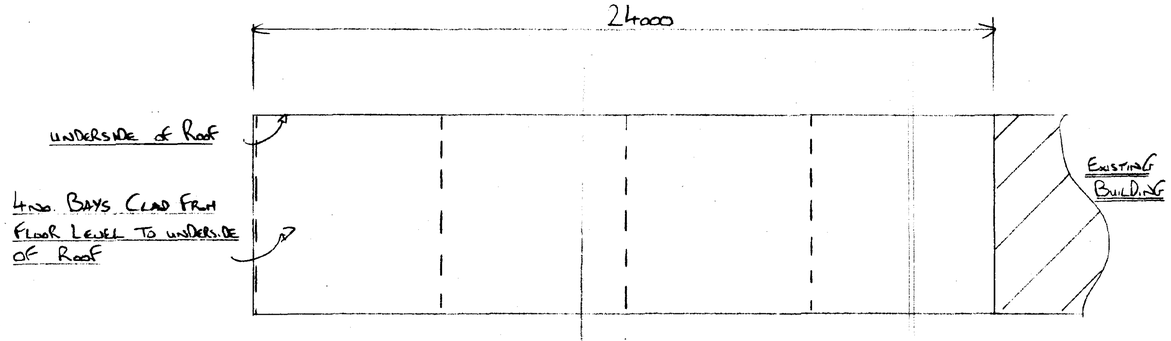


SECTION THROUGH GRID LINE D

Roof Cladding


SINGLE SKIN PLASTISOL COATED STEEL SHEETS.
COLOUR TO MATCH EXISTING.

VERTICAL CLADDING

SINGLE SKIN PLASTISOL COATED STEEL SHEETS
COLOUR TO MATCH EXISTING.
CLAD DOWN TO FLOOR

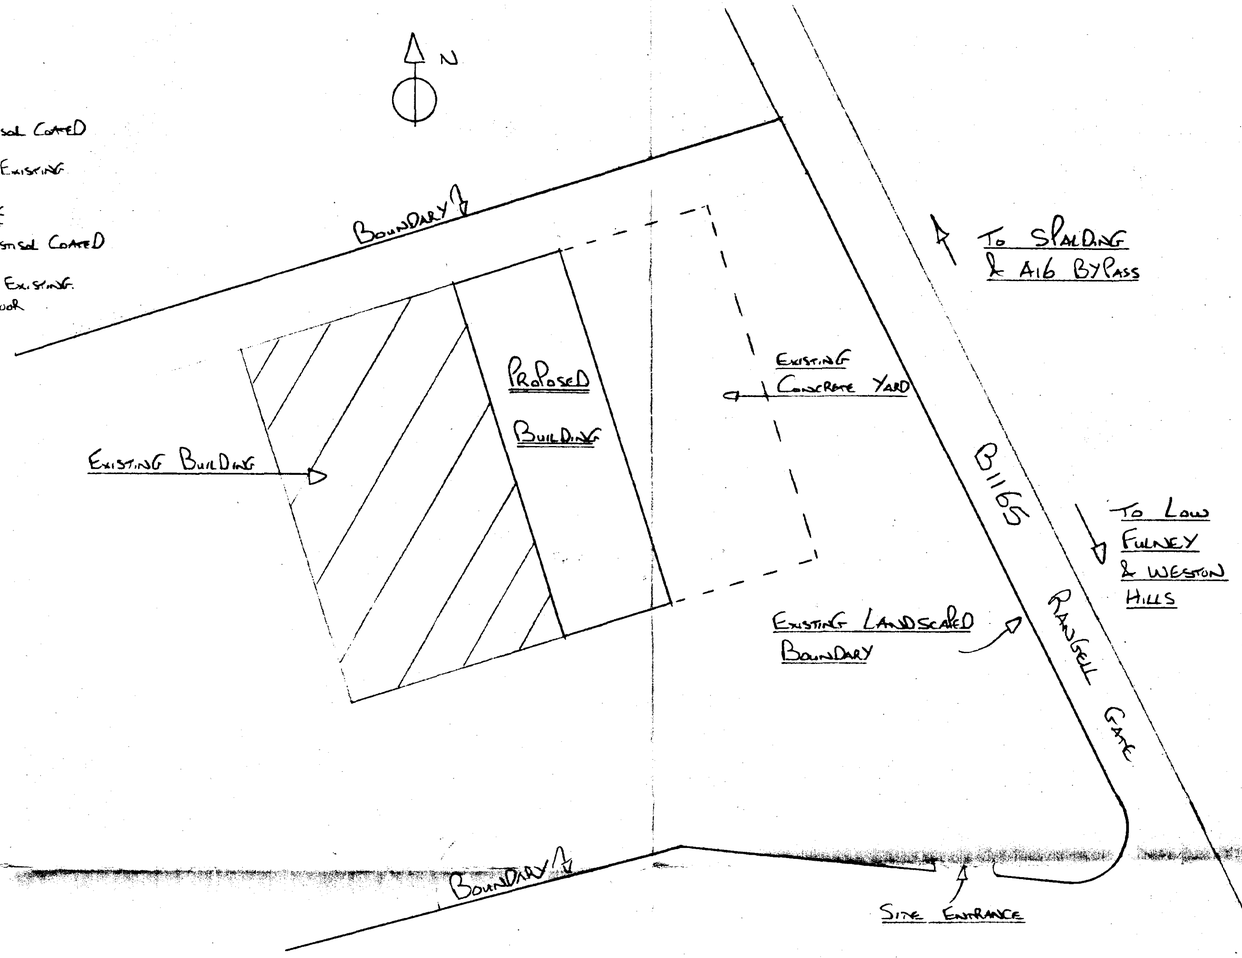

BLOCK PLAN SCALE 1:500

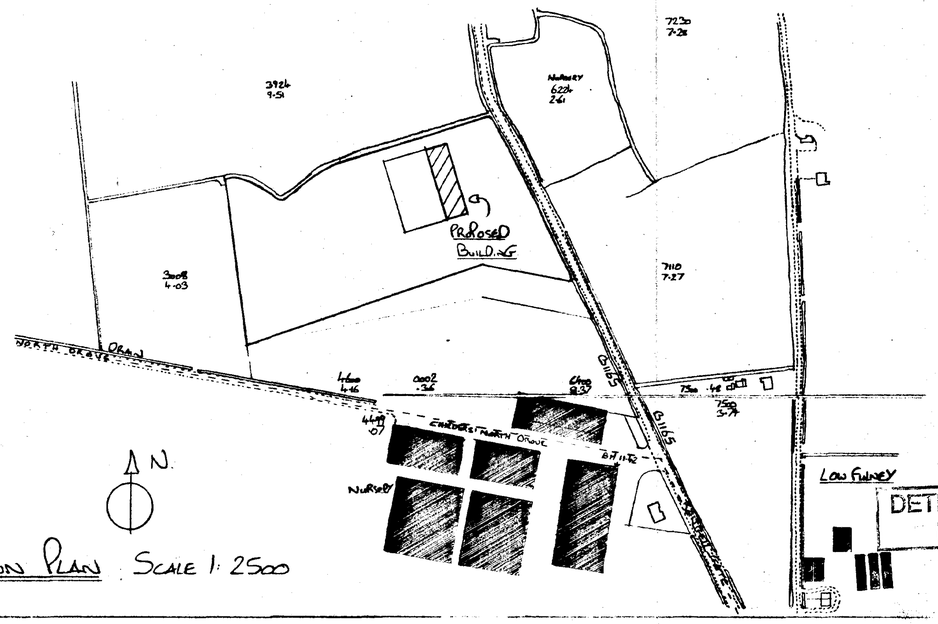

LOCATION PLAN SCALE 1:2500

SOUTH HOLLAND DC
HOUSING & PLANNING
28 FEB 2001
Ref: 0238/01

DETERMINATION PLAN

DATE	26/2/01
DRAWN	D POPE
SCALE	1:100, 1:500, 1:2500

CLIENT
DAVID BOWMAN LTD

SITE
RANGELL GATE
LOW FULNEY
SPALDING

DETAILS
SIDE ELEVATIONS, BLOCK & LOCATION PLANS

B. POPE & SONS LTD
(SOUTH) FEN ROAD
BOURNE
LINCS
TEL:- 01778 394937

DRAWING NO:- DB 26201/2