

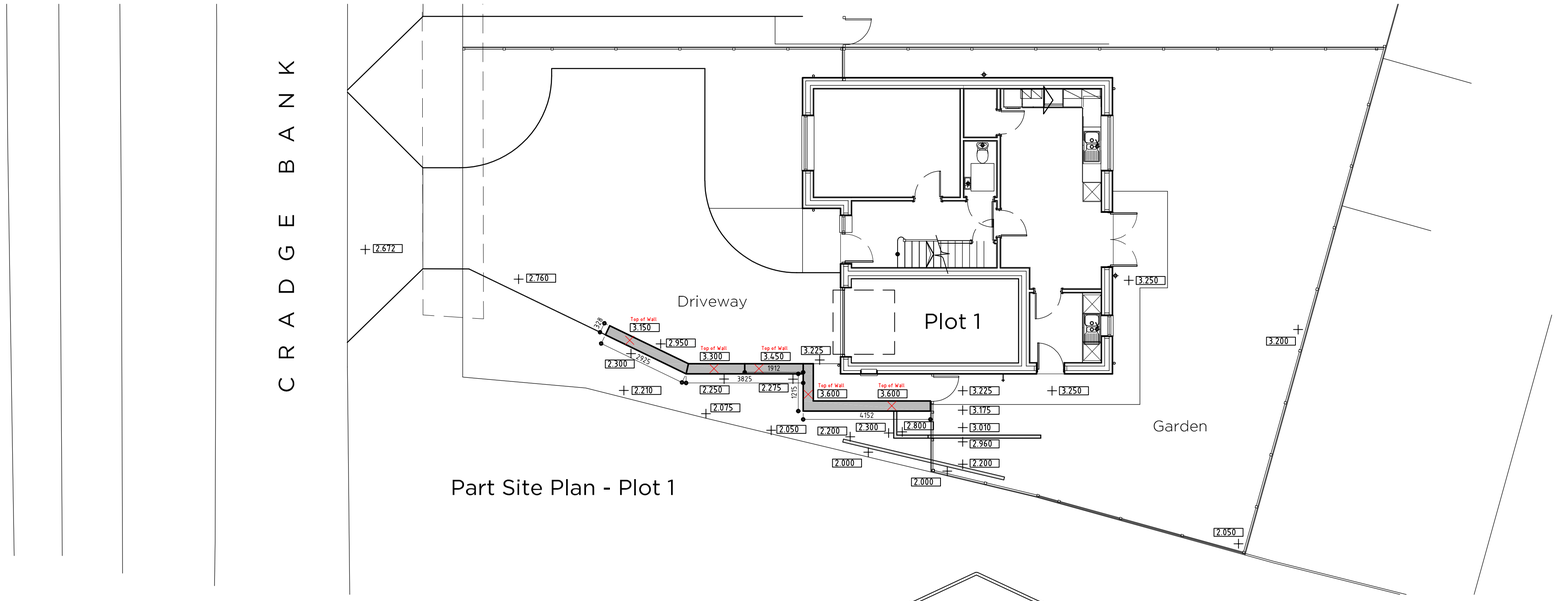


Part Site Plan - Plot 1

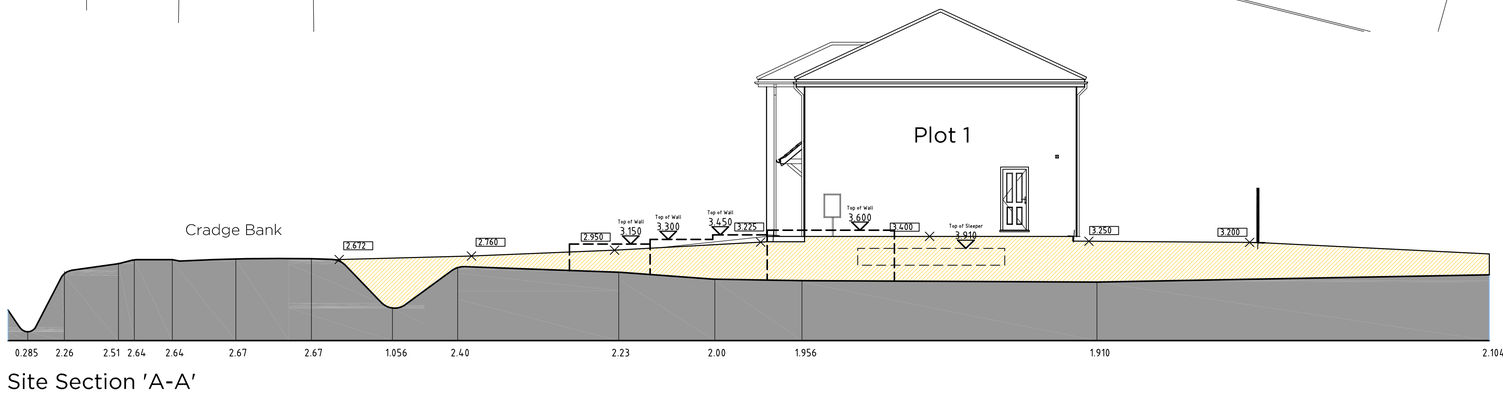

Site Section 'A-A'

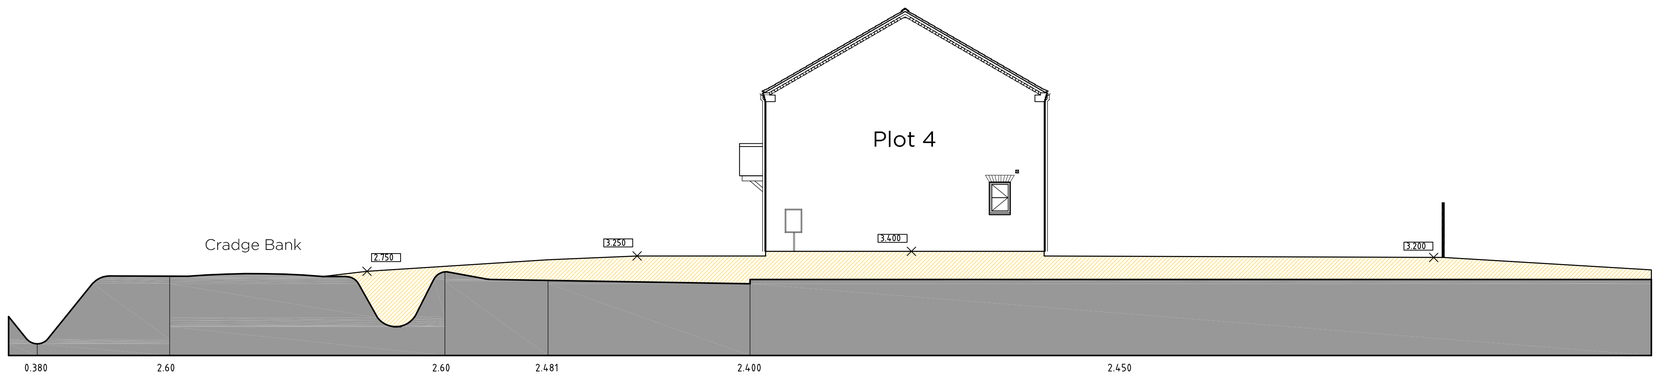

Site Section 'B-B'

Do NOT scale from this drawing.
This drawing is copyright and may not be altered, traced, or used for any purpose other than that for which it is issued without written permission from the copyright holder.
The Contractor is to check all dimensions on site and report discrepancies to the designer prior to commencing work.
All details shown on this drawing are based upon typical site conditions. No responsibility can be accepted for abnormal conditions unless reported to the designer, so that amendments may be considered.
All works and materials used are to be in accordance with current British Standards, Agreement Certificates and Manufacturers instructions.
All Building Regulation inspections are to be carried out at the required stages.

REV	DATE	NOTES
-		

Legend

Existing Ground Level

Proposed Ground Level

Proposed Ground Level 2.672

Existing Ground Level 2.67

0 1 2 5 10
Scale 1:100

seven22 ARCHITECTURE LTD
22 SHORE VIEW, PETERBOROUGH
CAMBRIDGESHIRE, PE7 8FS
E.info@seven22.co.uk ~ T.07799 585277

PROJECT
RESIDENTIAL DEVELOPMENT
LAND ADJACENT TO
199 CRADGE BANK
SPALDING
LINCOLNSHIRE

SCENIC HOMES

CLIENT
SCENIC HOMES

TITLE
PROPOSED SITE SECTIONS

DRAWING No.
099 100

SCALE	DATE	REV
1:100 @ A1 - 1:200 @ A3	FEB 2025	