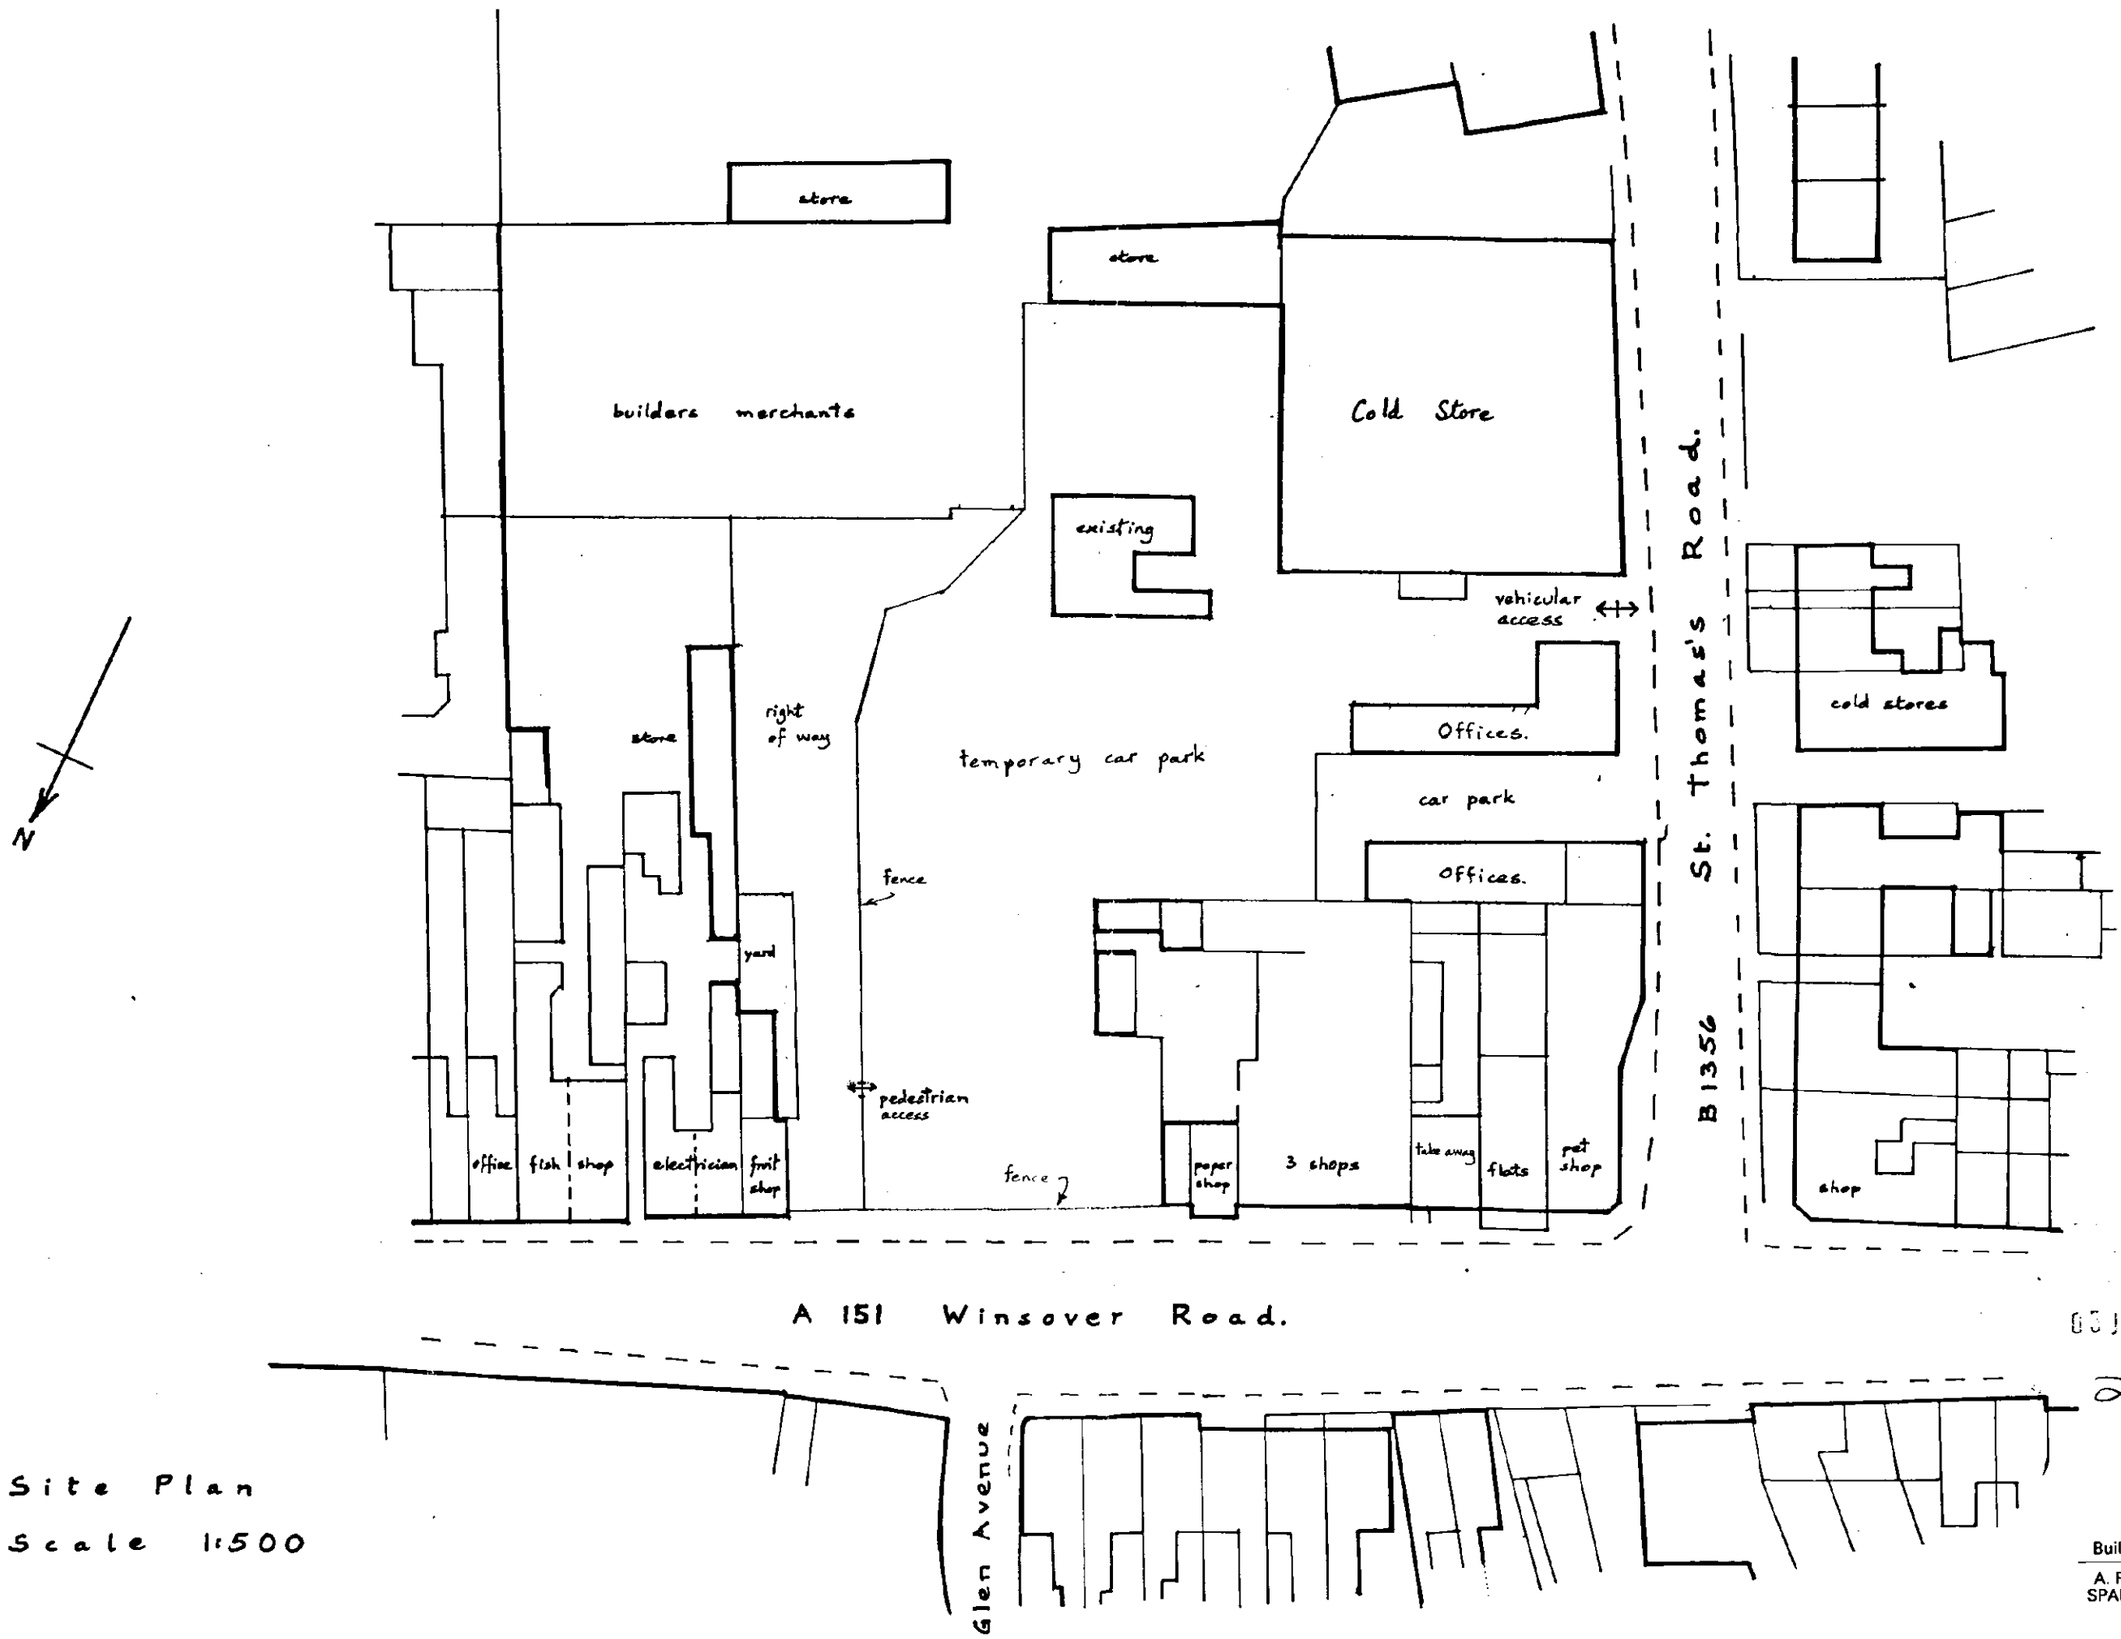


Site Plan


Scale 1:500

05 JUL

238/96

Building Design and Plans

A. ROFFE - 1, Green Lane,
SPALDING, Lincs. PE11 2YB
Tel: 0775 - 723680

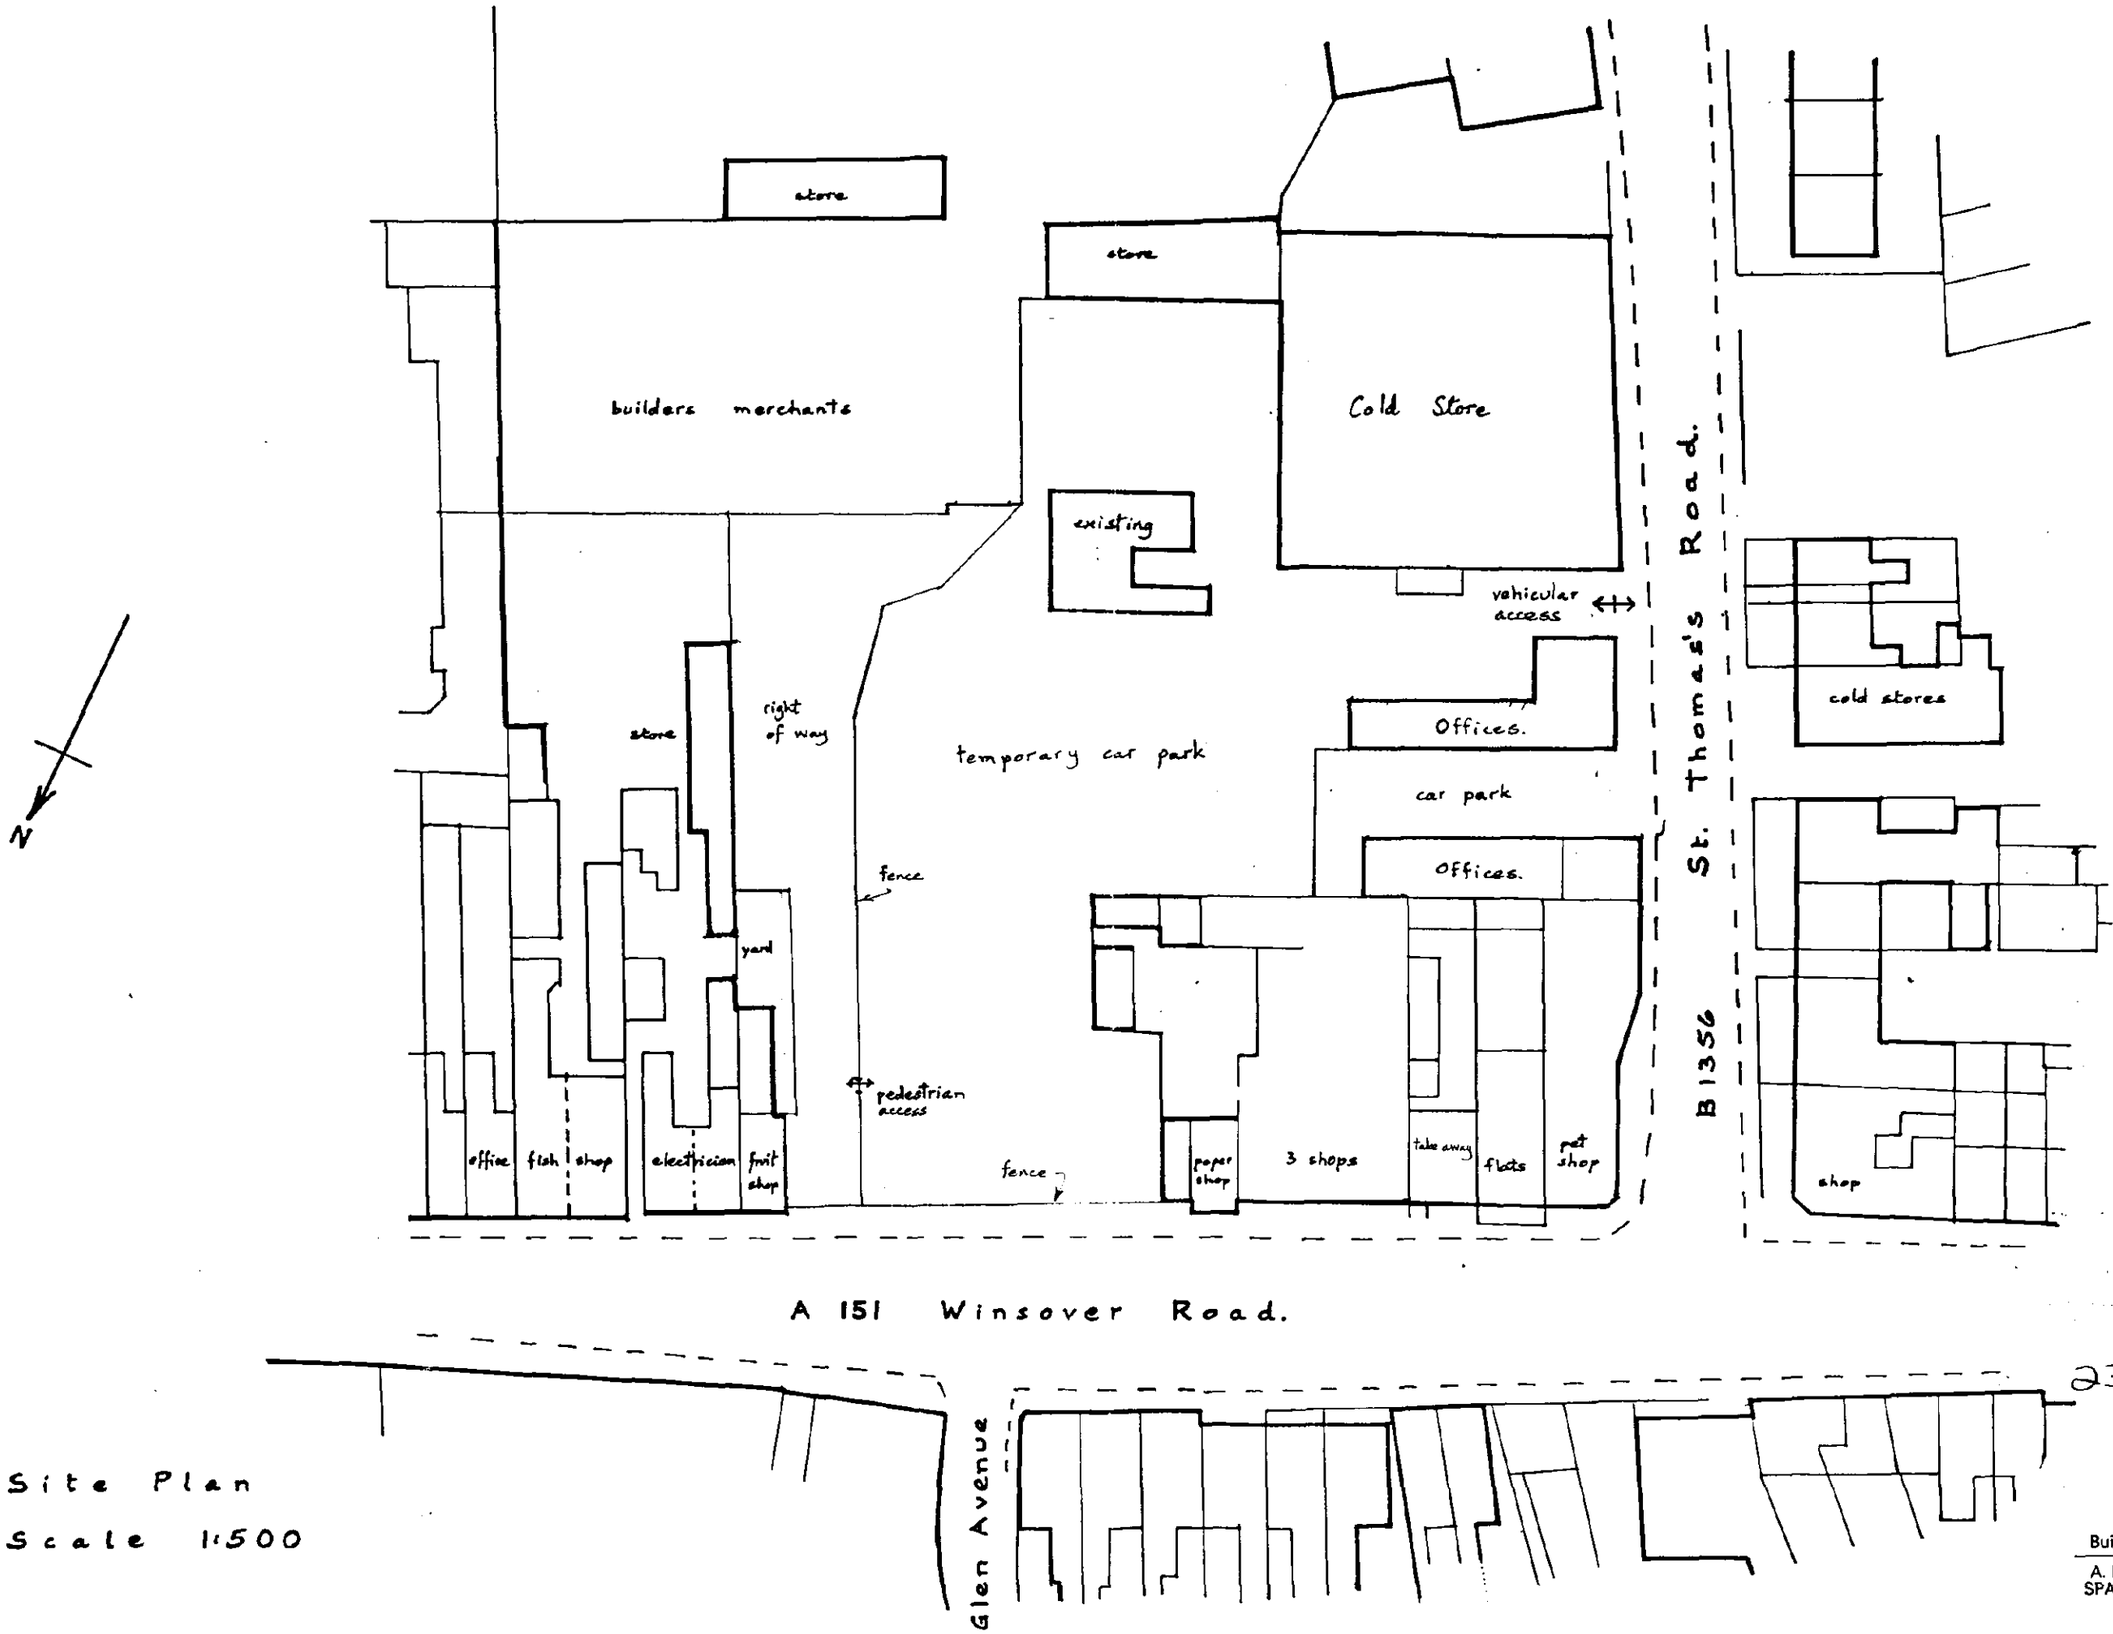

238/96

Site Plan

Scale 1:500

Building Design and Plans

A. ROFFE - 1, Green Lane,
SPALDING, Lincs. PE11 2YB
Tel: 0775 - 723680