




FRONT ELEVATION

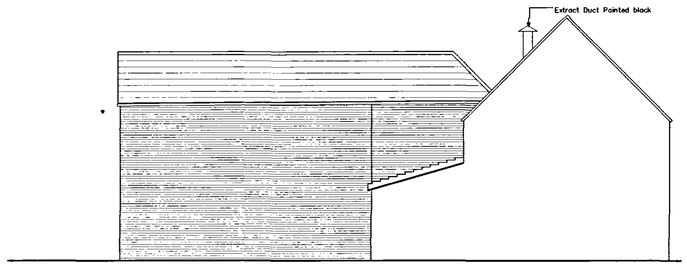


SIDE ELEVATION

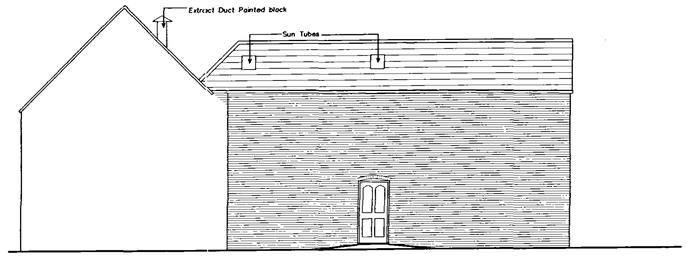


SIDE ELEVATION

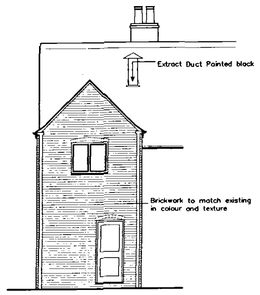


REAR ELEVATION

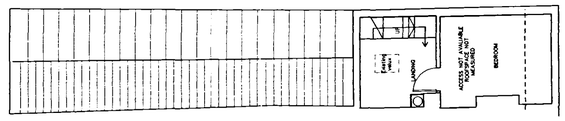

SECOND FLOOR PLAN

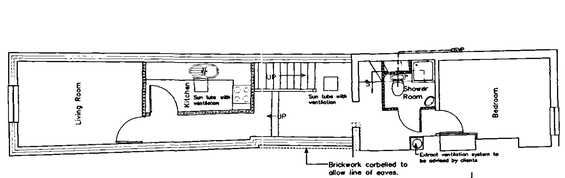

FIRST FLOOR PLAN

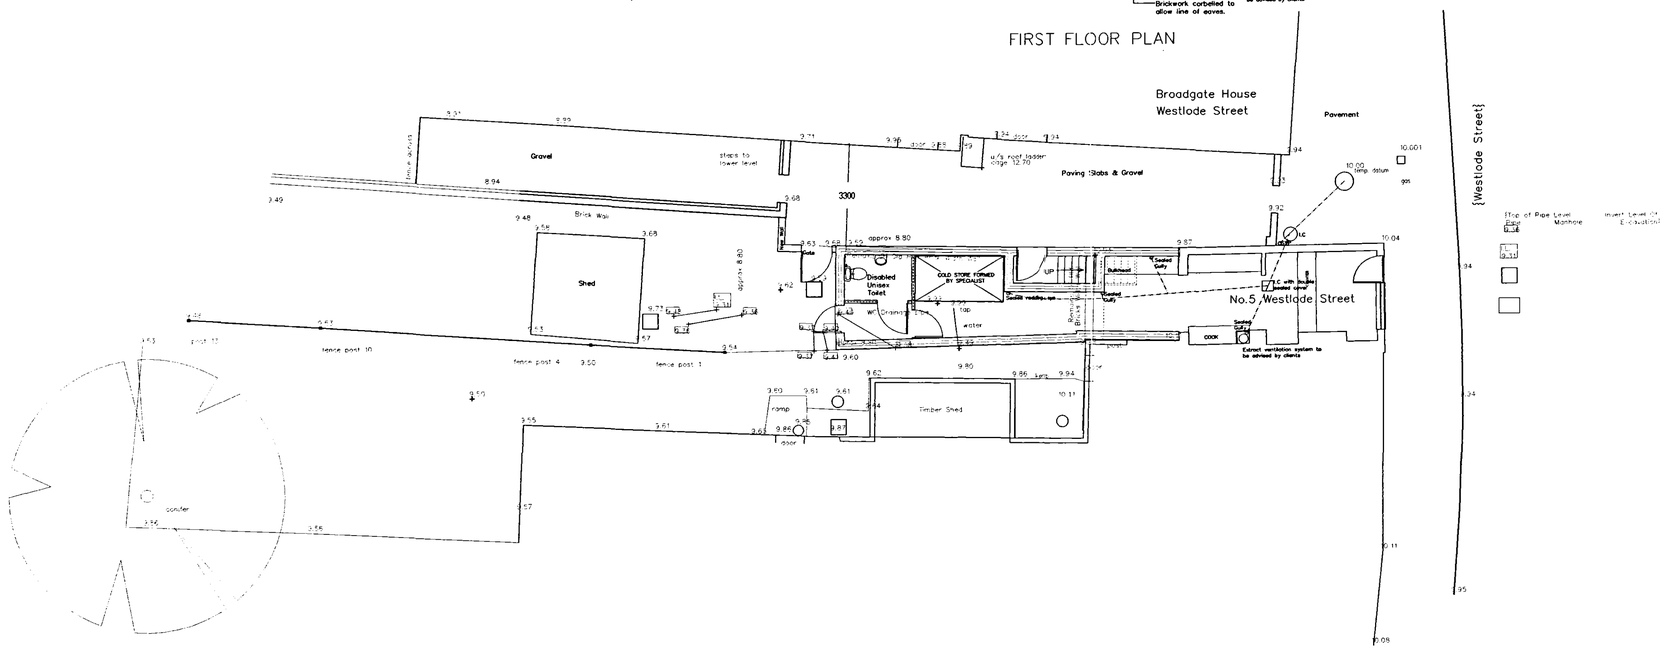

Do not scale from this drawing.

This drawing is copyright and may not be altered, traced photographed, electronically copied or used for any purpose other than that for which it is issued, without the written permission from Barry Johnson Architect.

The General Contractor is to check all dimensions on site and report any discrepancy to the Architect.

AMENDED PLAN
Ref: A4

Environment
30 MAR 2006
Ref: 0242/06

Revisions

Client

Mrs. Lin Shi

Job Title

PROPOSED ALTERATIONS
AT 5 WESTLODE STREET
SPALDING
LINCOLNSHIRE

Drawing Title

PLANS & ELEVATIONS
AS PROPOSED

Scale	Date	
1:100	10:03:06	C.A.D.

Barry Johnson DipArch, RIBA
Chartered Architect
16 Main Ridge West, Boston
Lincolnshire PE21 6QN
Telephone 01205 367929
Facsimile 01205 356031

Job No.	Drawing No
1066 A	150 A